



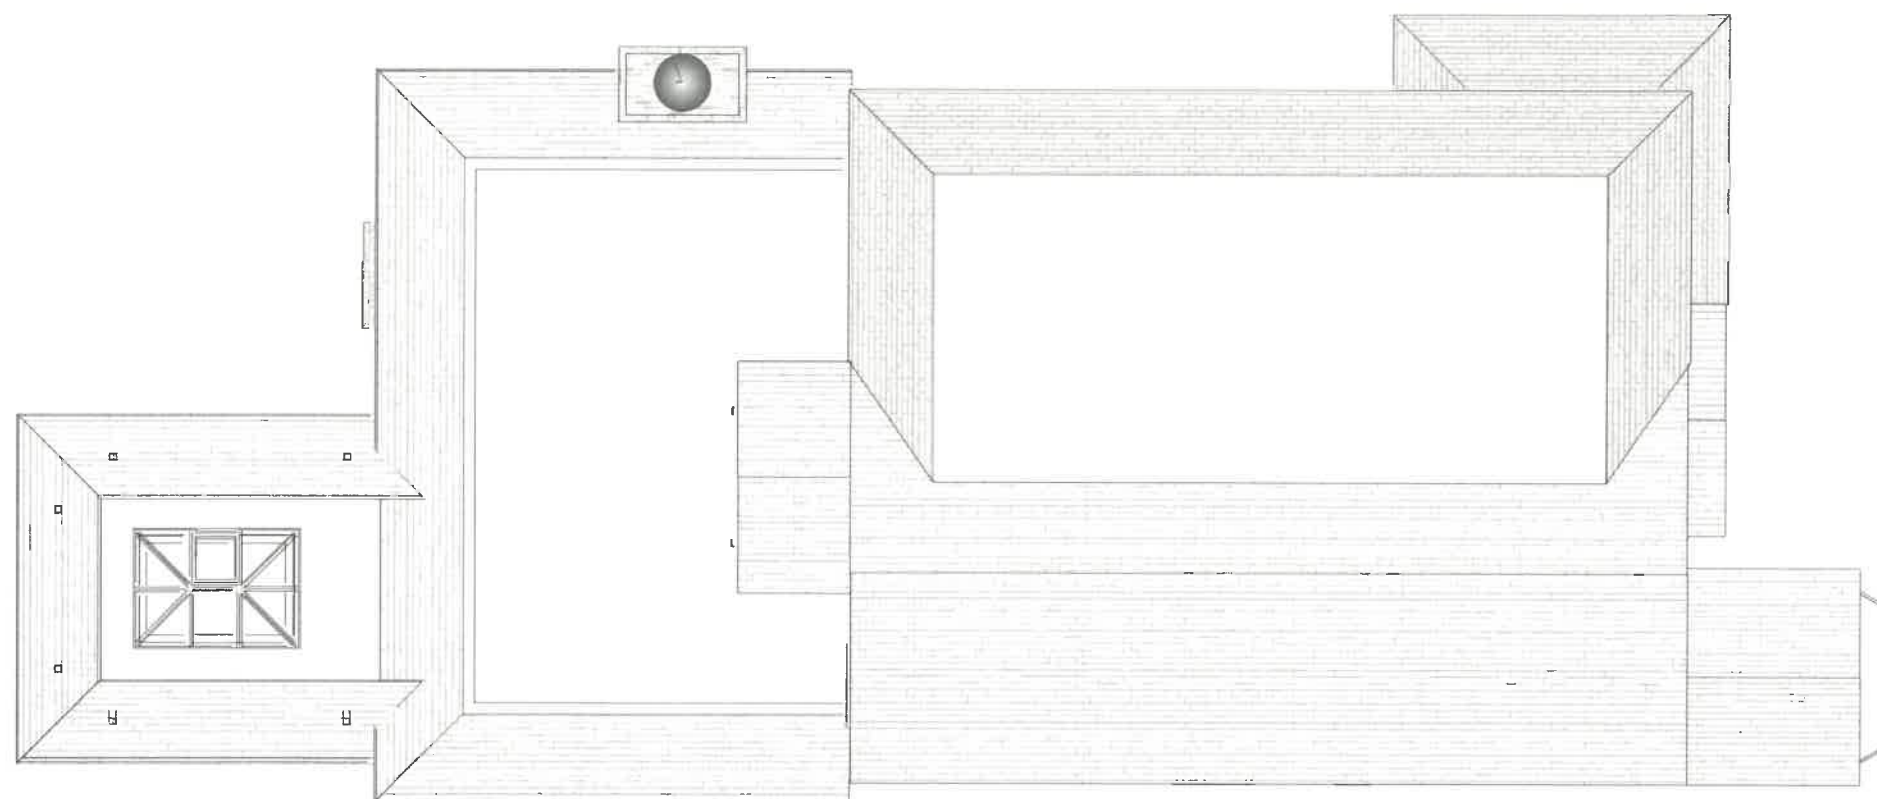

PROPOSED ROOF PLAN

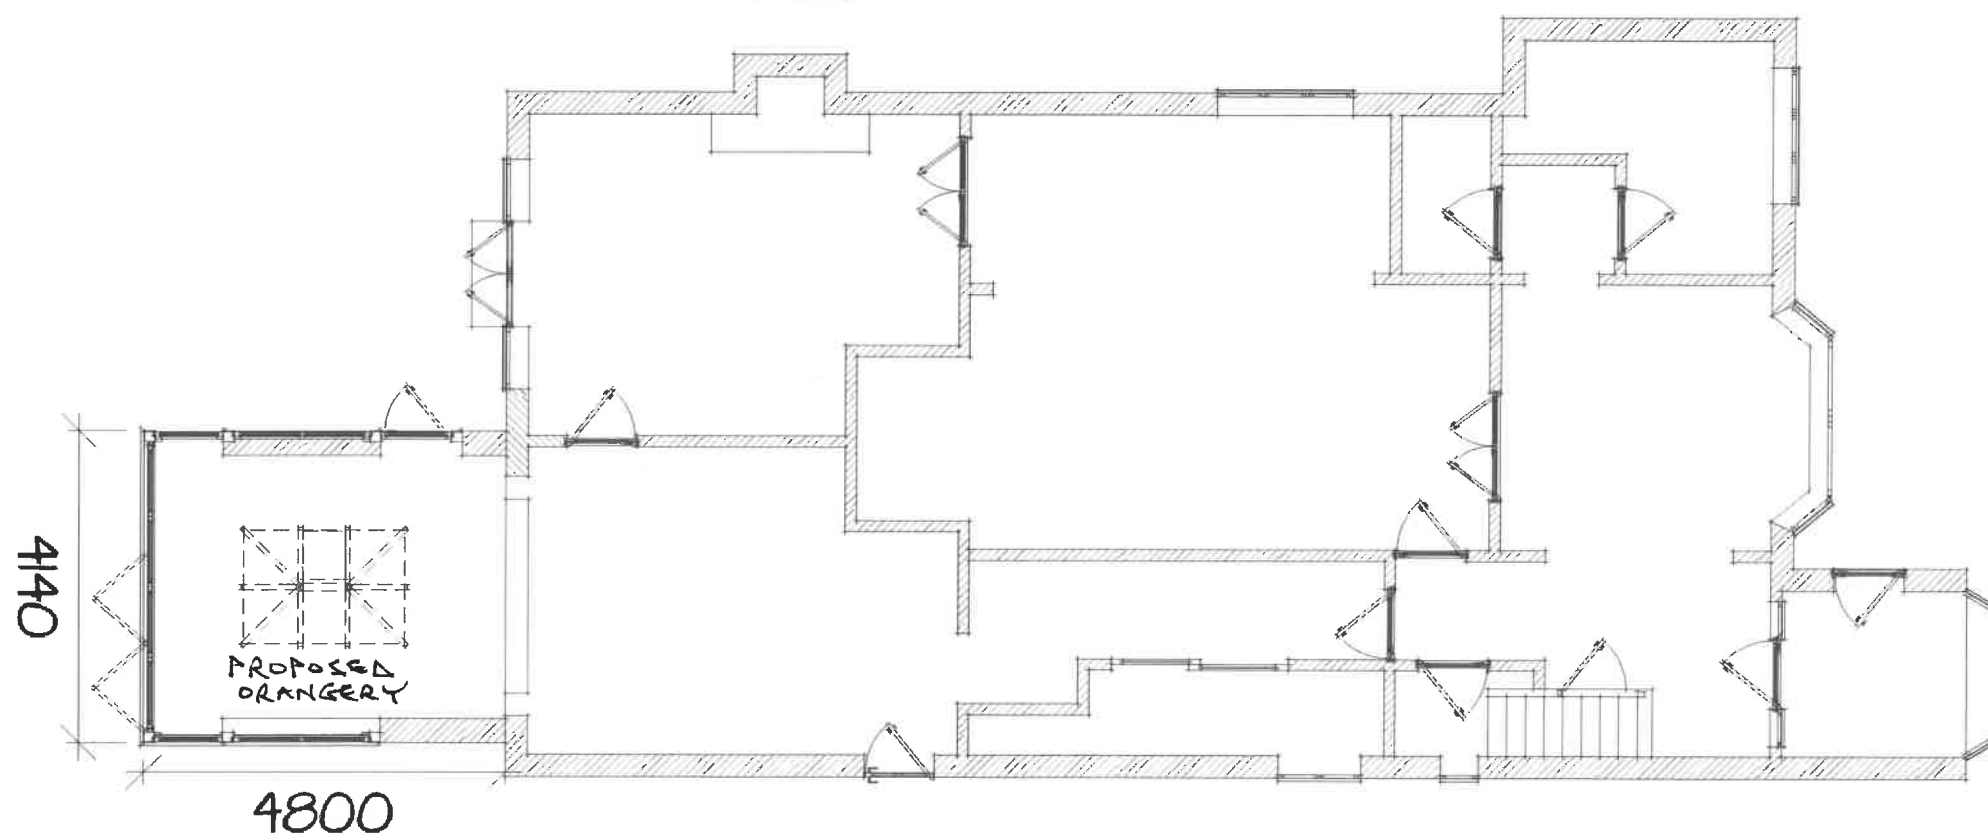

PROPOSED GROUND FLOOR PLAN

DRG.N. 91670/05



The MillWorks Heath Mill Road, Wombourne,
Wolverhampton, England, WV5 8AP
Tel: 01384 296611
www.primeoak.co.uk
Email: info@primeoak.co.uk

Proposed Plans

91670 - 09/04/25
TT/GT/01(2)P