



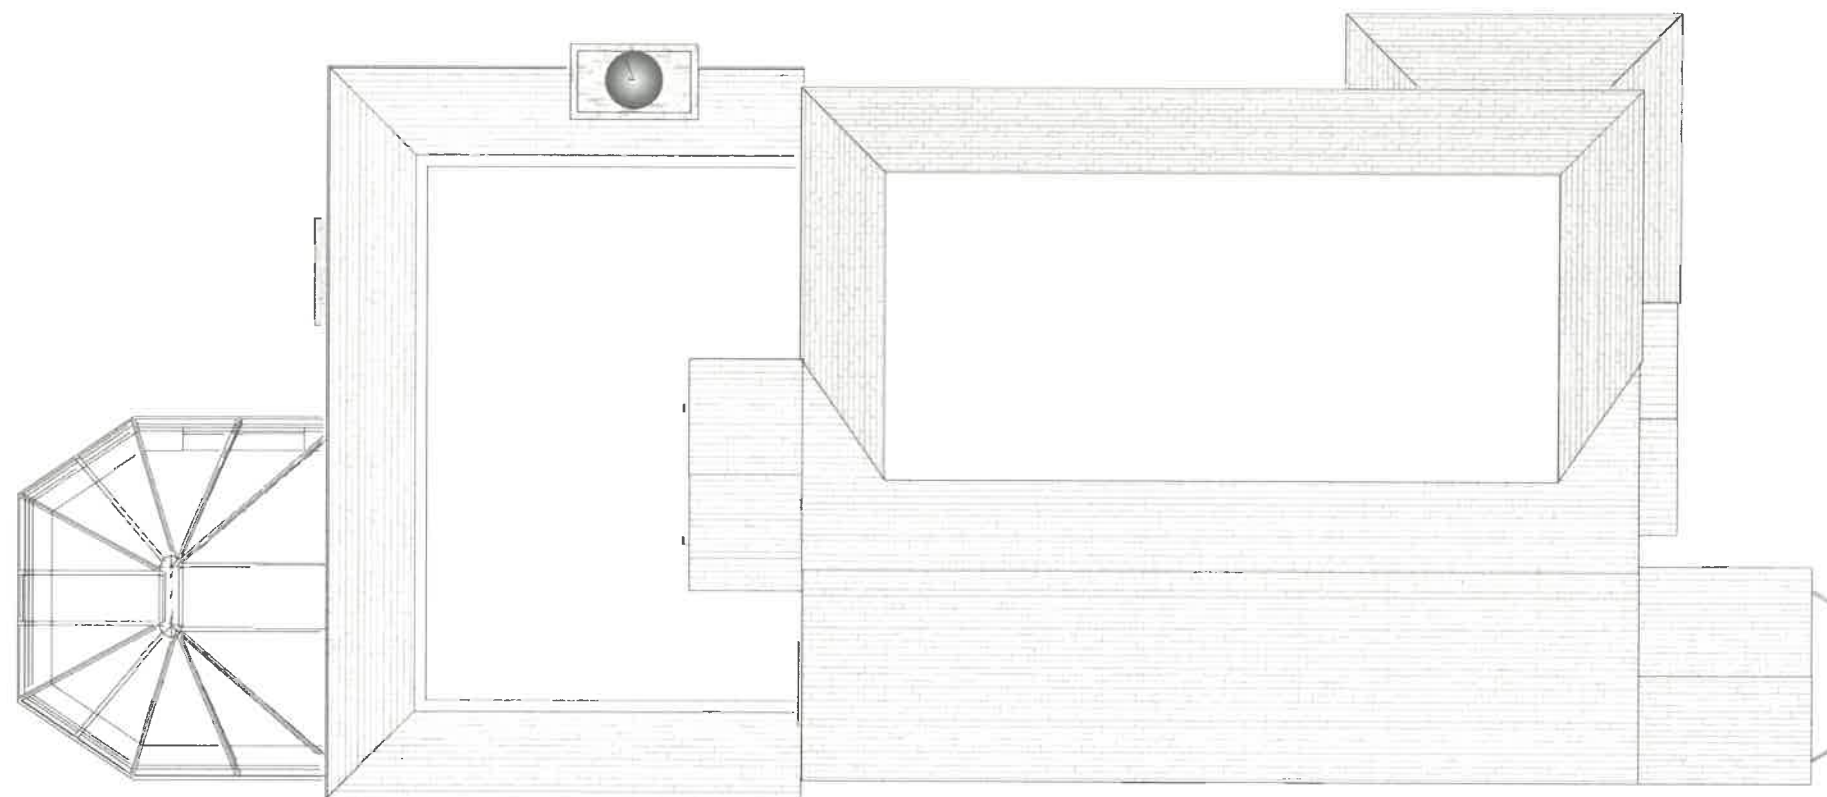

EXISTING ROOF PLAN

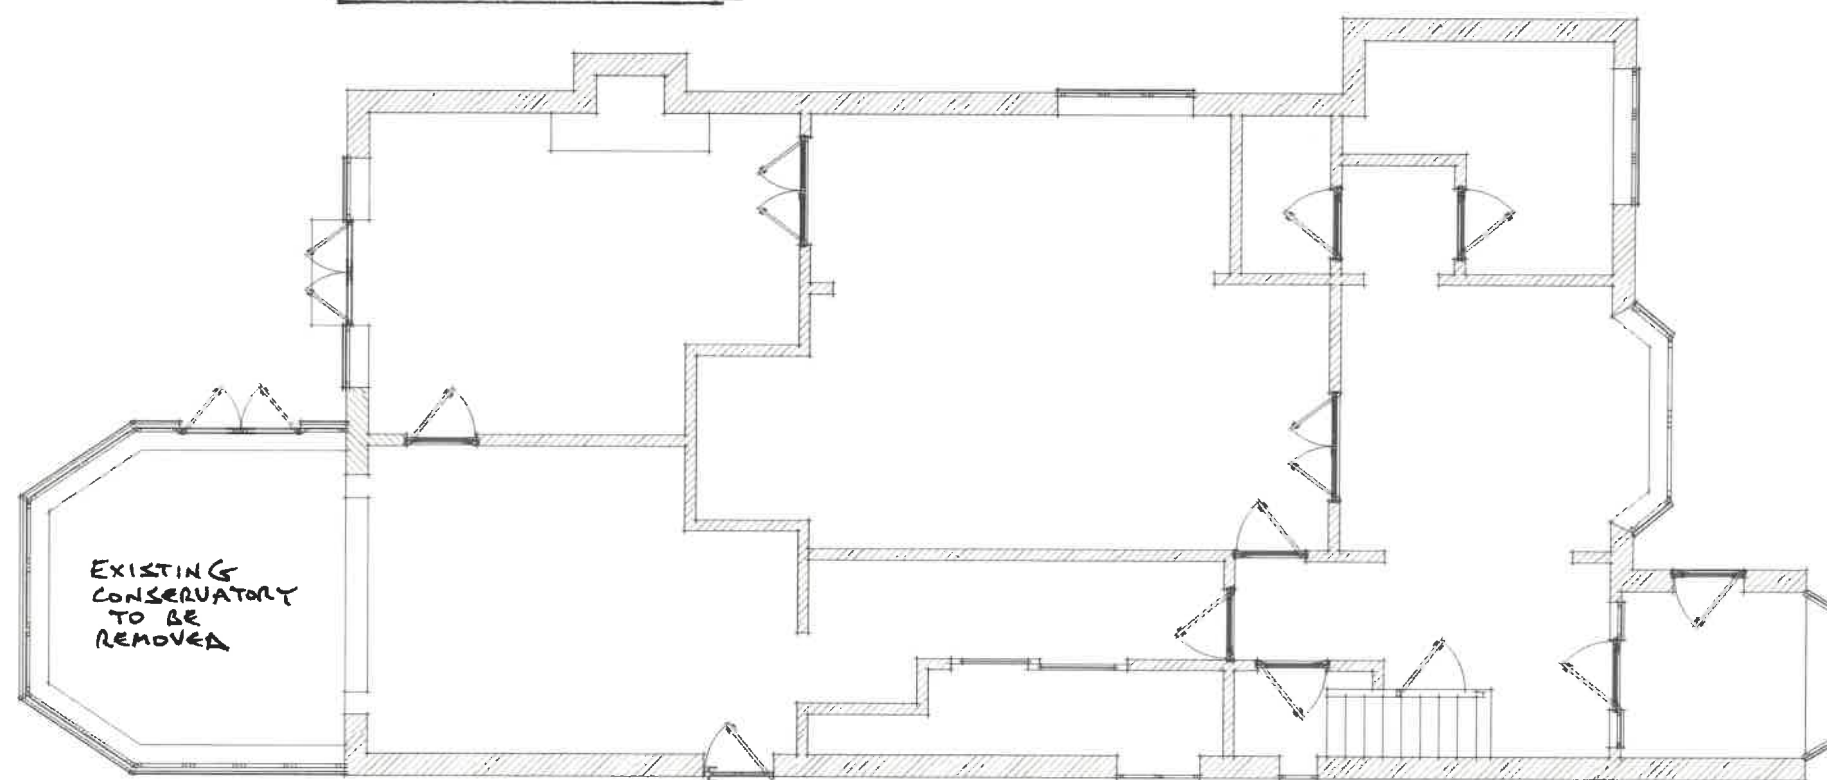

EXISTING GROUND FLOOR PLAN

DRG. N. 91670 / 03



The Mill Works Heath Hill Road, Wombourne,
Wolverhampton, England, WV5 5AP
Tel: 01384 296611
www.primeoak.co.uk
Email: info@primeoak.co.uk

Existing Plans

91670 - 09/04/25
TT/GT/01(6)P