


PROPOSED WINDOWS SPECIFICATIONS

VIEW FROM OUTSIDE

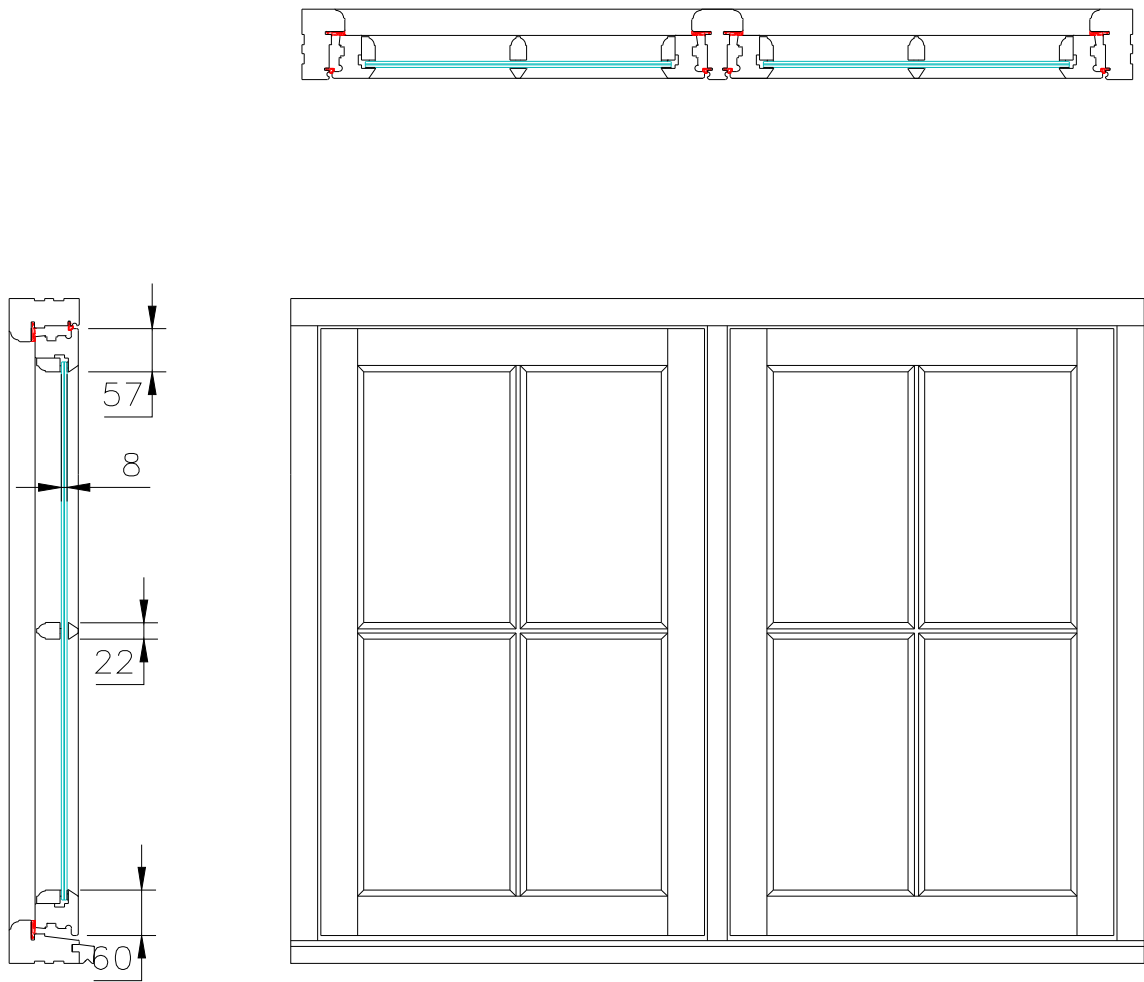

Notes:

Product: Heritage Slim Flush Casement Window

Timber: Engineered Redwood, Sapele sill

Colour Inside: RAL 9016

Colour Outside frame: RAL 9005

Colour Outside sash: RAL 9016

Glass: VACUUM GLASS 8.15 mm

Glass colour: Clear

Georgian bars: 22 mm

Ironmongery colour: Black

Ironmongery: Butt hinges, Monkey tail, Windows Stay

The proposed Schnauber - timber windows and doors are designed to uphold the building's historical character, ensuring minimal impact on its period appearance. With careful attention to period features, these windows complement and enhance the building's original aesthetics. The use of 8.15mm vacuum glazing preserves the slim, traditional profile while providing modern thermal efficiency, maintaining the authentic look of single-pane glass. This sensitive approach respects the building's heritage while subtly improving energy performance, making it a fitting choice for preserving architectural integrity.

Description:

PROPOSED WINDOWS SPECIFICATIONS



44 Mill Road
Cambridge
CB1 2AS
info@schnauber.co.uk
www.schnauber.co.uk

Client: Mrs Judith Cameron

2 Crown Cottages,
Kings Walden, Hitchin
SG4 8LU

Customer ID number: 001058

Drawing number: sch - 2	Revision: 2
Scale: 1:10 @ A3	Date: 16 12 2024