



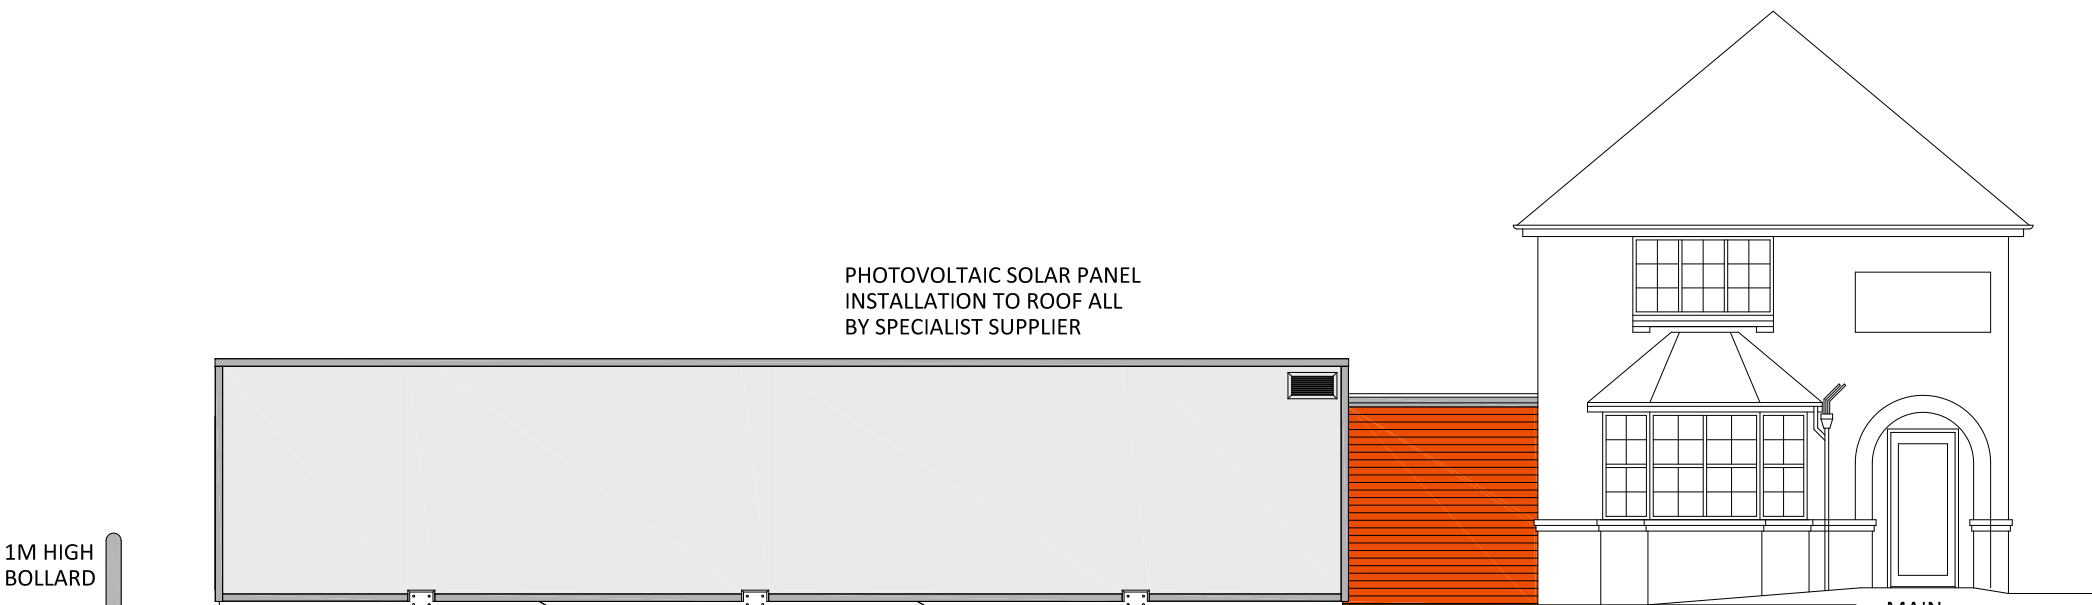


NORTH ELEVATION

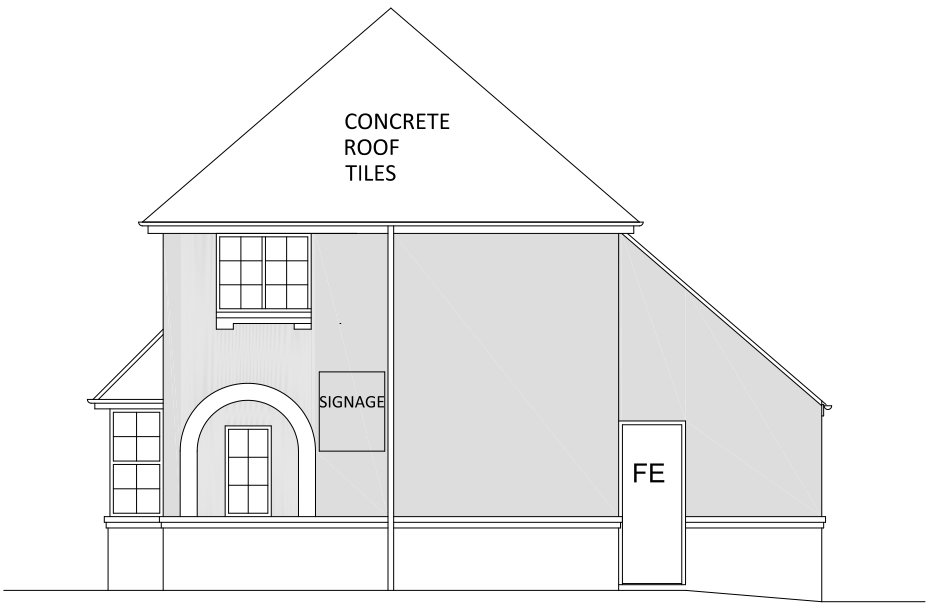

EAST ELEVATION



WEST ELEVATION

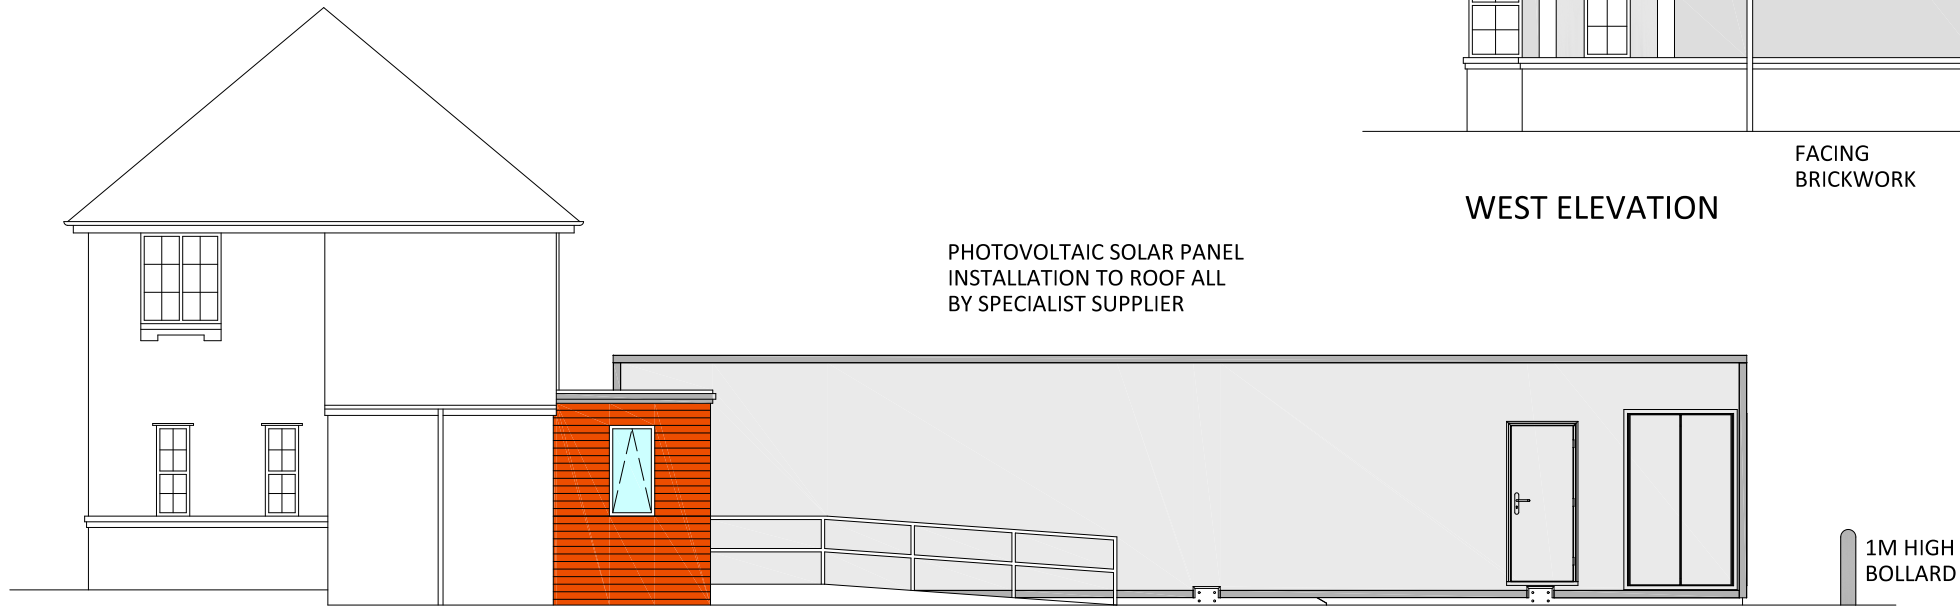


SOUTH ELEVATION

B	16/09/26	WEST ELEVATION ADDED
A	01/09/26	LOBBY REVISED TO TIMBER FRAME, QUENCH PIPE OMITTED
rev	date	amendment

project **PINEHILL HOSPITAL
HITCHIN**

client **RAMSAY HEALTH CARE UK**

drawing **PROPOSED ELEVATIONS**

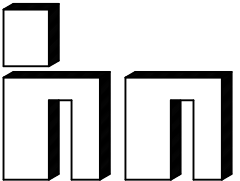 **hall
needham
limited**

chartered architectural technologists
WEST BUTTERWICK OFFICE:-
Tel: 0791 7788326
E-mail: sdaniels@hnasheffield.co.uk
(office also at Thame Tel 01844 216324)

date **AUG 26**
scale **1:100 at A3**
drwg.no. **6748/P04** rev. **B**

ANY DISCREPANCIES TO BE REPORTED TO HALL NEEDHAM LTD IMMEDIATELY.
COPYRIGHT REMAINS WITH HALL NEEDHAM LIMITED.