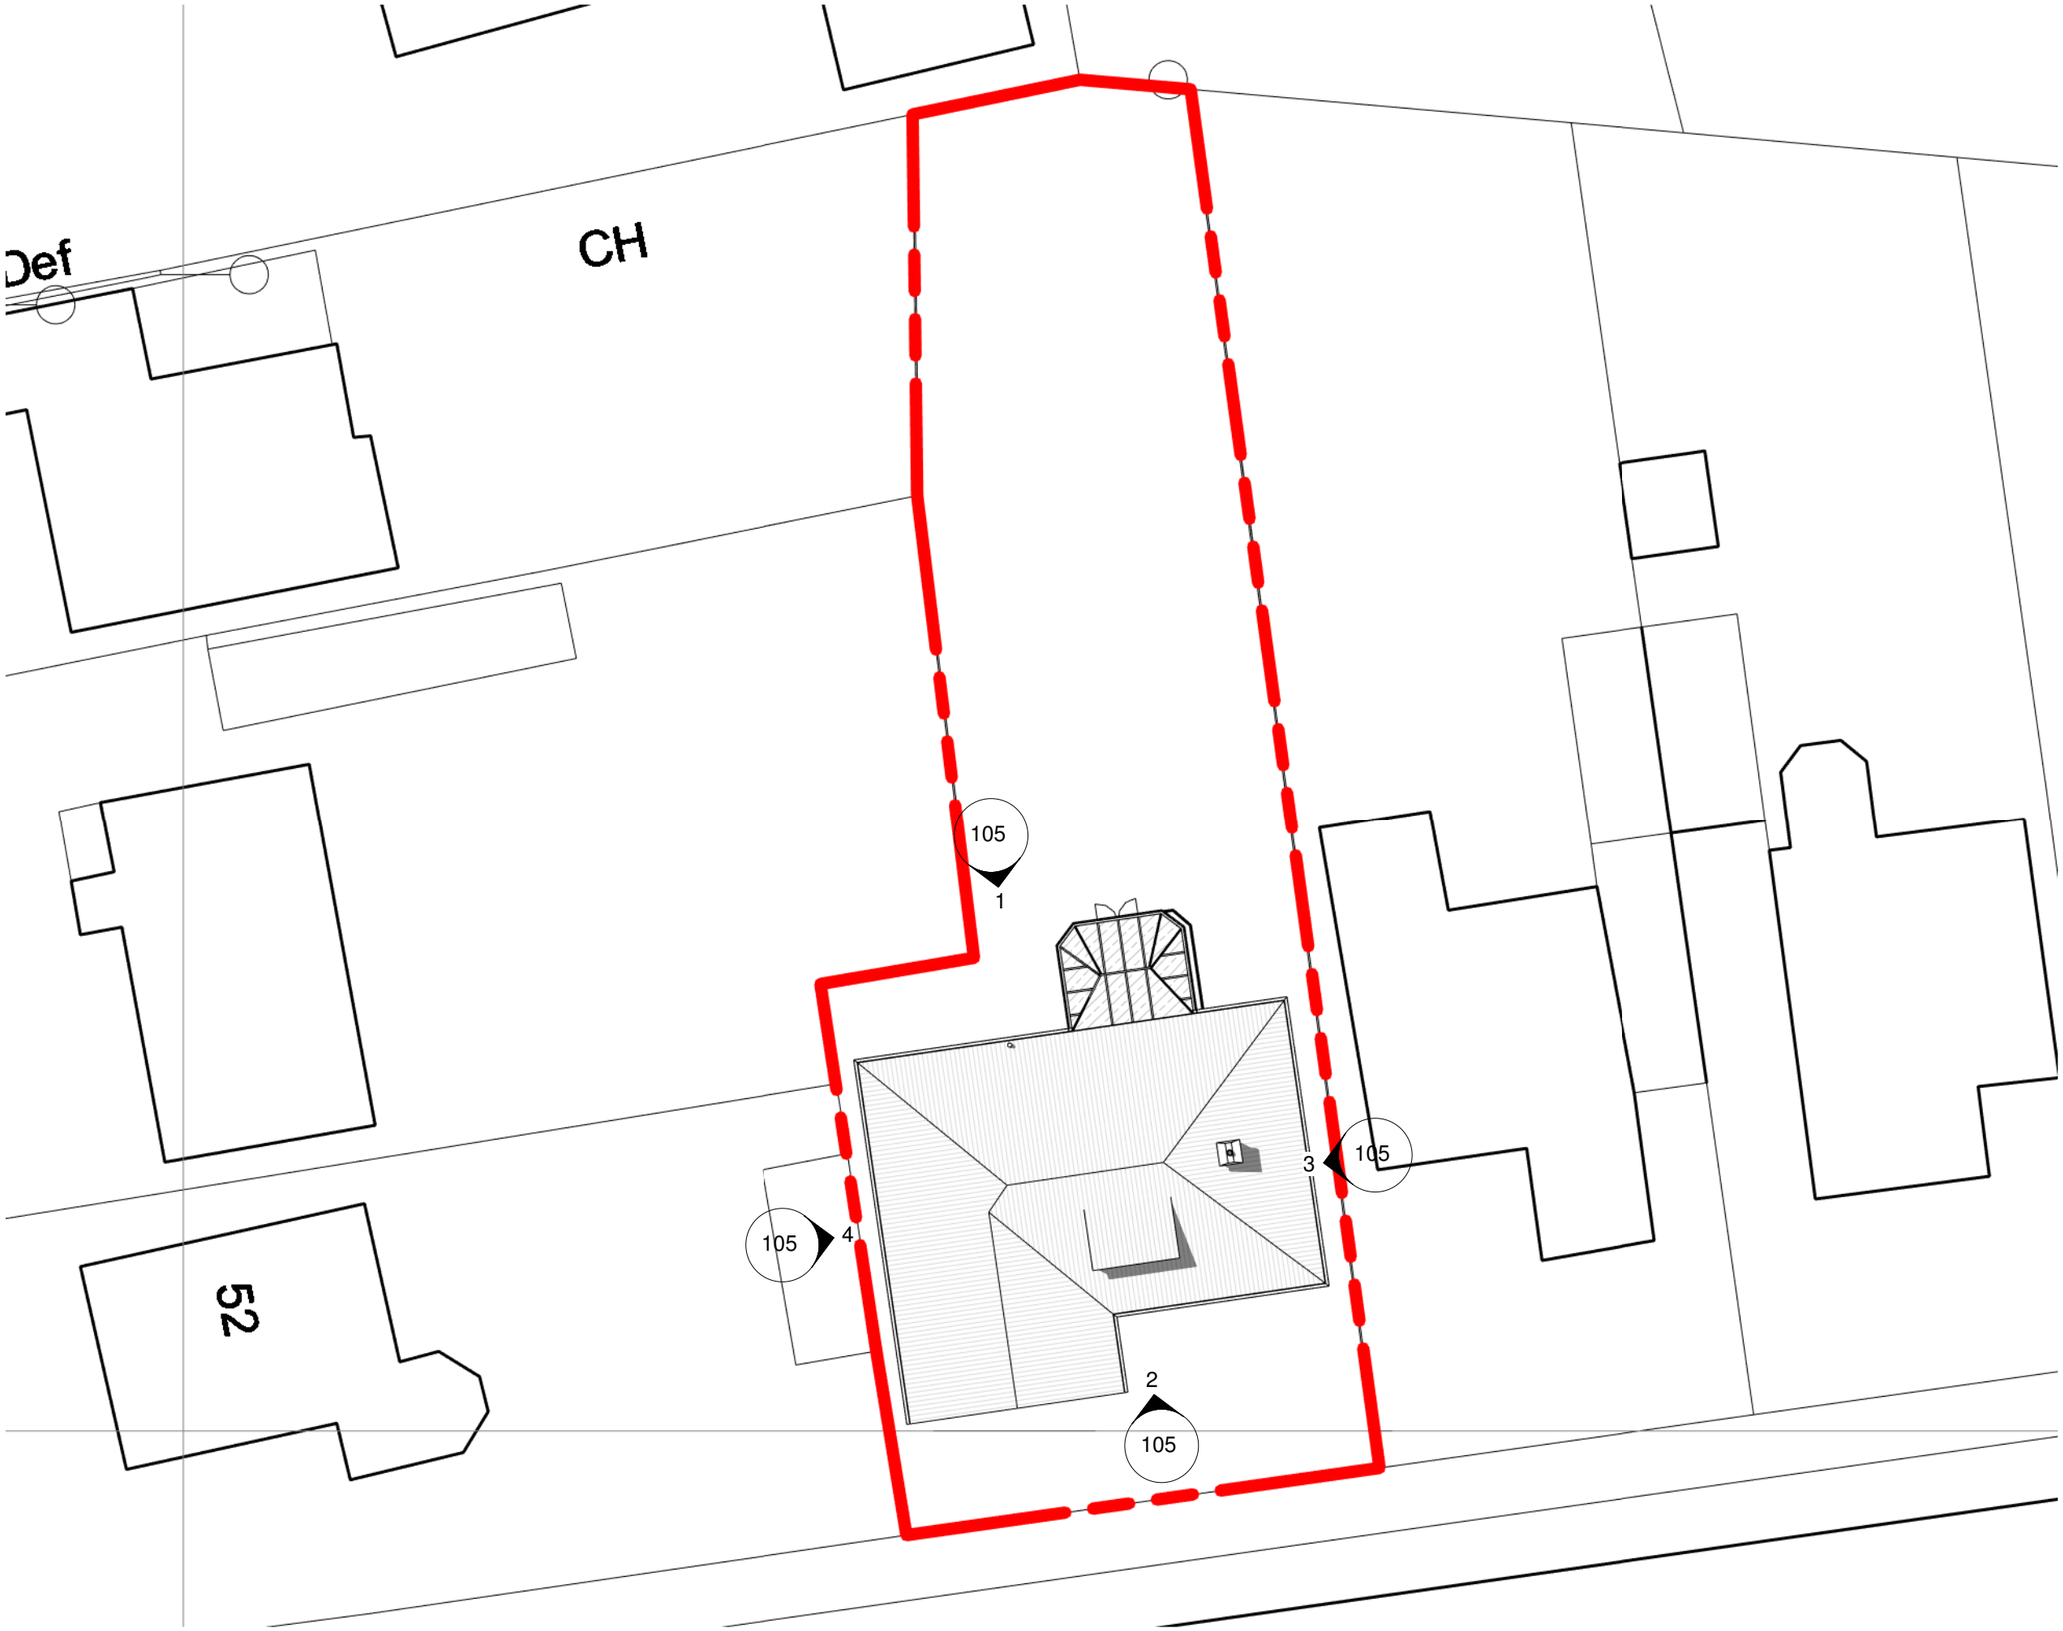

North

0 1 2 3 4 5 10m

1 SITE (existing)
1 : 200 @A3

PicklePlanning
1 Sale Drive-Baldock-SG7 6NS
07843238113 - pickleplanning@gmail.com
www.pickleplanning.co.uk

Name
Kelly Notley

Address:
1 Newlands, Letchworth Garden City

Title
Existing Site Plan

Dwg no.	Rev:
KN-1728 -100	-

Status	Scale	Date
Prelim	1 : 200@A3	04/09/18

Revisions

Rev	Description	Date
-	HERITRAGE ISSUE	05.04.18

The content of this drawing is the property of PicklePlanning and may not be copied in whole or part without formal consent.