





Proposed South Elevation 1:100

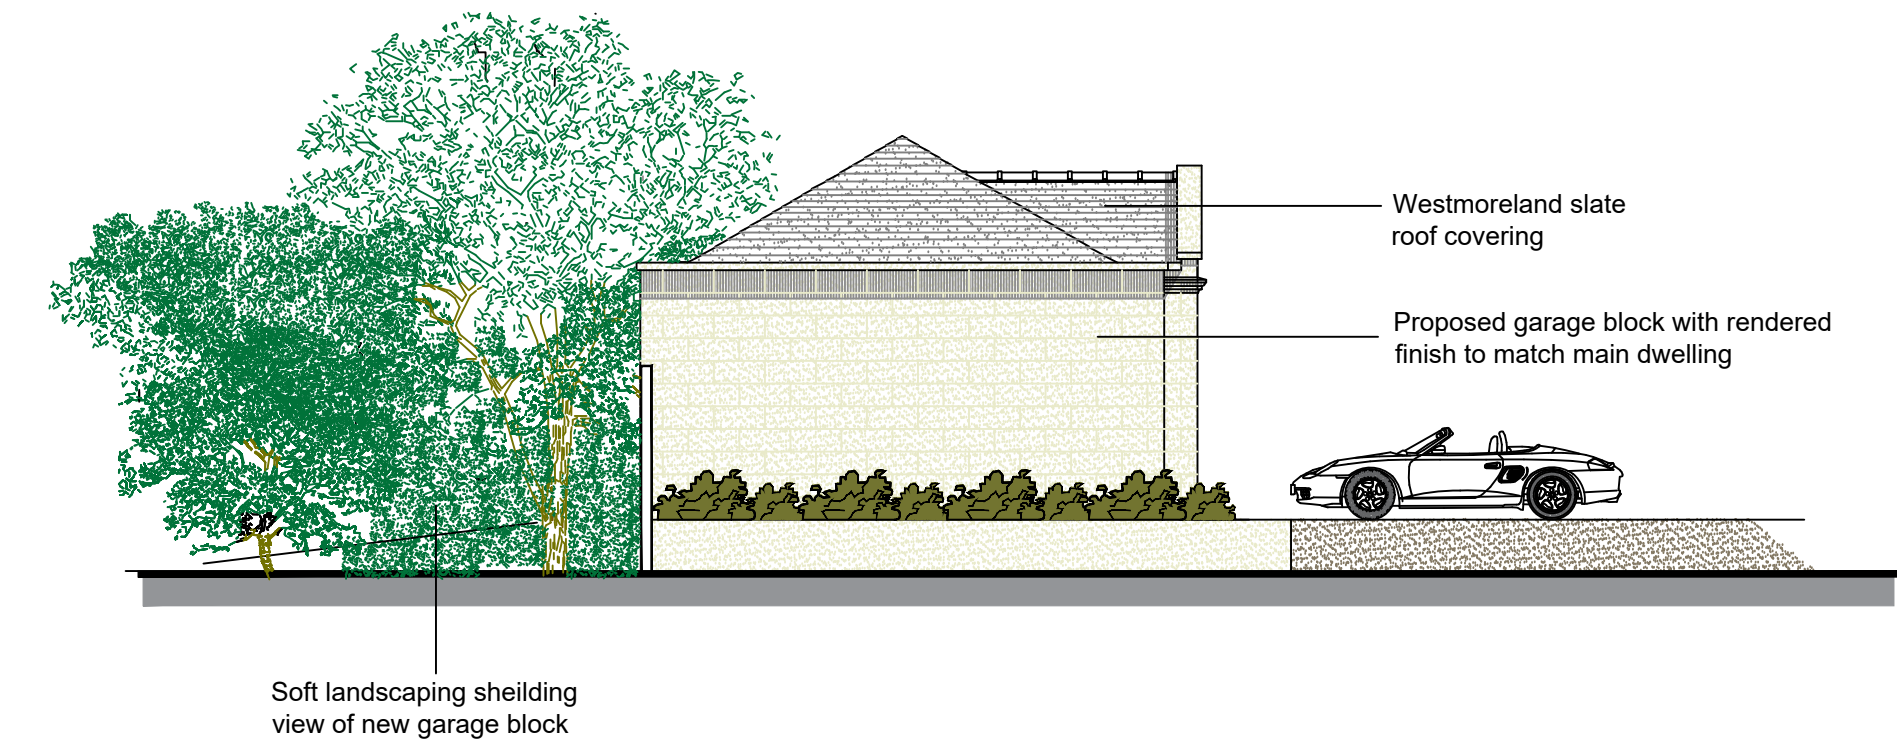

Proposed North Elevation 1:100

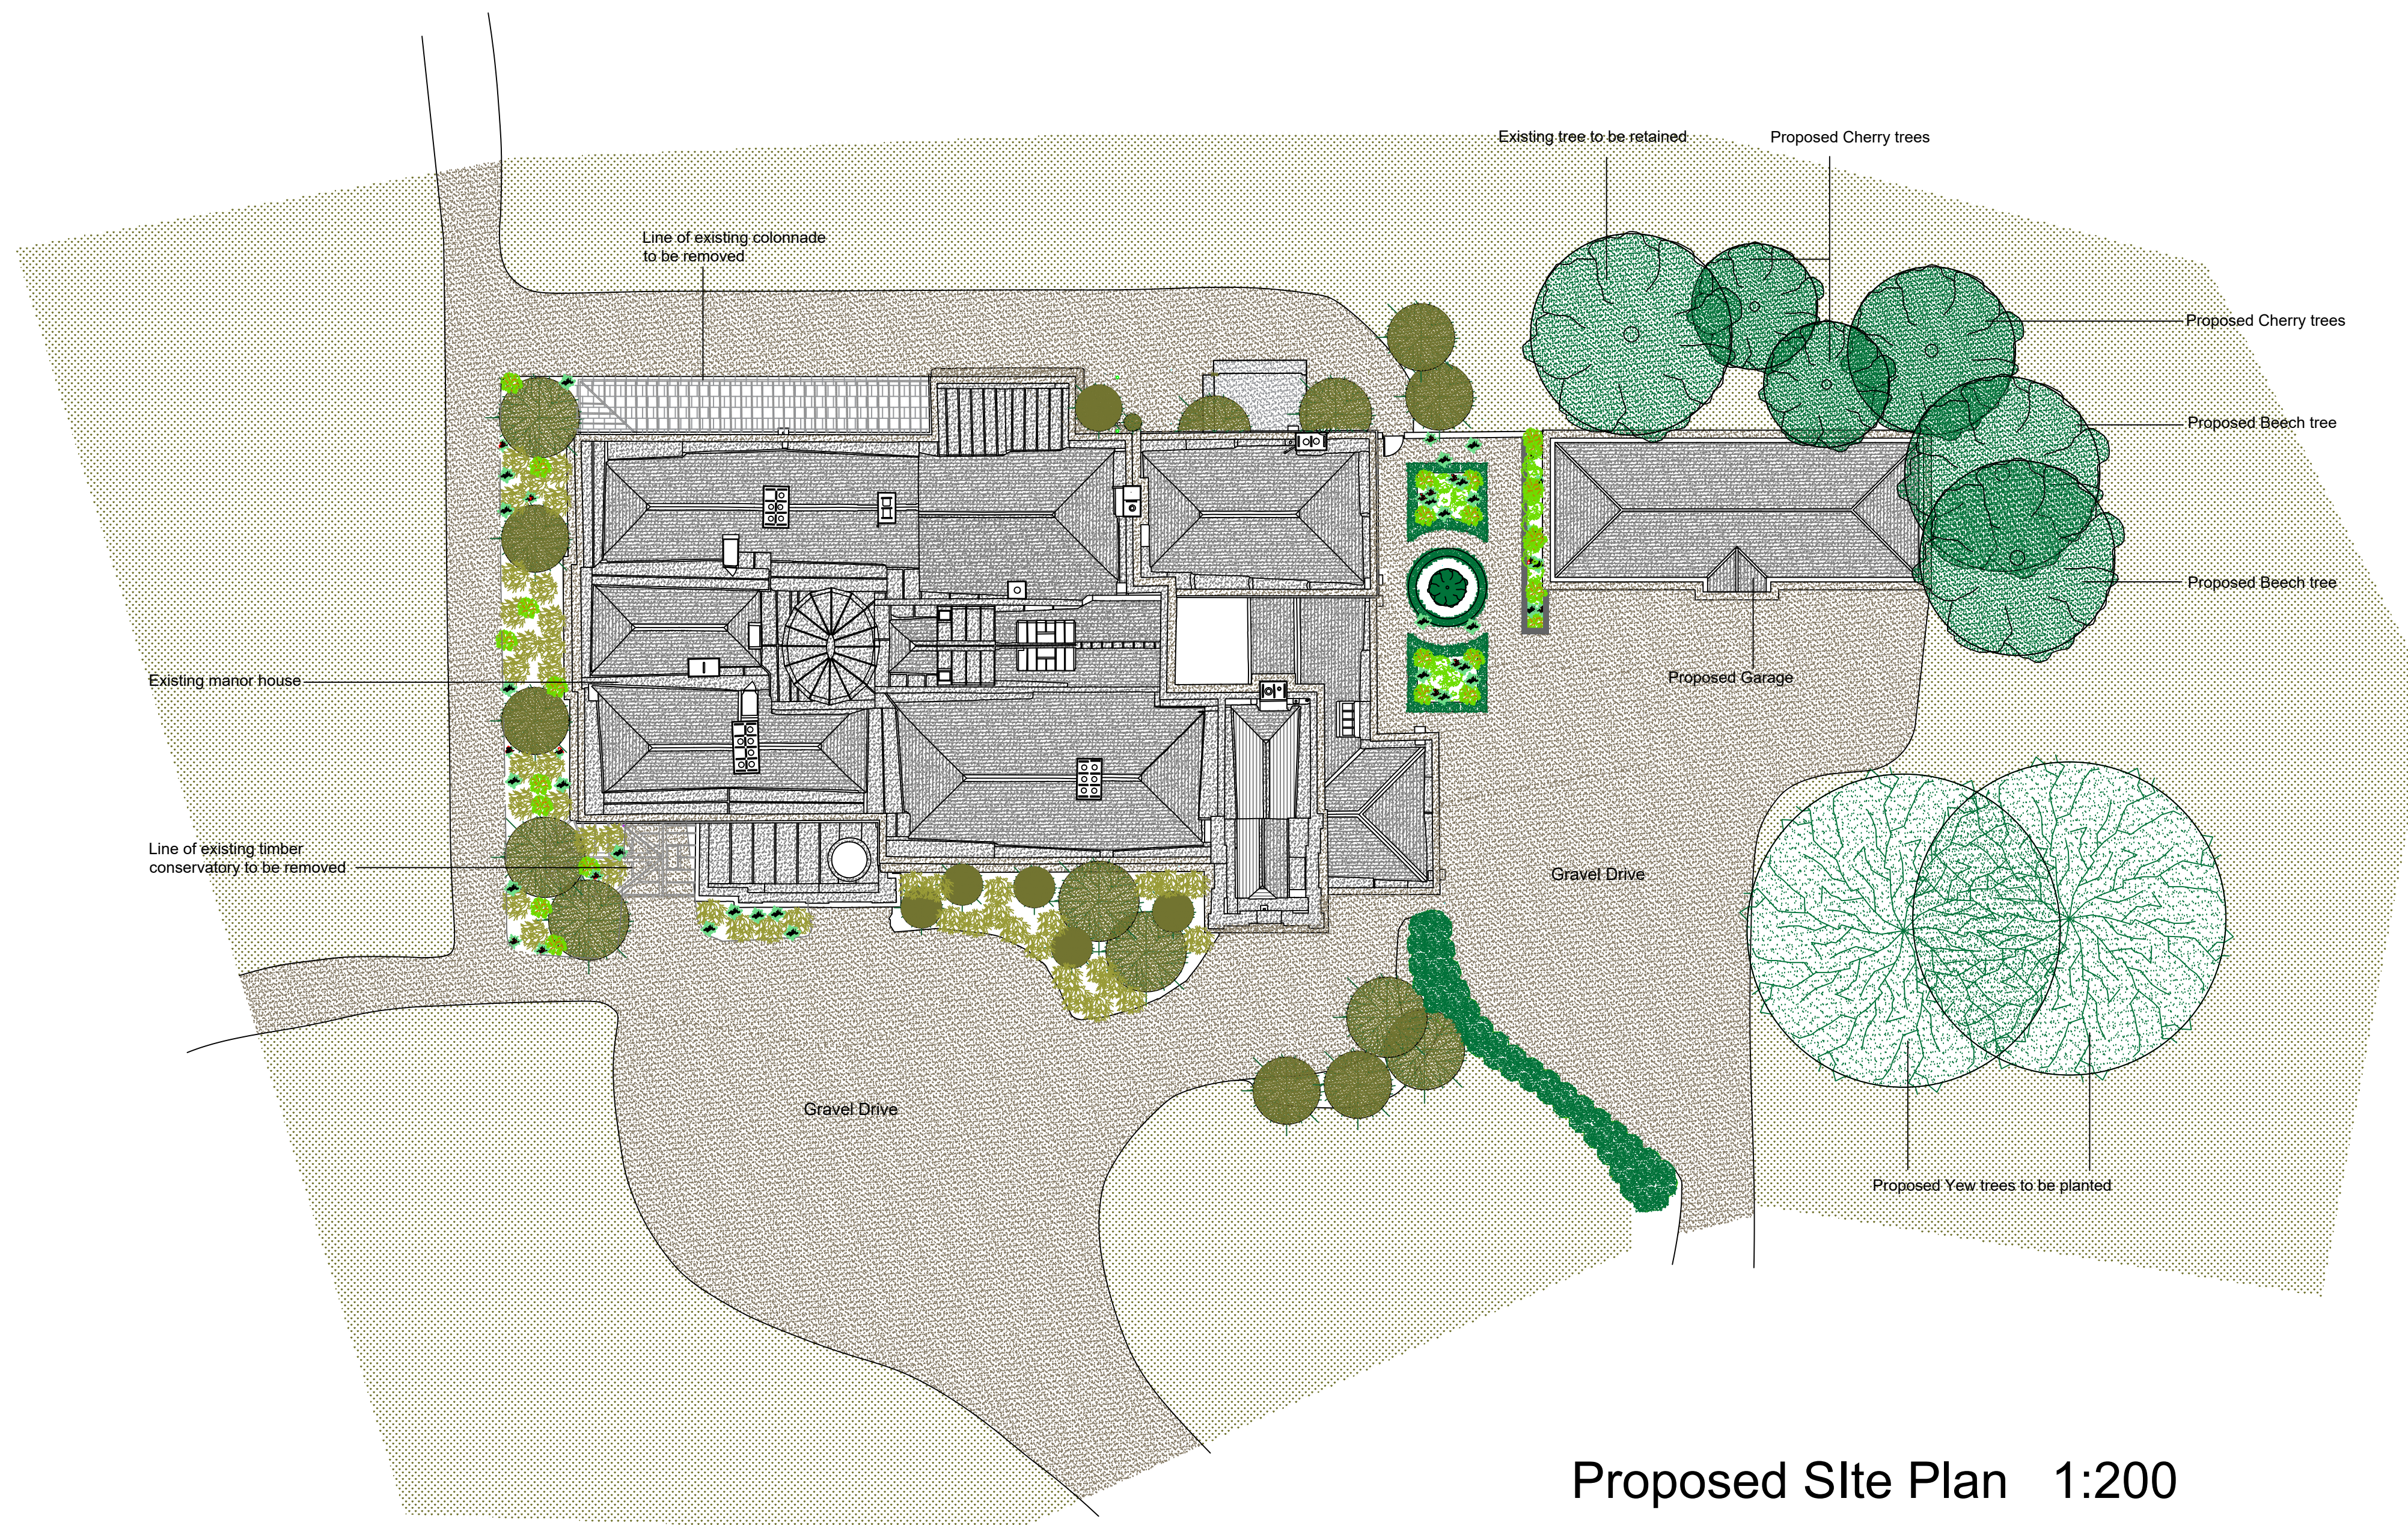

Proposed Site Plan 1:200

1:200 Scale Bar 0 4.0m 8.0m
1:100 Scale Bar 0 2.0m 4.0m

A Planning Amendment

Architech Limited

Architectural and Building Consultants
Tel. 01462 634293 / 07768 123899

Project

Hexton Manor, Hexton,
Hertfordshire

Title

Proposed Garage Block

Date

May 2024

Scale

1:50 1:100

Status

Planning

2024 / 32 / 302

A

A1

© THIS DRAWING IS COPYRIGHT