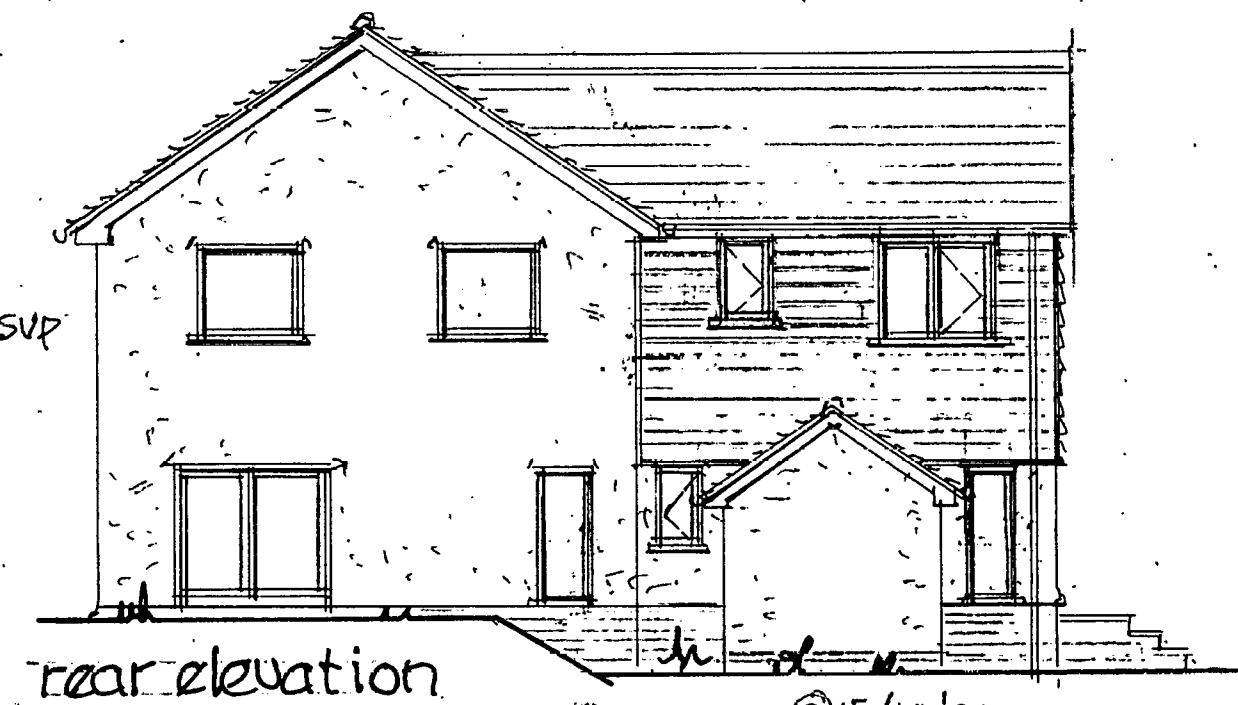
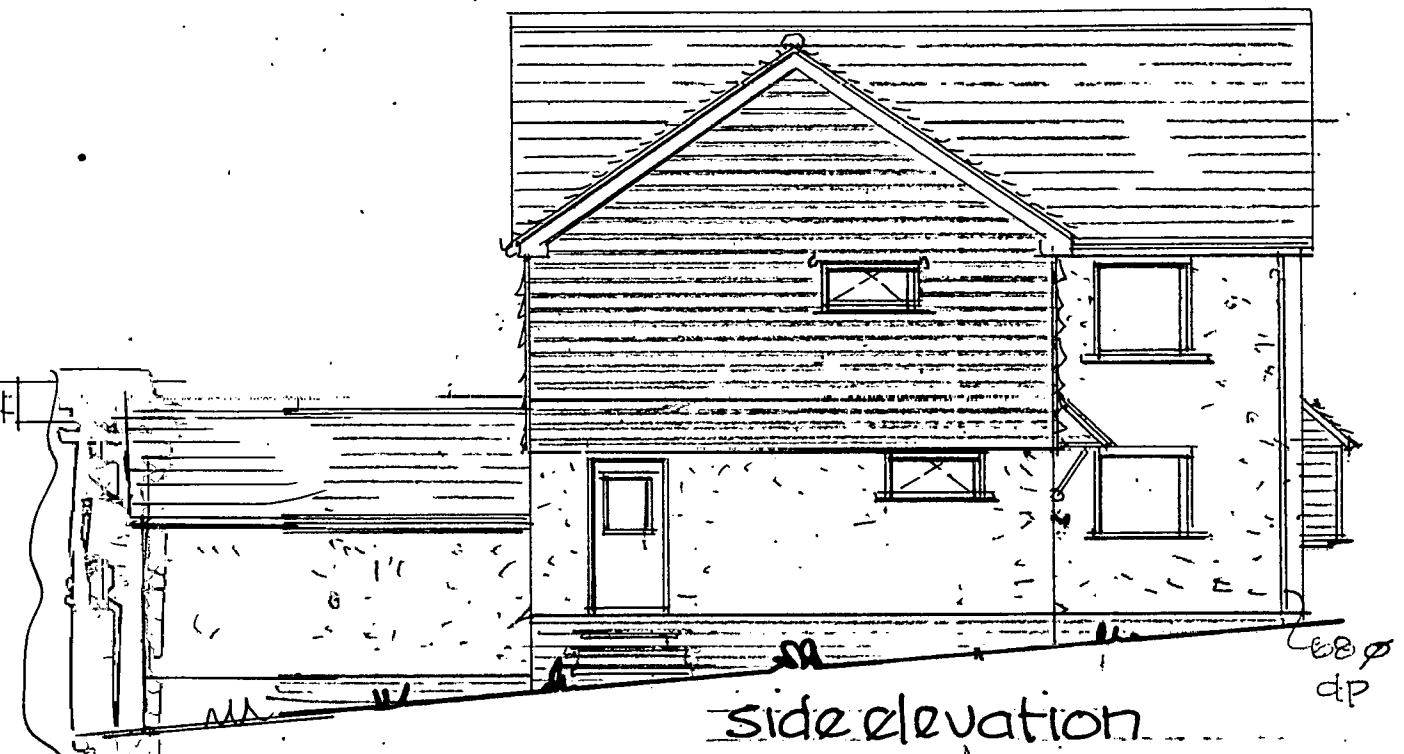
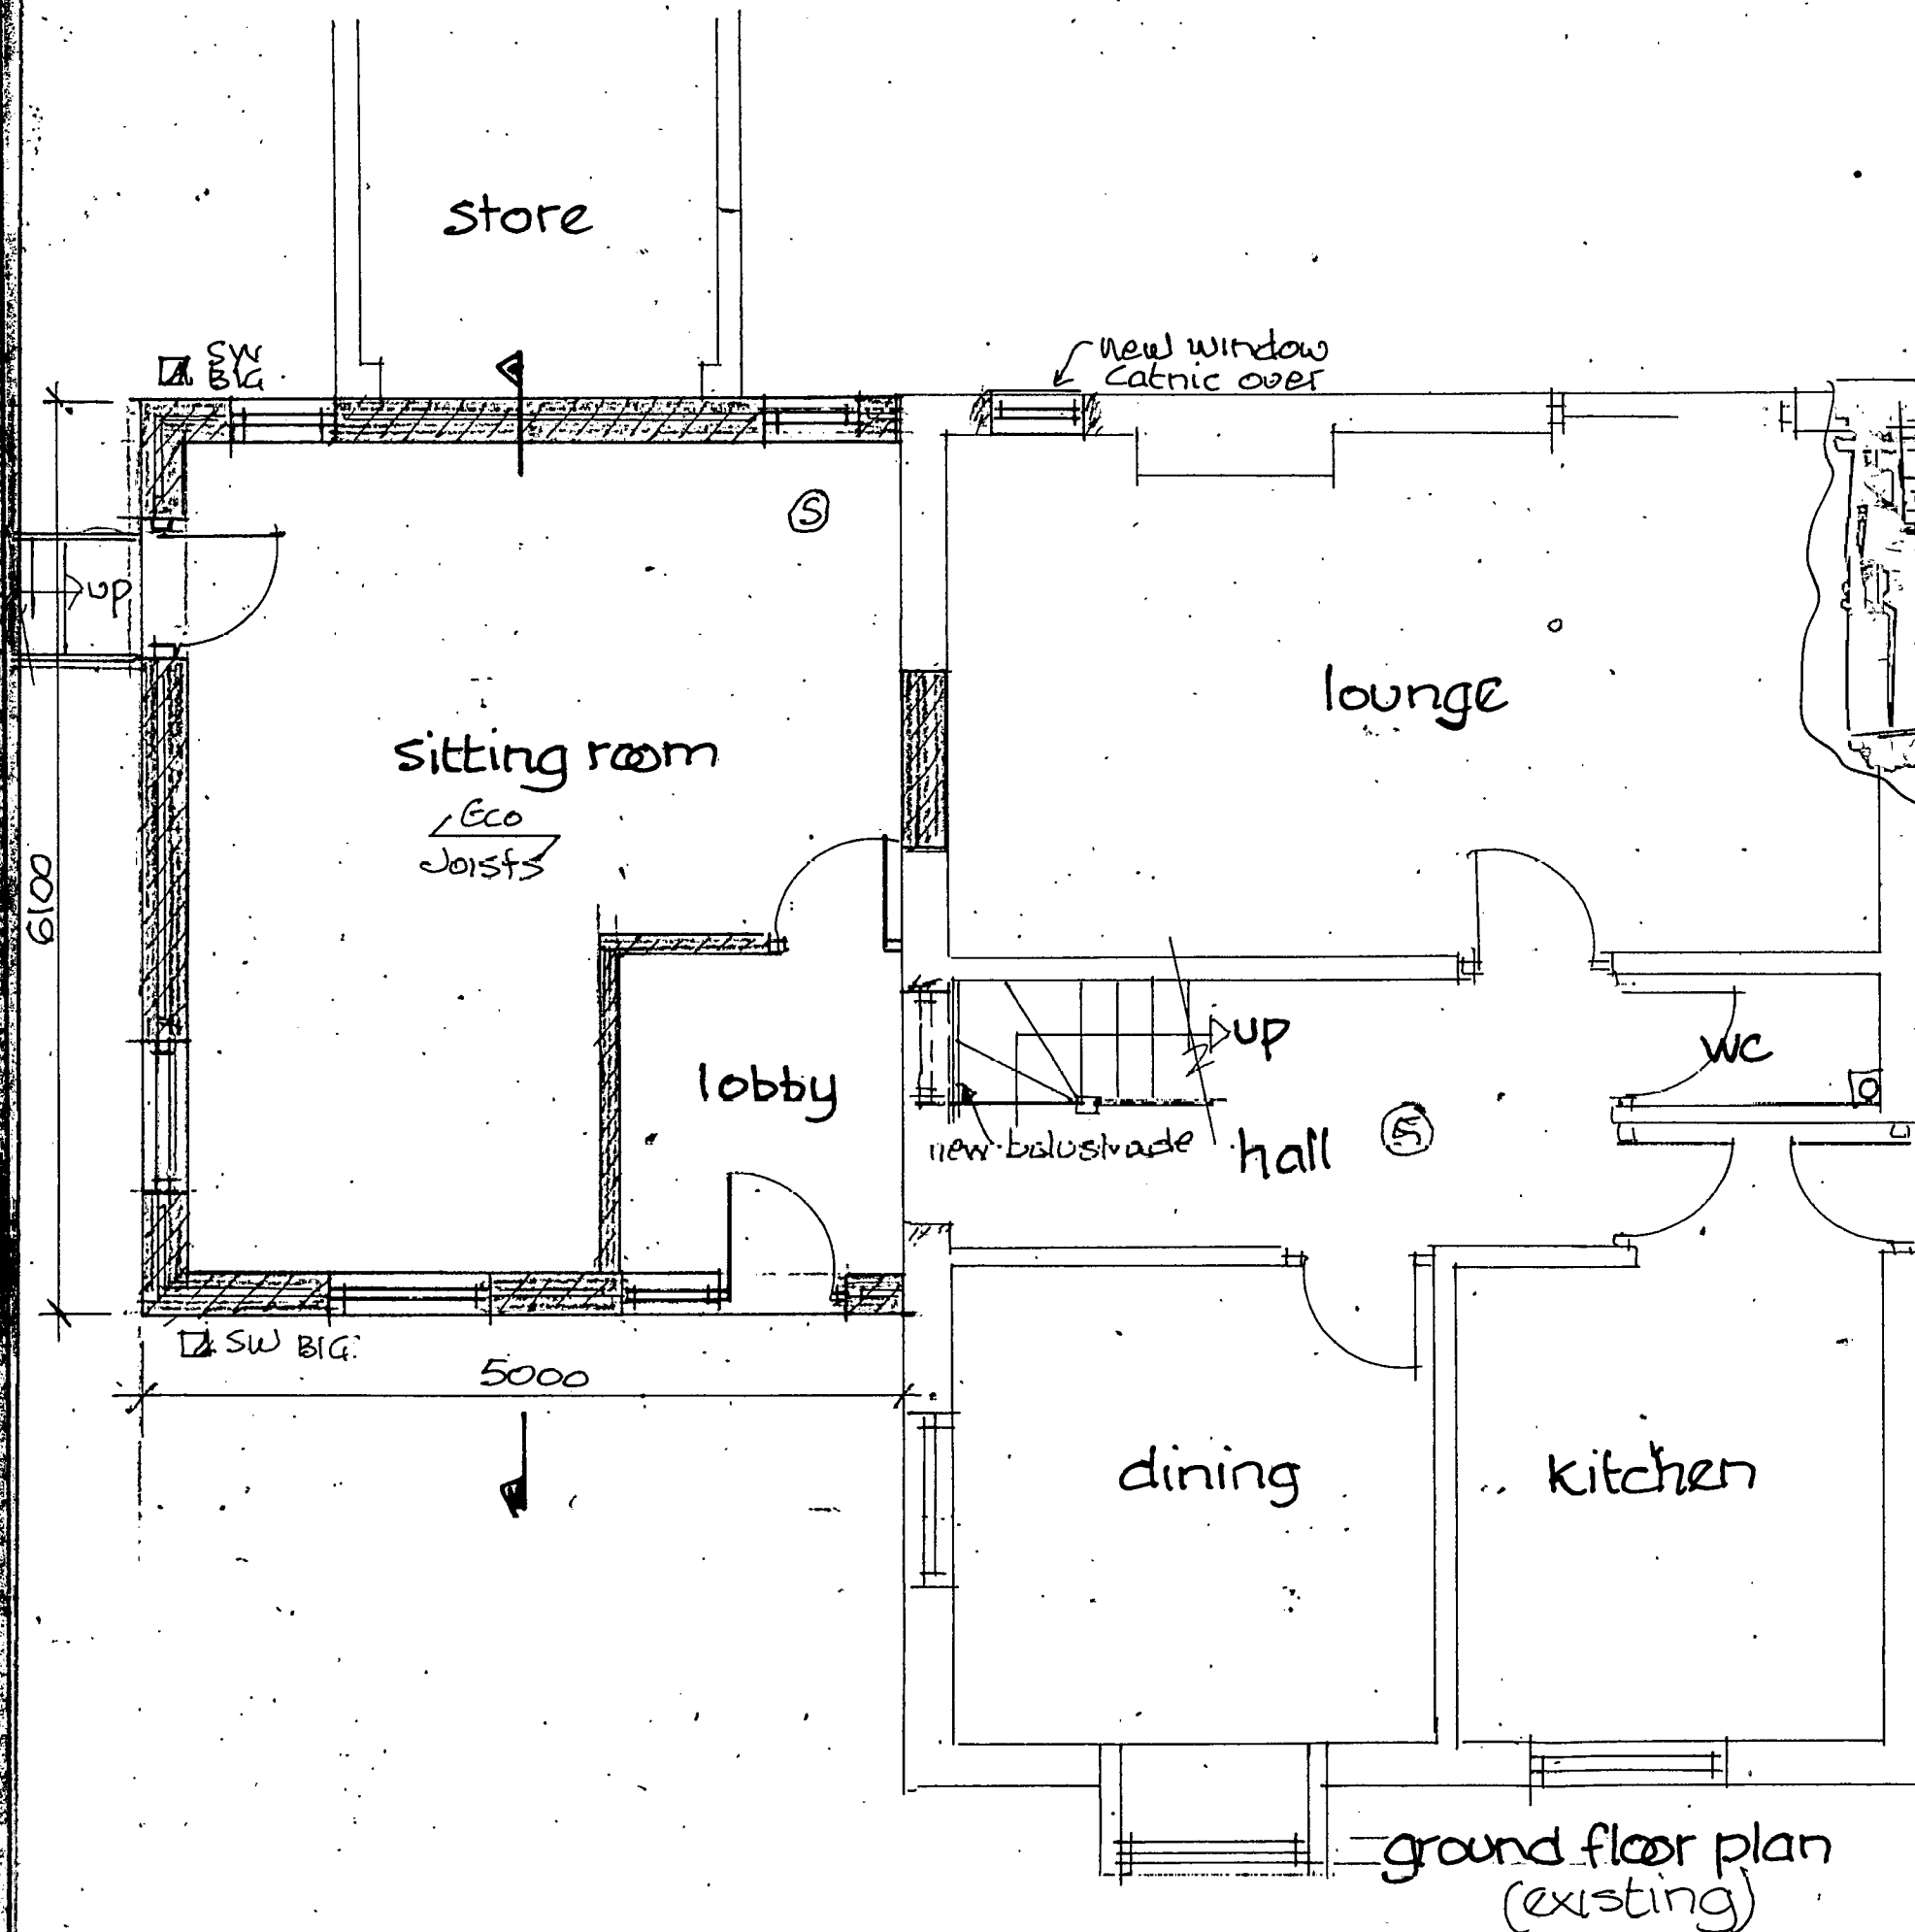


RARowe
Architectural Design Service
RAR
Temple College High Street
Barkway, SO6 6SO
Tel: 01703 640010

©15/10/20
©1/7/20 ©29/9/20

proposed extension
at 89 Layston Park
Rayston
existing

Scale: 100, 50
Date: June 26 Drawn: RAR
Drawing No: 10-263 Rev: ABC