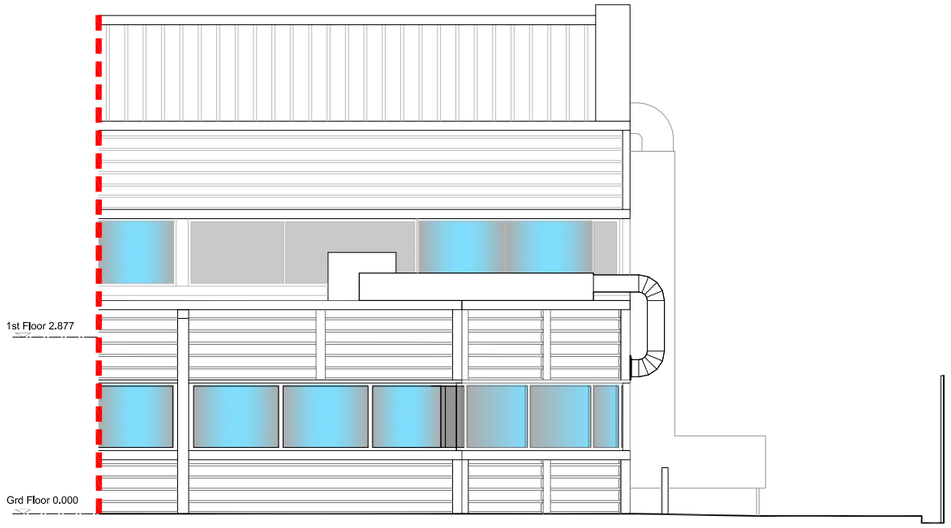

E1 FRONT ELEVATION
BUILDING TC1 ALONG ORCHARD ROAD 1:50 @ A1

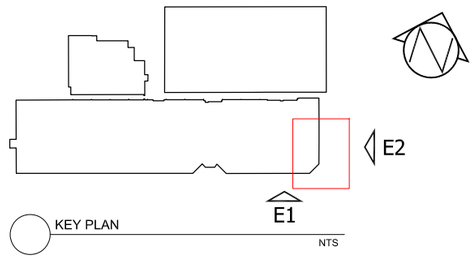

KEY PLAN
NTS



SITE PHOTOGRAPH
BUILDING TC1 ALONG ORCHARD ROAD NTS

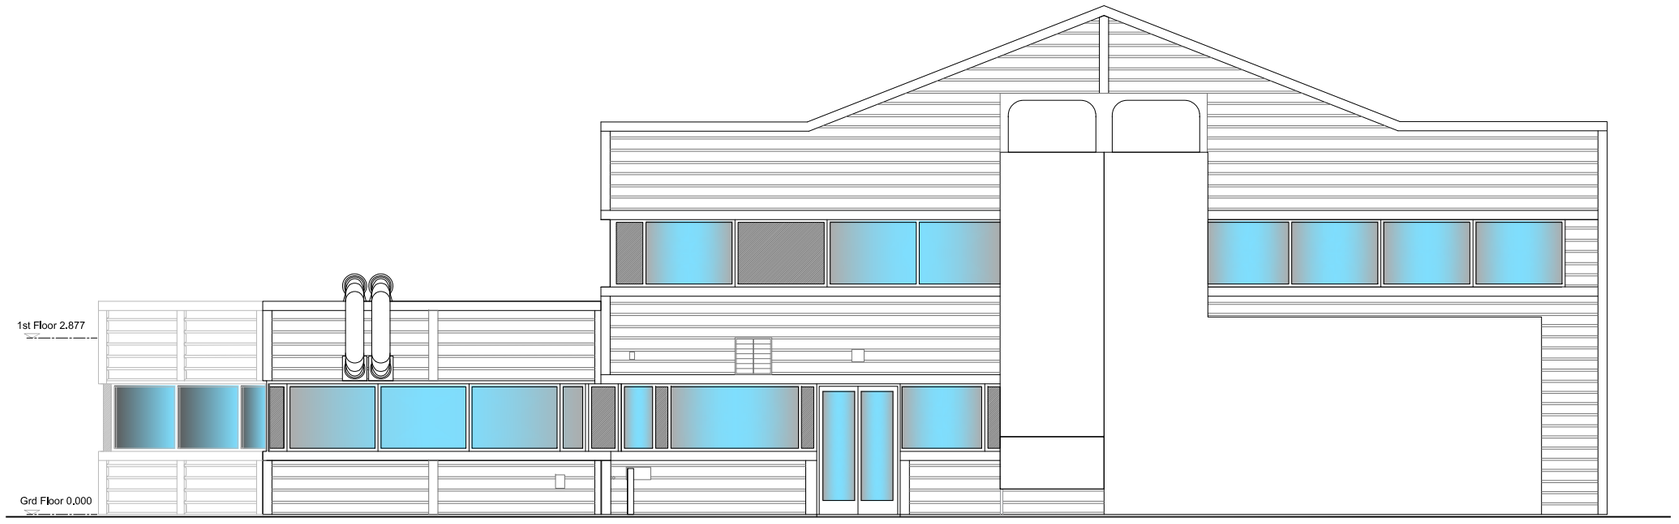

E2 SIDE ELEVATION
BUILDING TC1 1:50 @ A1

0M 1M 2M 3M
1:50

© Architon LLP 2014

This drawing is the property of Architon LLP and must not be divulged to anyone, copied or reproduced, or used for marketing, advertising or promotional purposes without the express written permission of Architon LLP.

All dimensions are to be checked on site and not scaled from this drawing. Contractors must verify all dimensions on site before setting out, commencing work or preparing shop drawings. Any discrepancies on this drawing with other contract documentation to be reported immediately for clarification.

PLANNING ISSUE

Rev	Description	Date

Client
Johnson Matthey

Job title
Technology Processing 1
Extension

Drawing title
ELEVATIONS
AS EXISTING

Scale	Date	Drawn
1:50 @ A1	FEB 2018	PH

ARCHITON LLP
CHARTERED ARCHITECTS . DESIGN . PLANNING CONSULTANTS . DEVELOPMENT . BUILDING COST MANAGEMENT
REGENCY HOUSE
17 WEST STREET
EPSOM KT18 7RL
TEL:01372 745600
FAX:01372 745016
Email:info@architon.com

Drawing No
3113 - 013

ARCHITON LLP certified to:
BS EN ISO 9001
BS EN ISO 14001
IIP Accreditation