




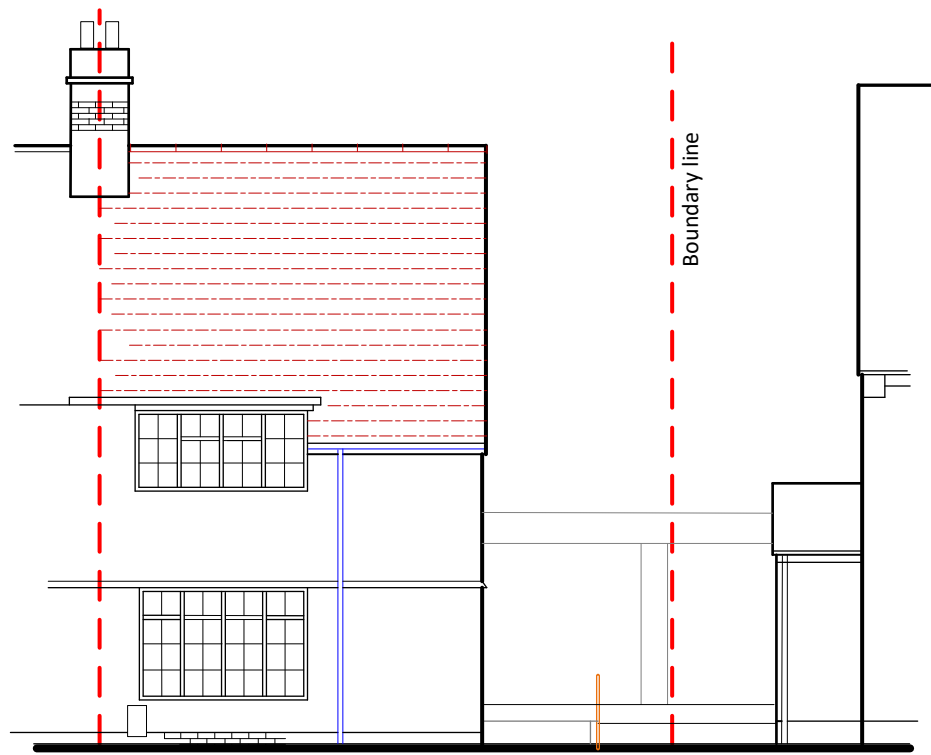

FRONT

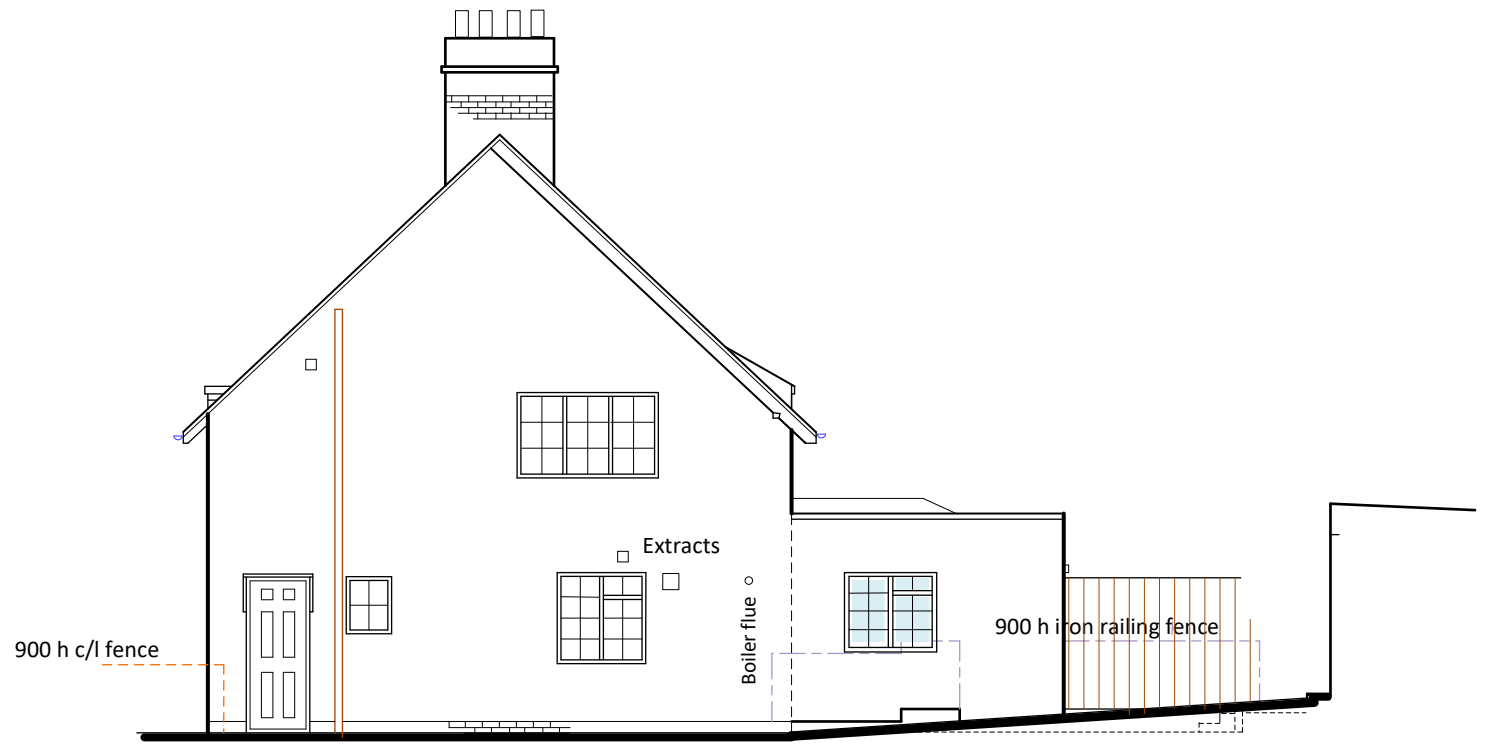


SIDE

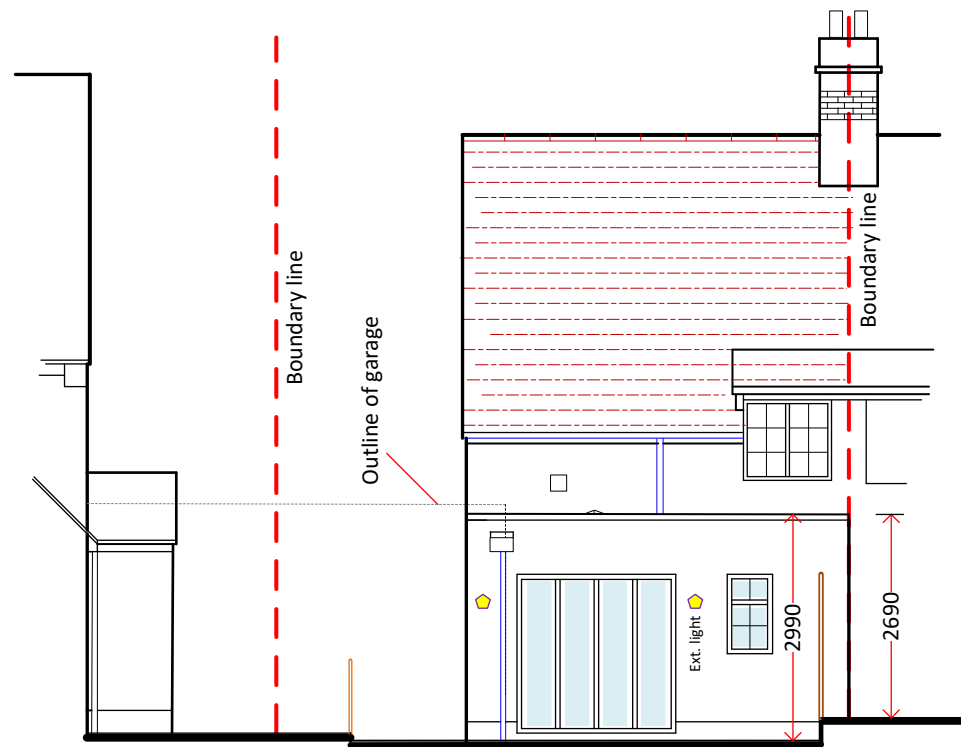


REAR

LEGEND

Walls white rendered to match existing with red multi stock brick plinth to match existing.
Parapet walls capped off with eng. brick coping.
White upvc doors/windows to match existing.
Heritage style windows approved by LGCHF.
Felt flat roof covering with white Roof lantern.
Black HR gutter with 65mm dia. Rwp.

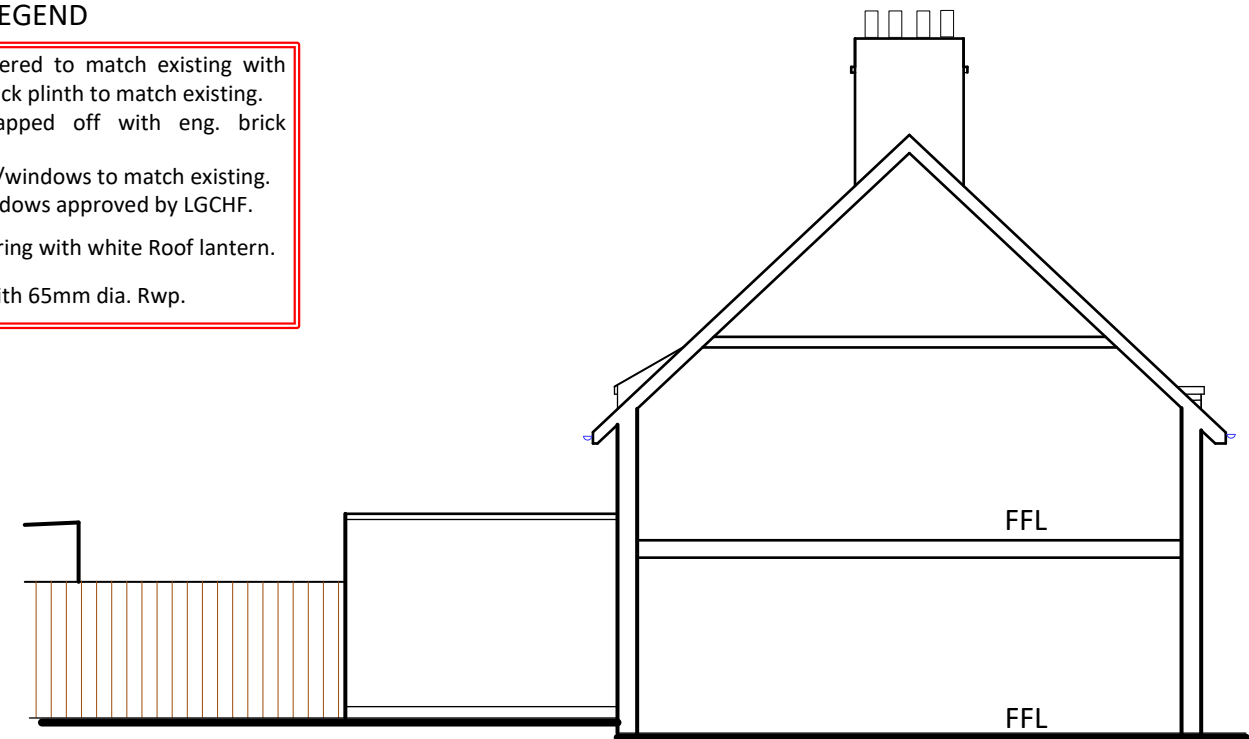

SIDE

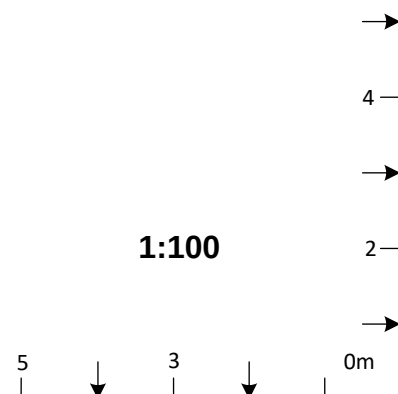

ROSEBURY
Design · Planning · Project Management

8 WOODLAND WAY, BALDOCK, HERTFORDSHIRE, SG7 6LR
T: 07970 277106
E: Rosebury21@gmail.com

Contract	Title	Scale	Date	Drawing No.	Rev
8 North Avenue, Letchworth GC	Proposed Elevations	1:100	03.2025	08/AS/25	B

A3

This drawing is copyright ©