

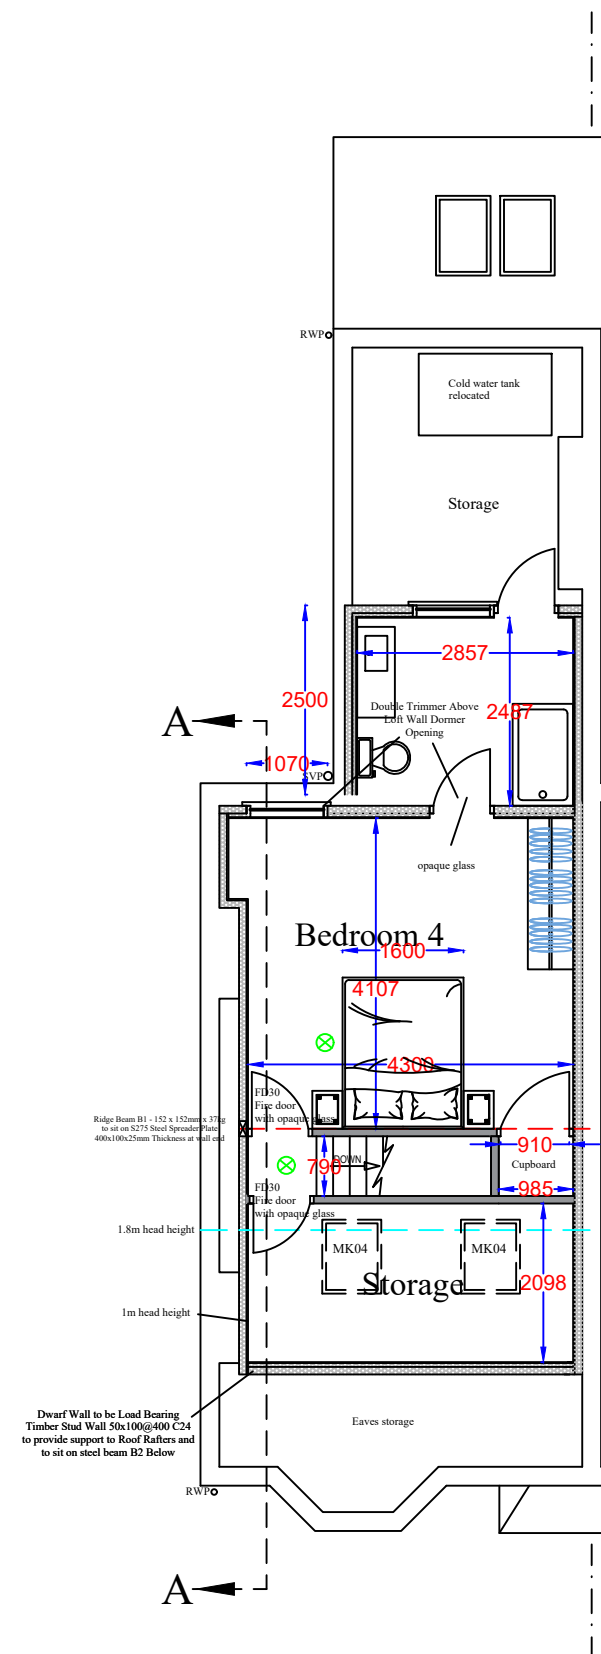
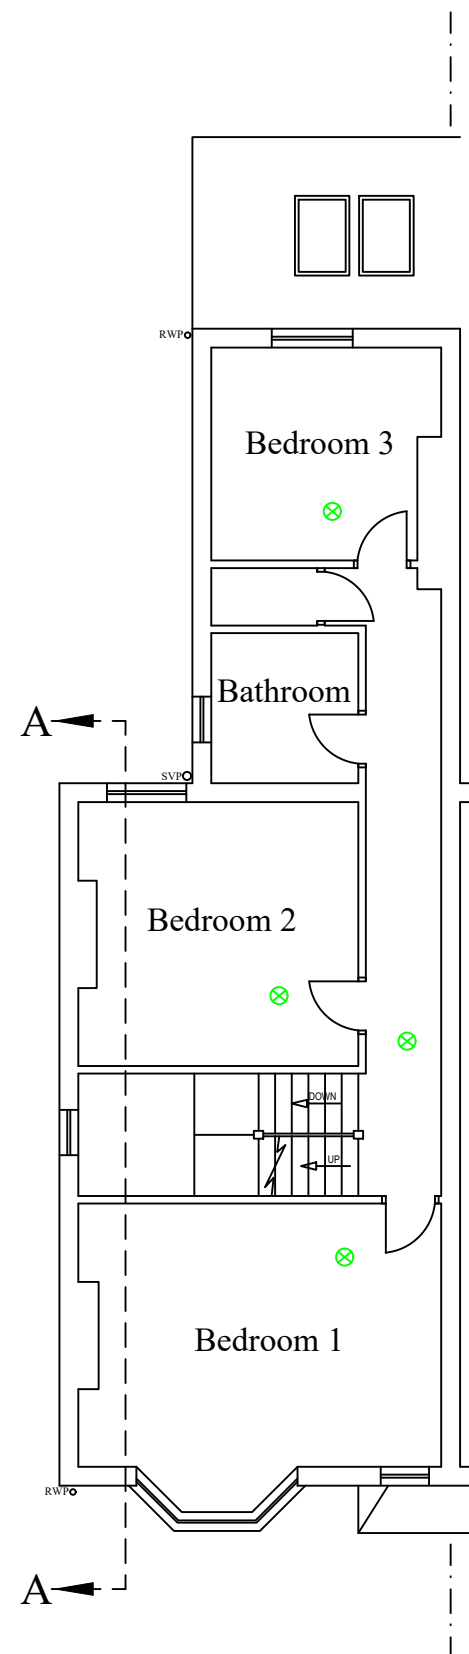


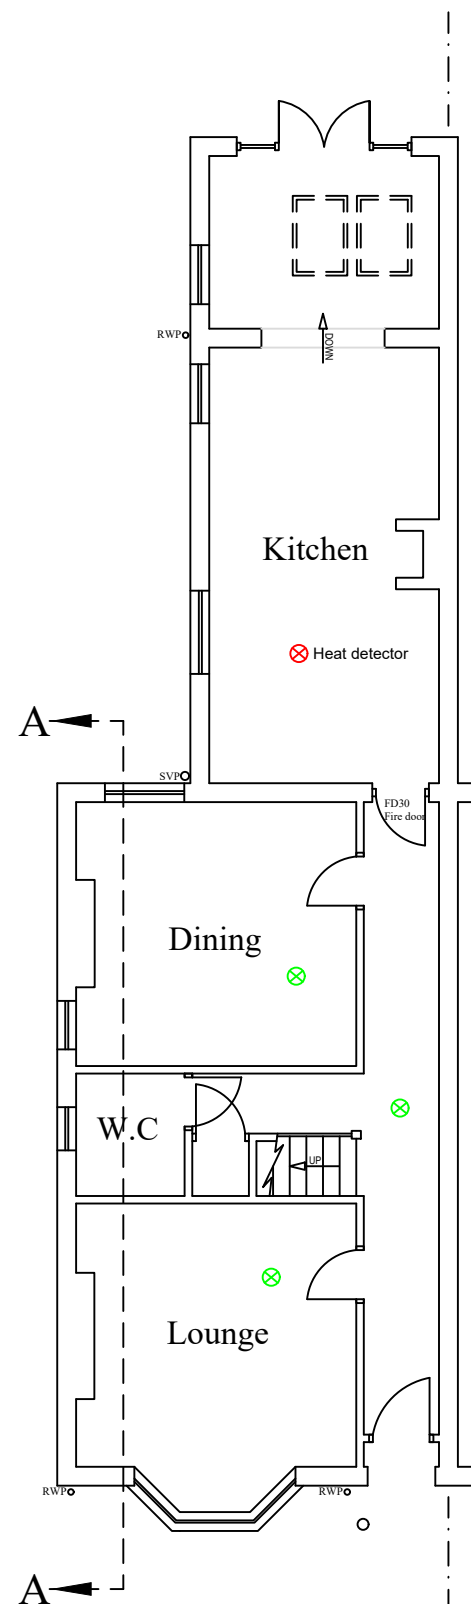

Notes

All drawings to be signed off by building control before the commencement of any works. If works commence on a Building Notice, the Builder/property owner commences works at their own risk and ELA Design (or its Officer's) cannot accept and liability whatsoever for these works carried out.

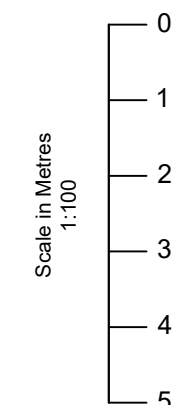

Key:

- Grade D2 Inter-linked Smoke detectors

Rev	Date	Details	By
A	04/04/25	Revision A	CE

Project: Loft Extension

Drawing: Proposed Layout B

Address: 47 York Road, Hitchin, SG5 1XB

Drawing N°: ELA/4 Rev: A

A3 Scale: 1:100 Drawn By: CE Job No: 3235 Date: 04/04/25

ELA design
Beechcroft
Riverside Avenue
Broxbourne
Herts
EN10 6RA
www.ela-design.co.uk Tel:- 07979510821