



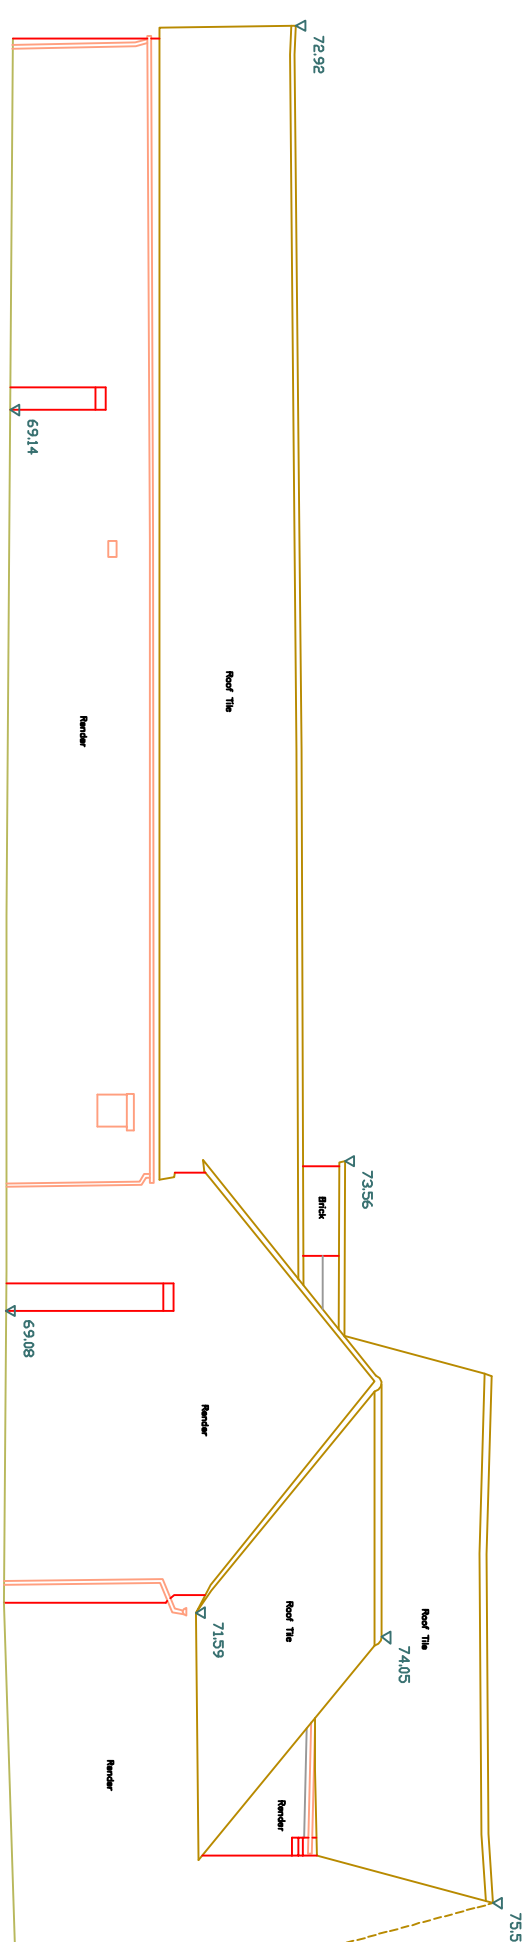


### Elevation B1

Datum 65.000m.

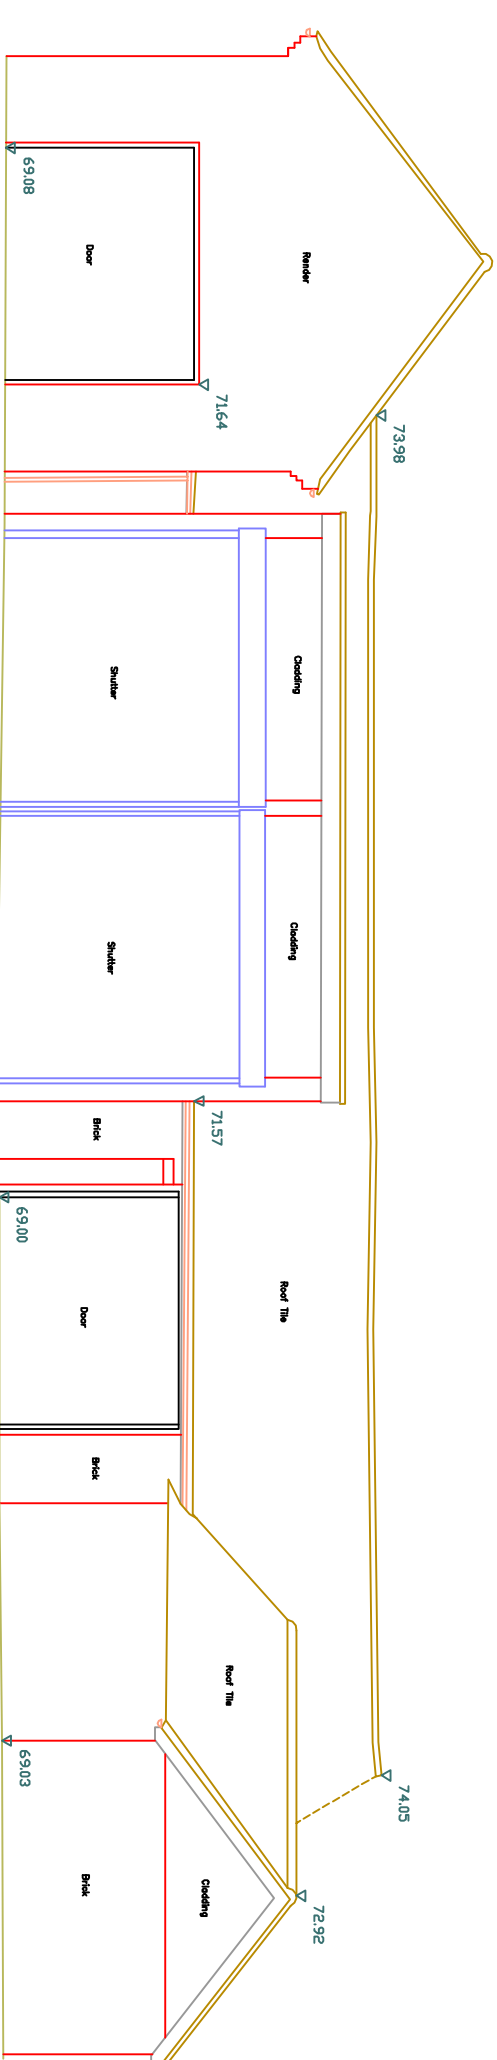


## Elevation B2

Datum 65.000m.

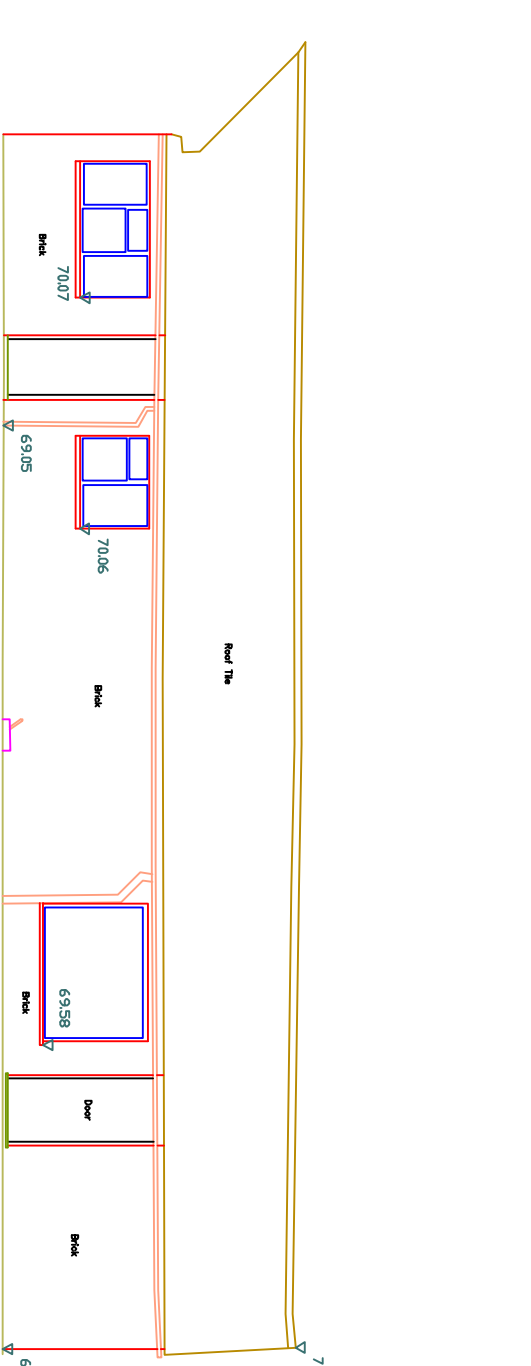

### Elevation B3


Datum 65.000m

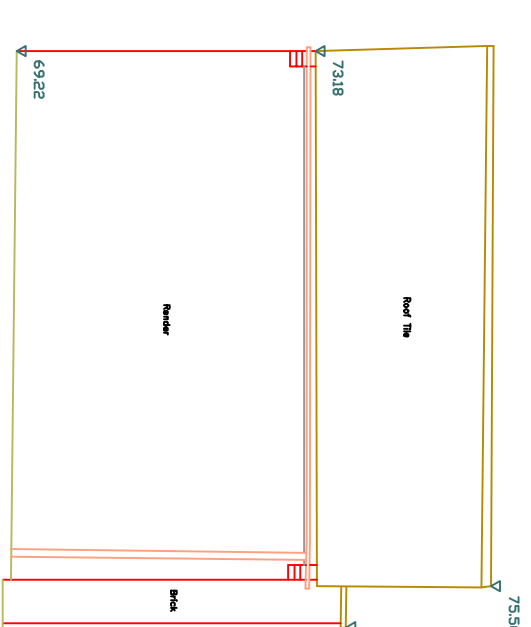

## Elevation B4


Datum 65.000m

# Elevations B

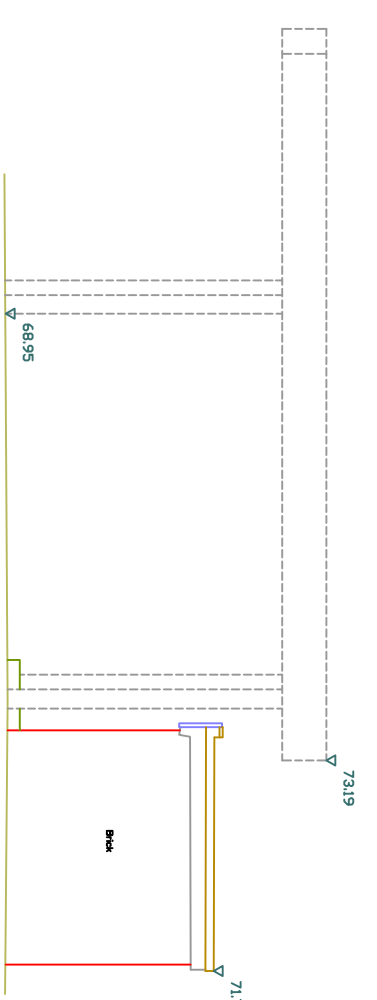


Elevation C1

Datum 65.000m.

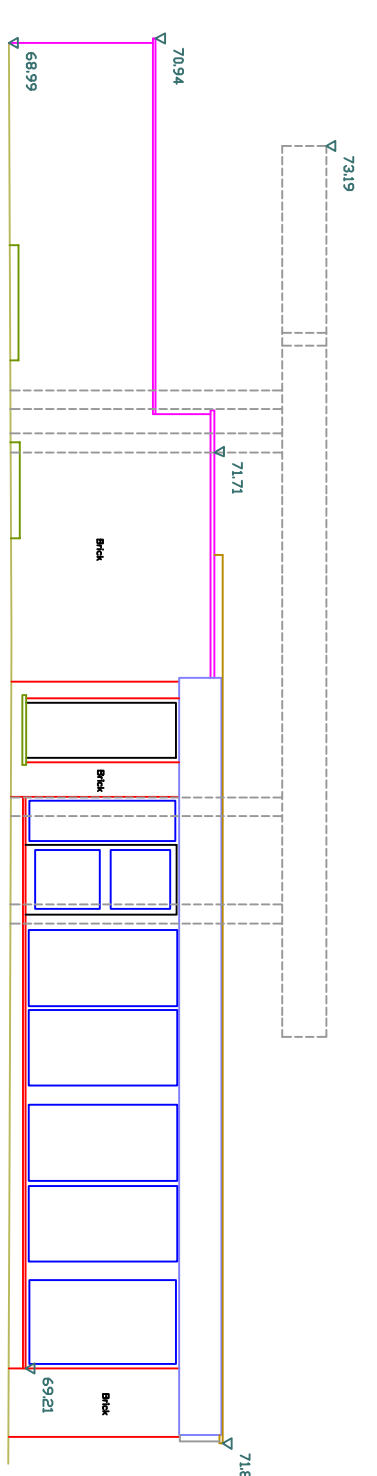


Elevation C2

Datum 65.000m.

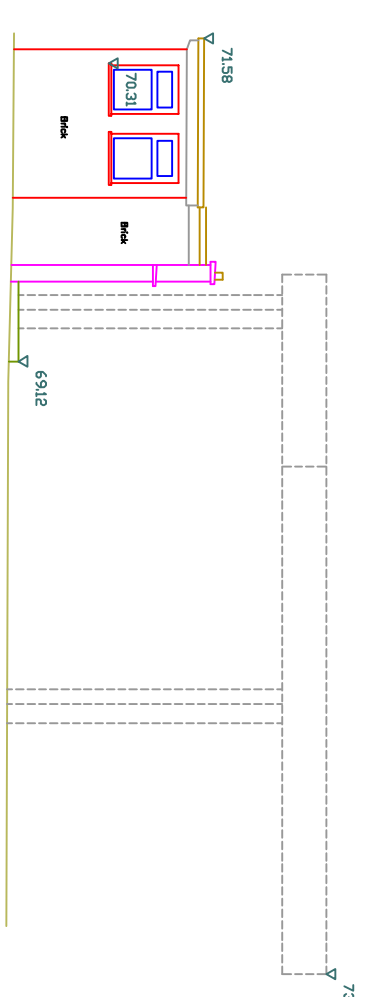

### Elevation C3


Datum 65.000m.

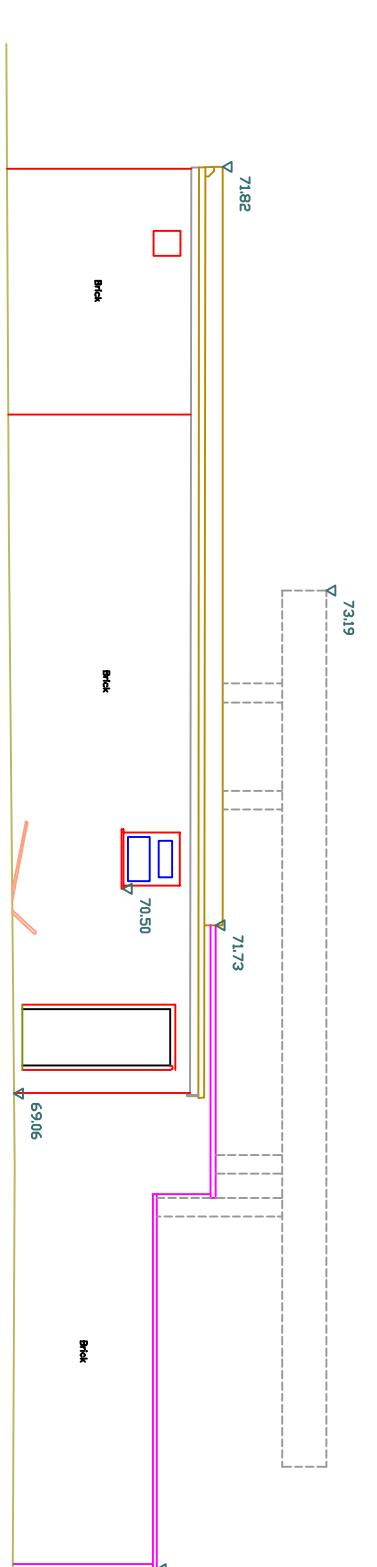

Elevation C4

Datum 65.000m


# Elevations C

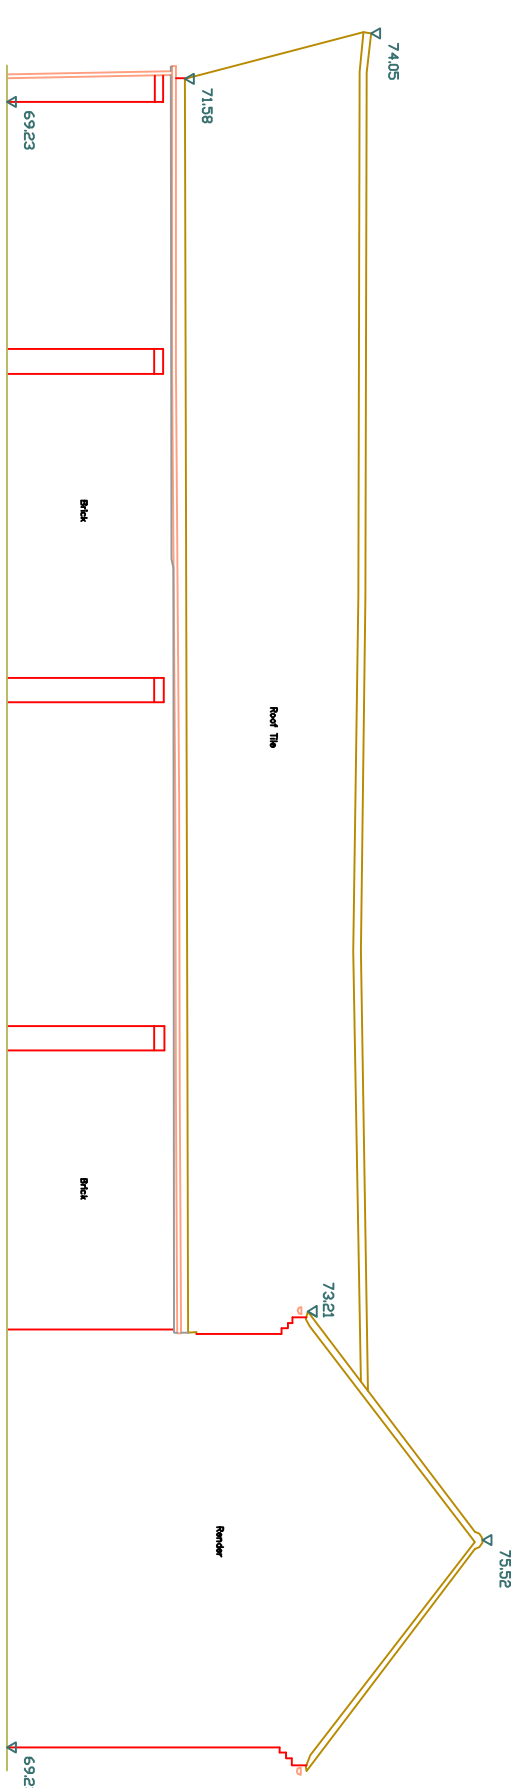

## Elevation B5

Datum 65.000m.

# Elevations B

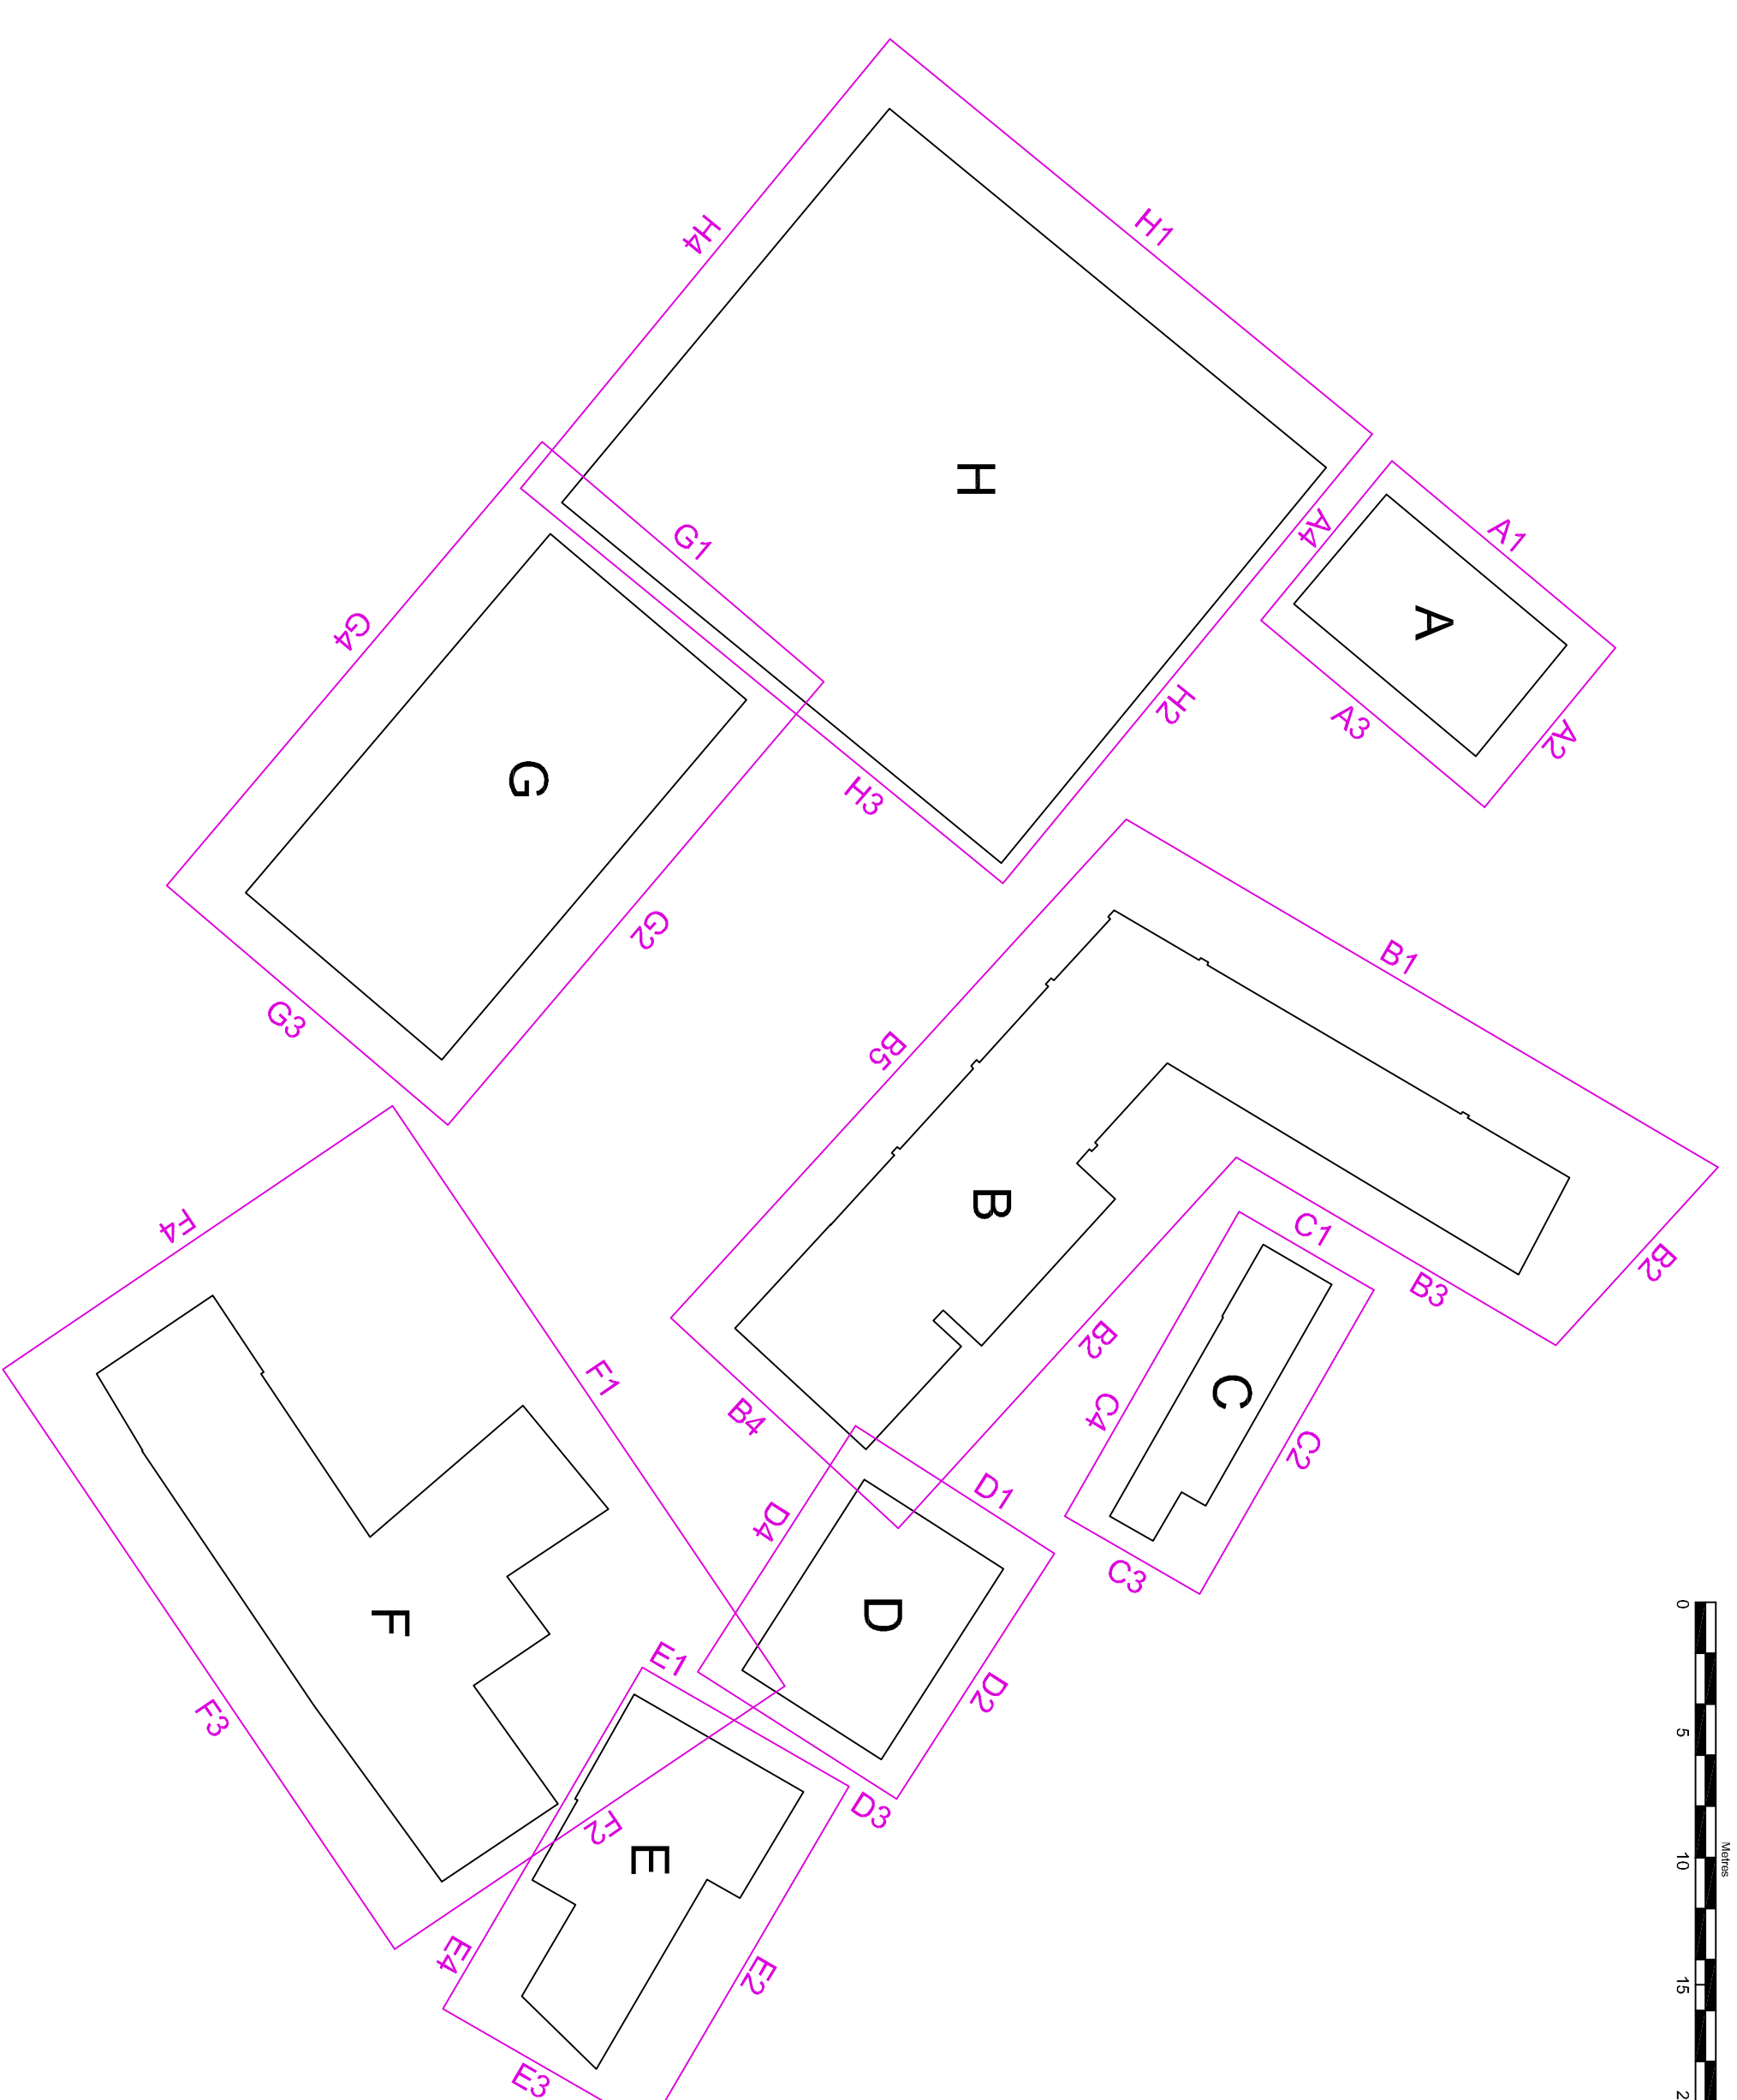

## Elevations B & C

Job Title

Deans Yard  
South Road  
Baldock  
Hertfordshire

|        |       |       |    |       |           |
|--------|-------|-------|----|-------|-----------|
| Scale: | 1/100 | Size: | A0 | Date: | June 2025 |
|--------|-------|-------|----|-------|-----------|

