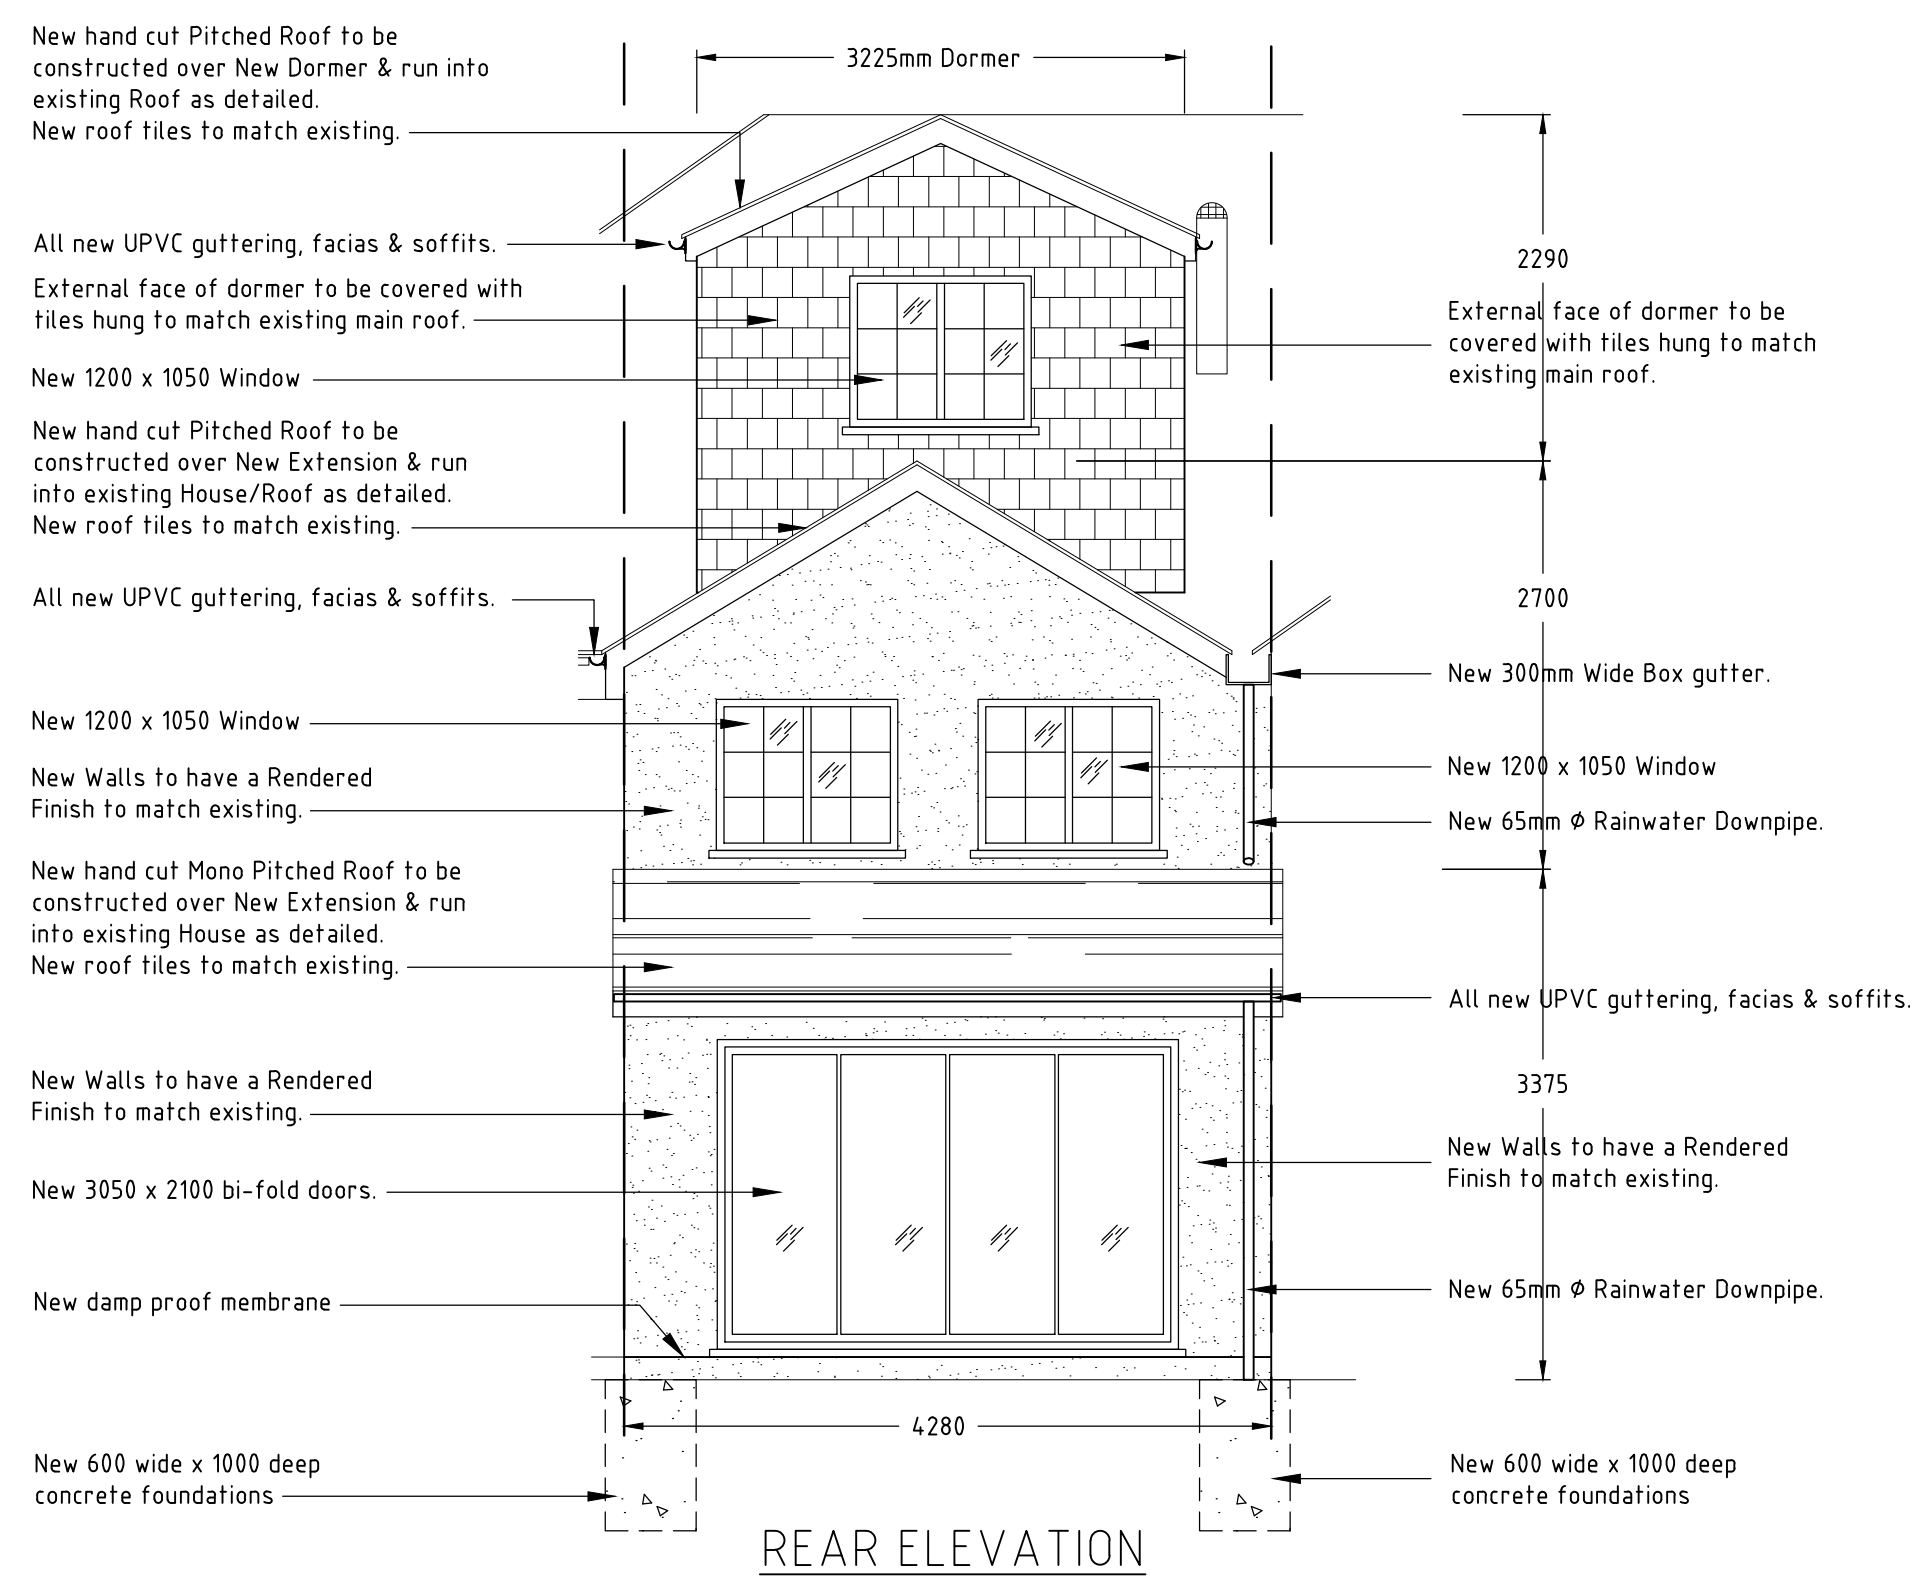
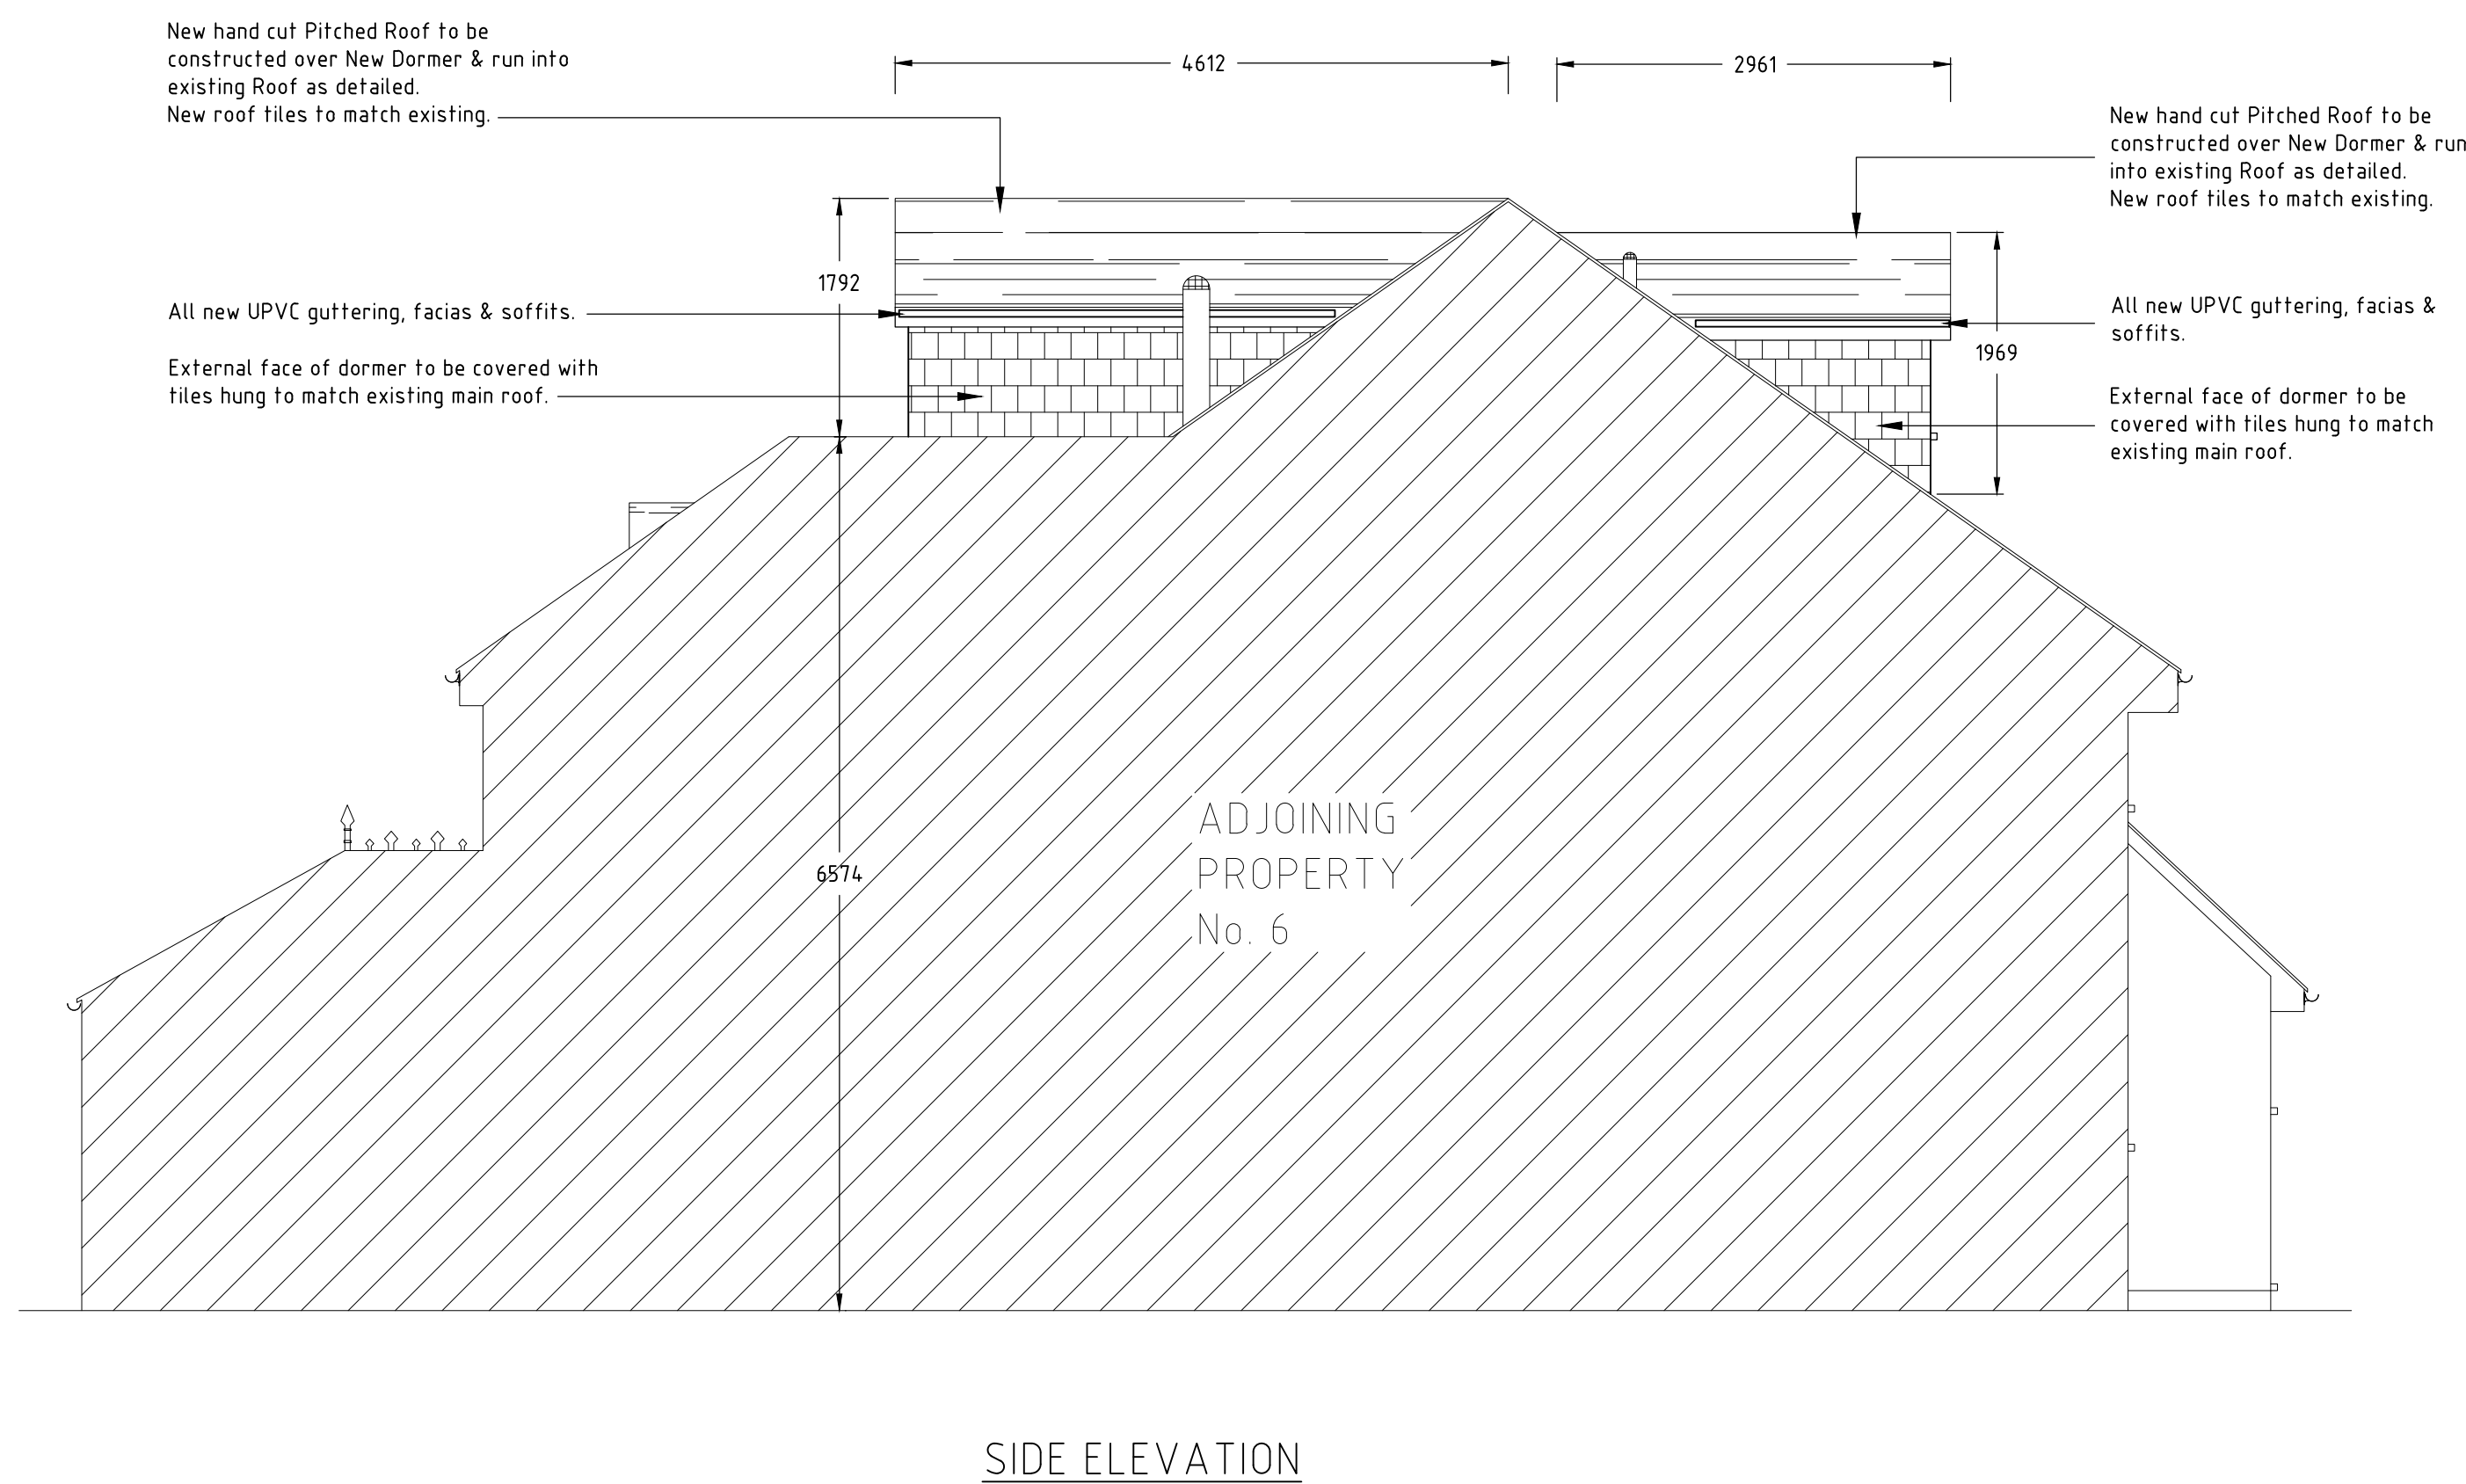
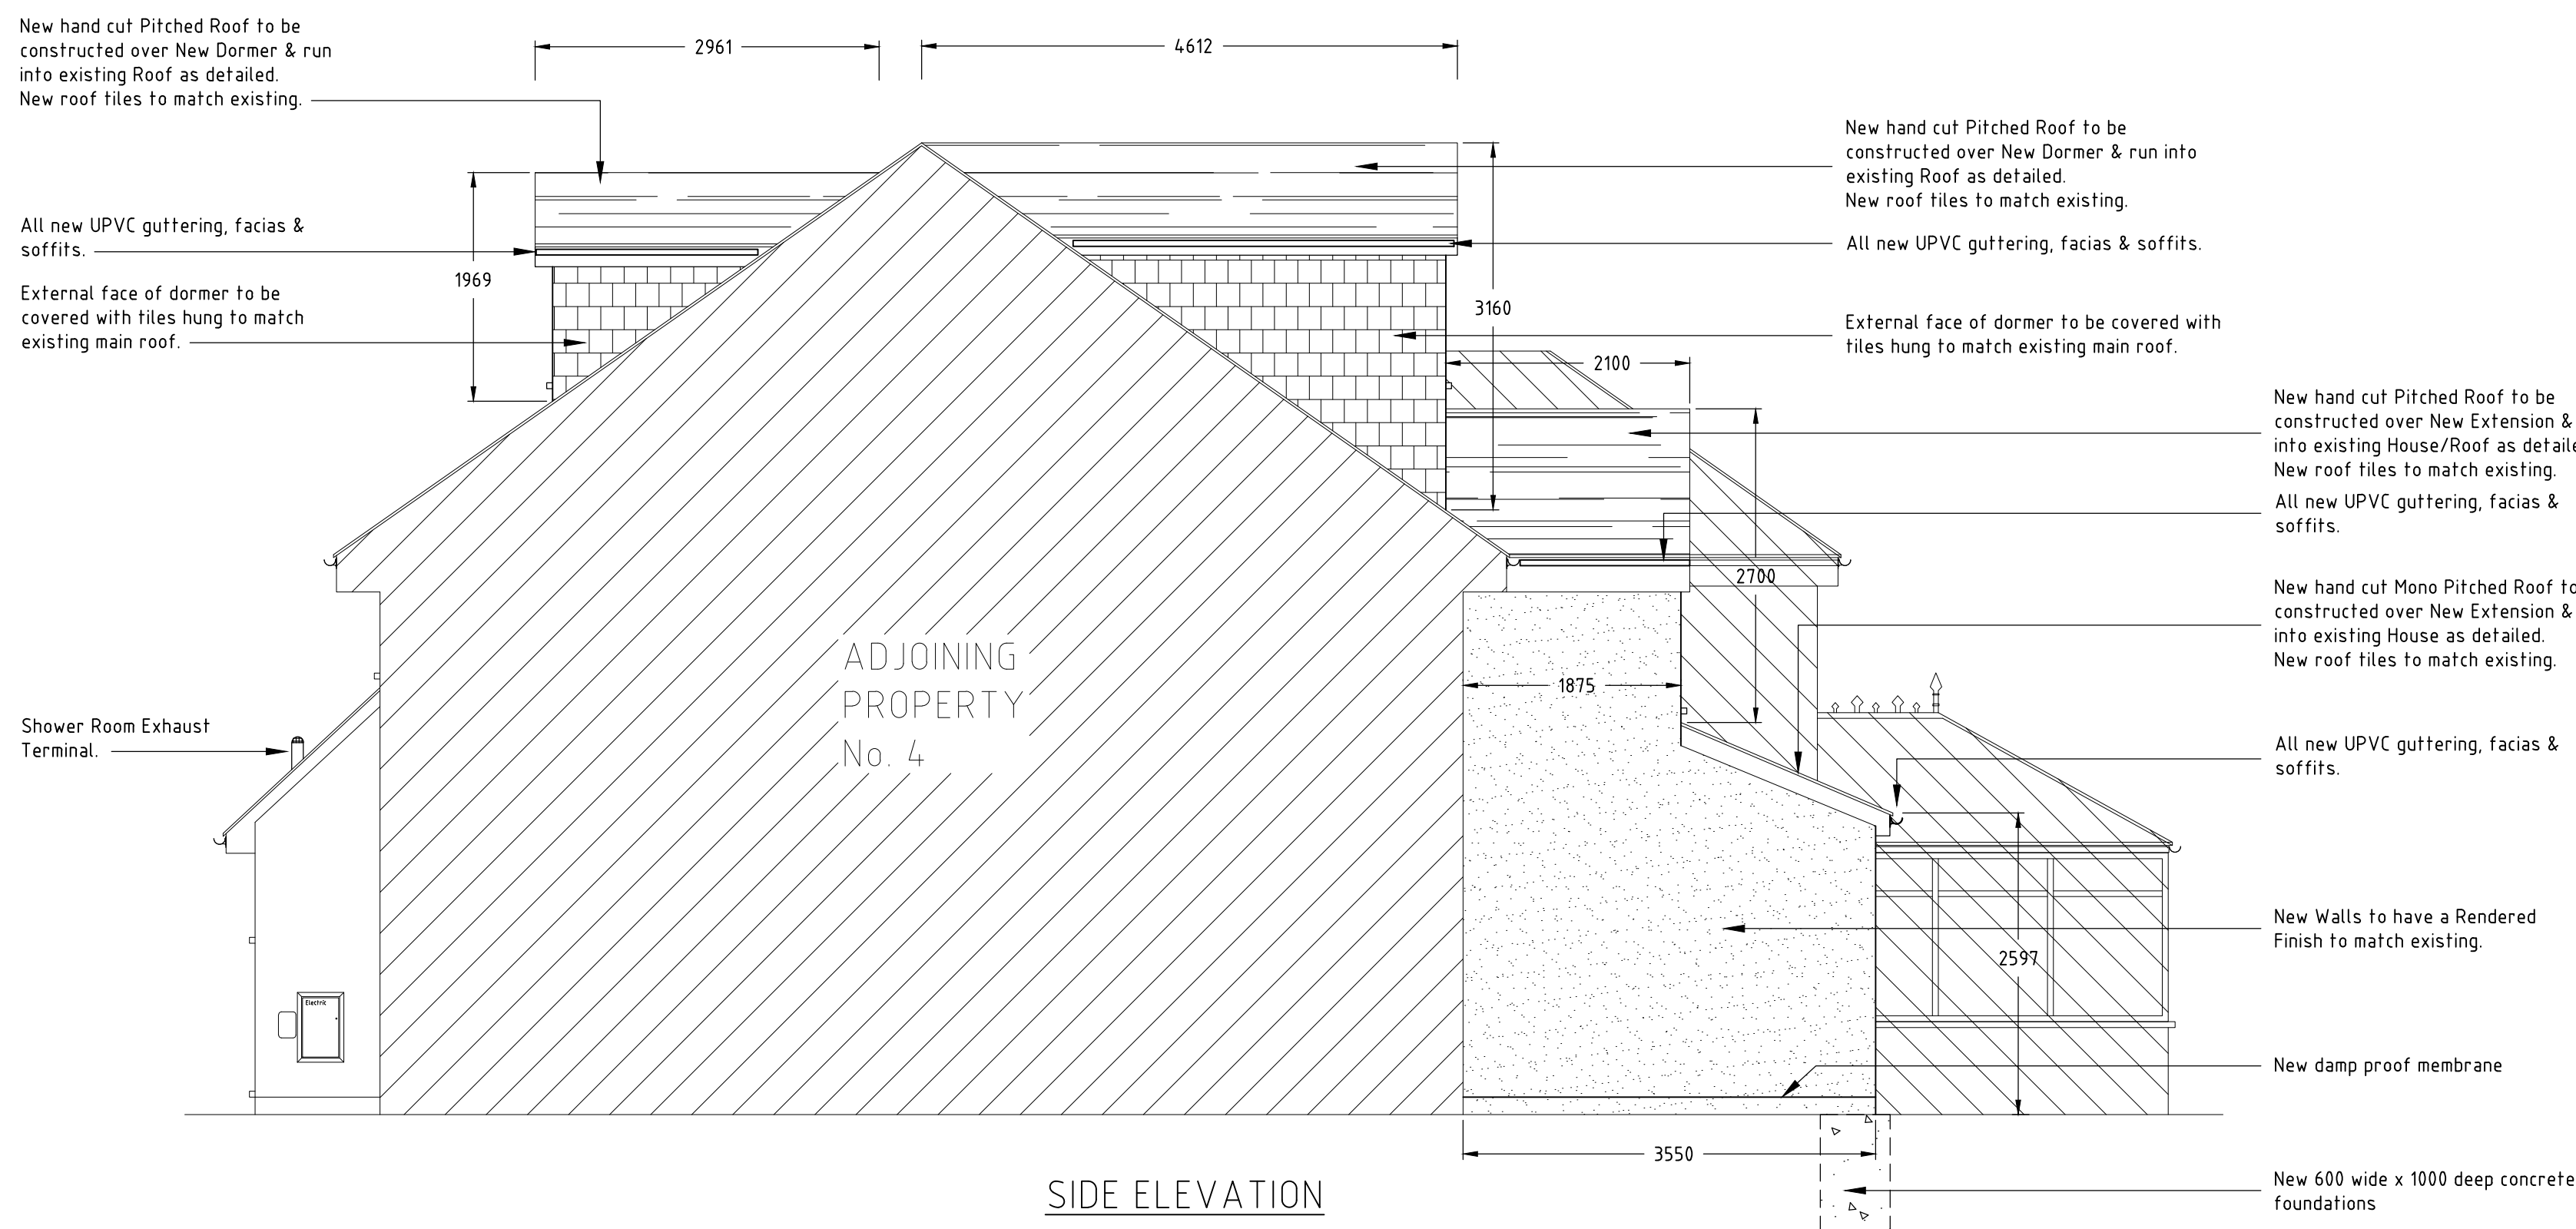
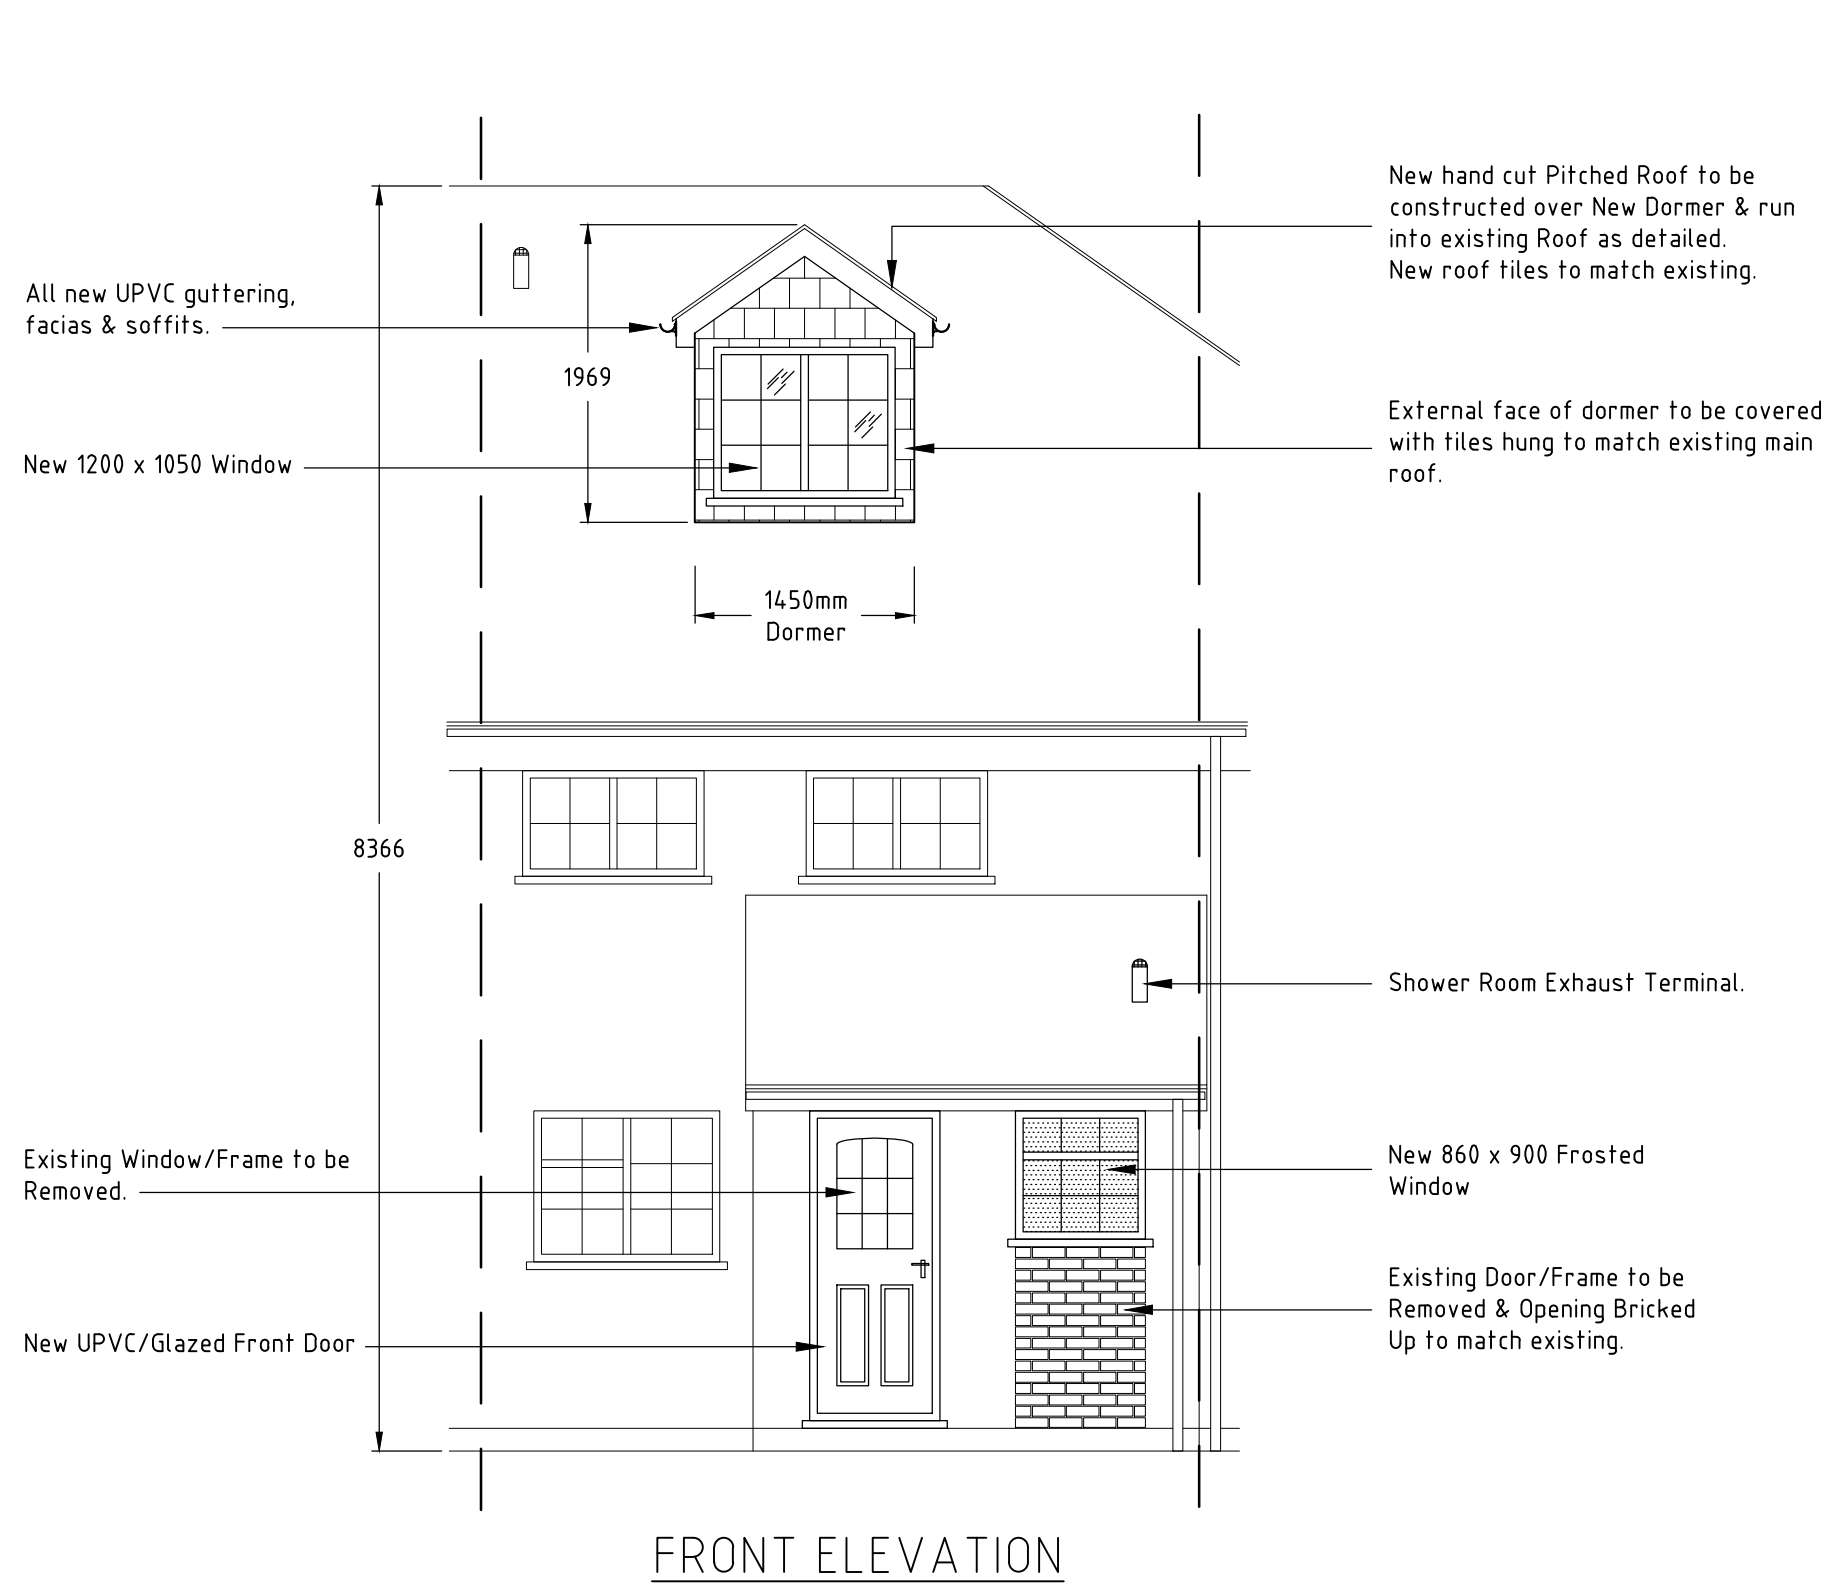


Date	Revision

R.A.C. DRAFTING SERVICES
64 TRING ROAD, DUNSTABLE,
BEDFORDSHIRE, LU6 2PT.
TEL: +44 7771 764333. E-MAIL: rac977@aol.com

Client: **Mr. W. SAVILLE**
5 DARLEY HALL,
BREACHWOOD GREEN,
LUTON, BEDS,
LU2 8PP.

Project: **5 DARLEY HALL,**
BREACHWOOD GREEN,
LUTON, BEDS,
LU2 8PP.

Title: **PROPOSED ELEVATIONS**

Planning Ref. **PP-14681371**

Scale: 1 : 50 @ A1	Date: FEB. 26
810/D004	