
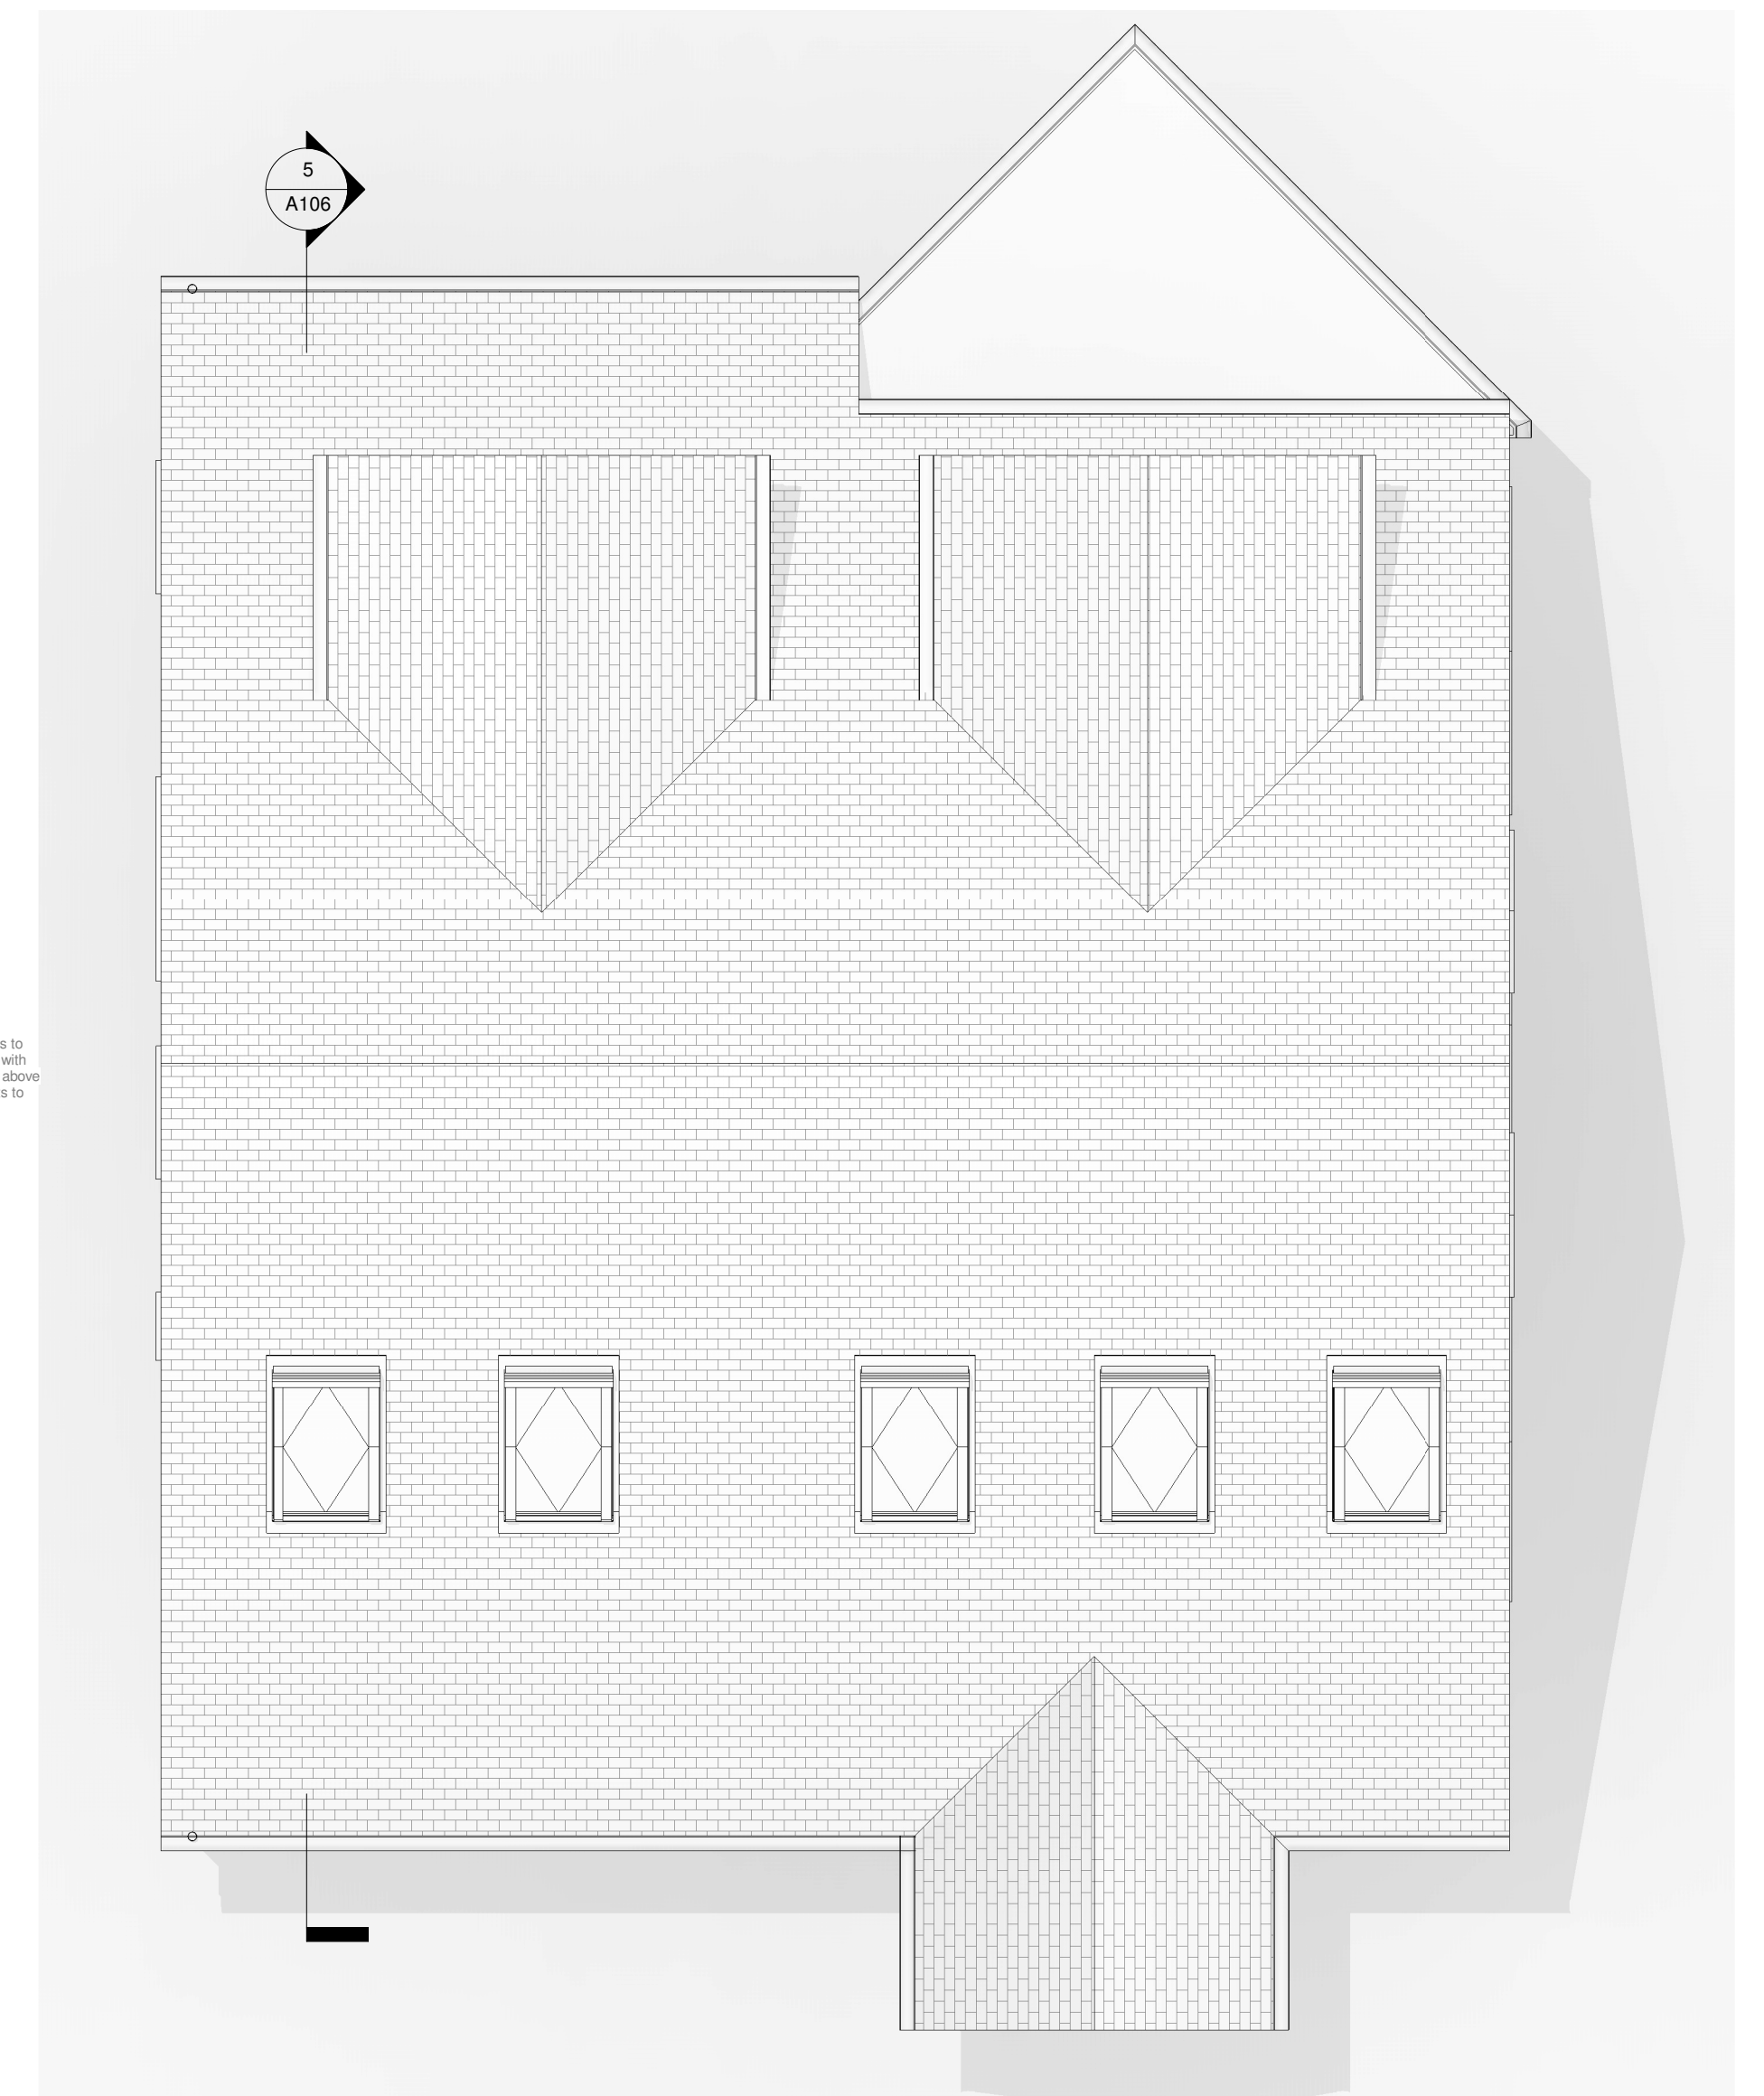
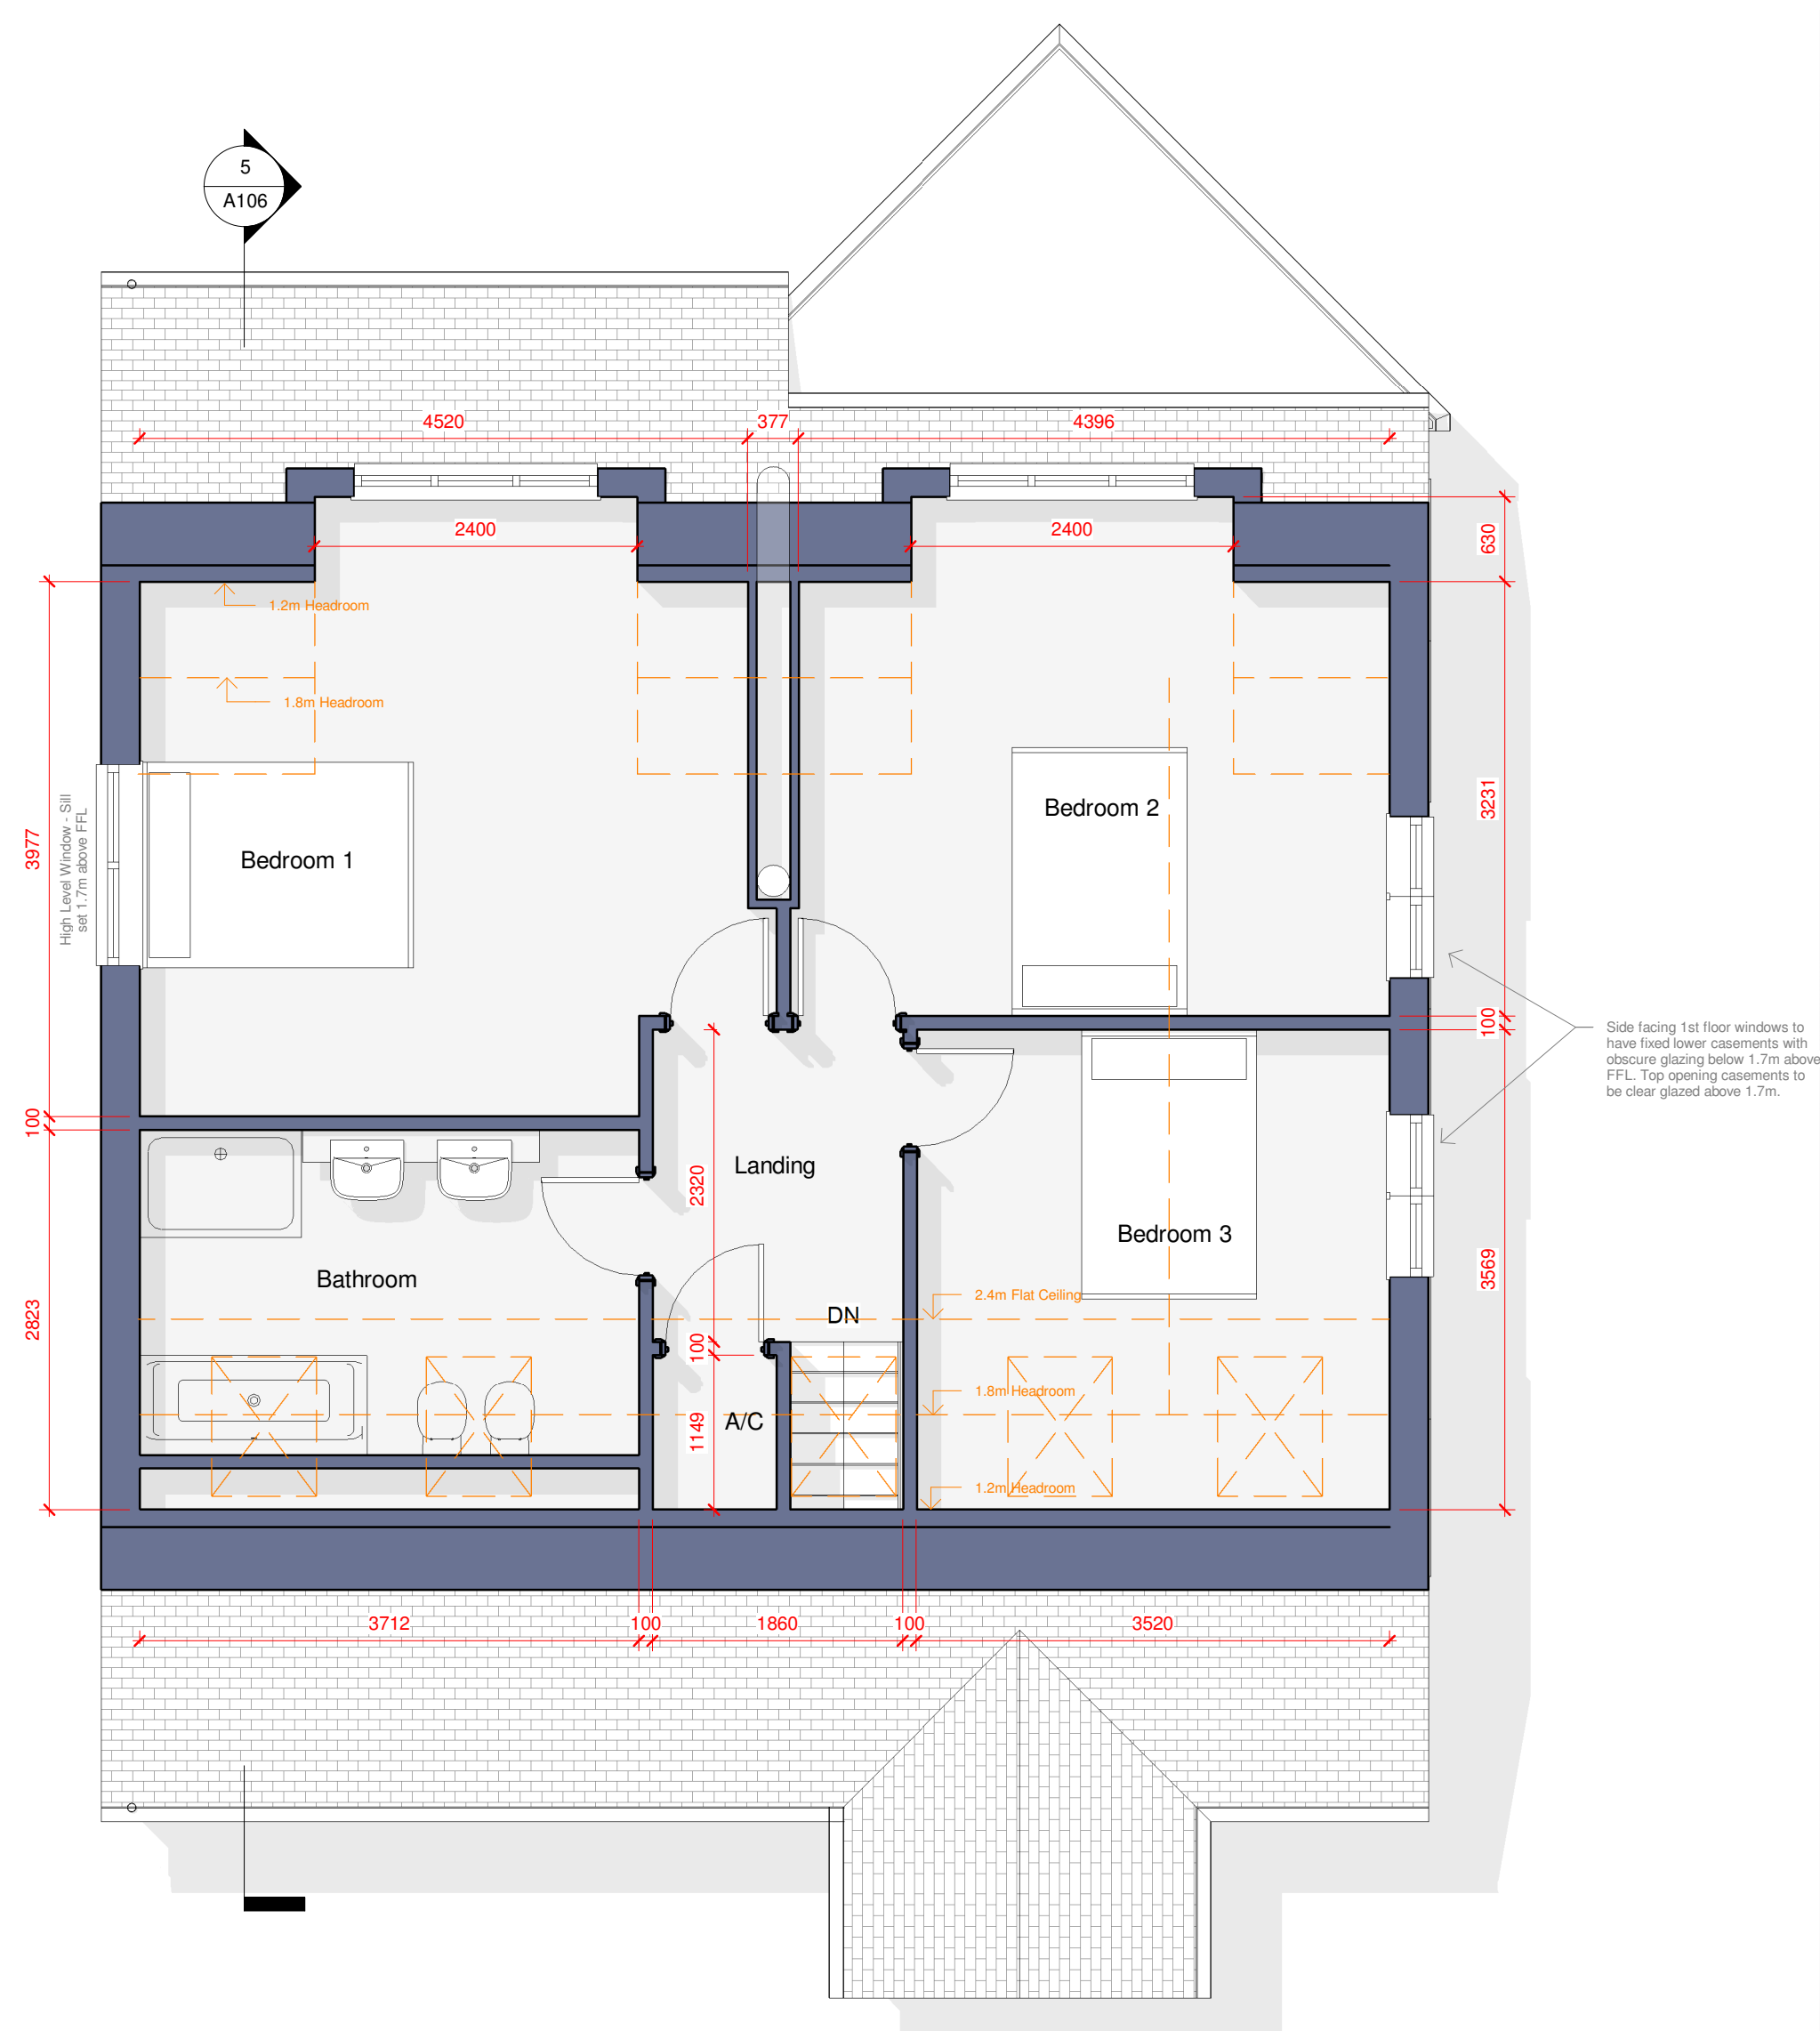


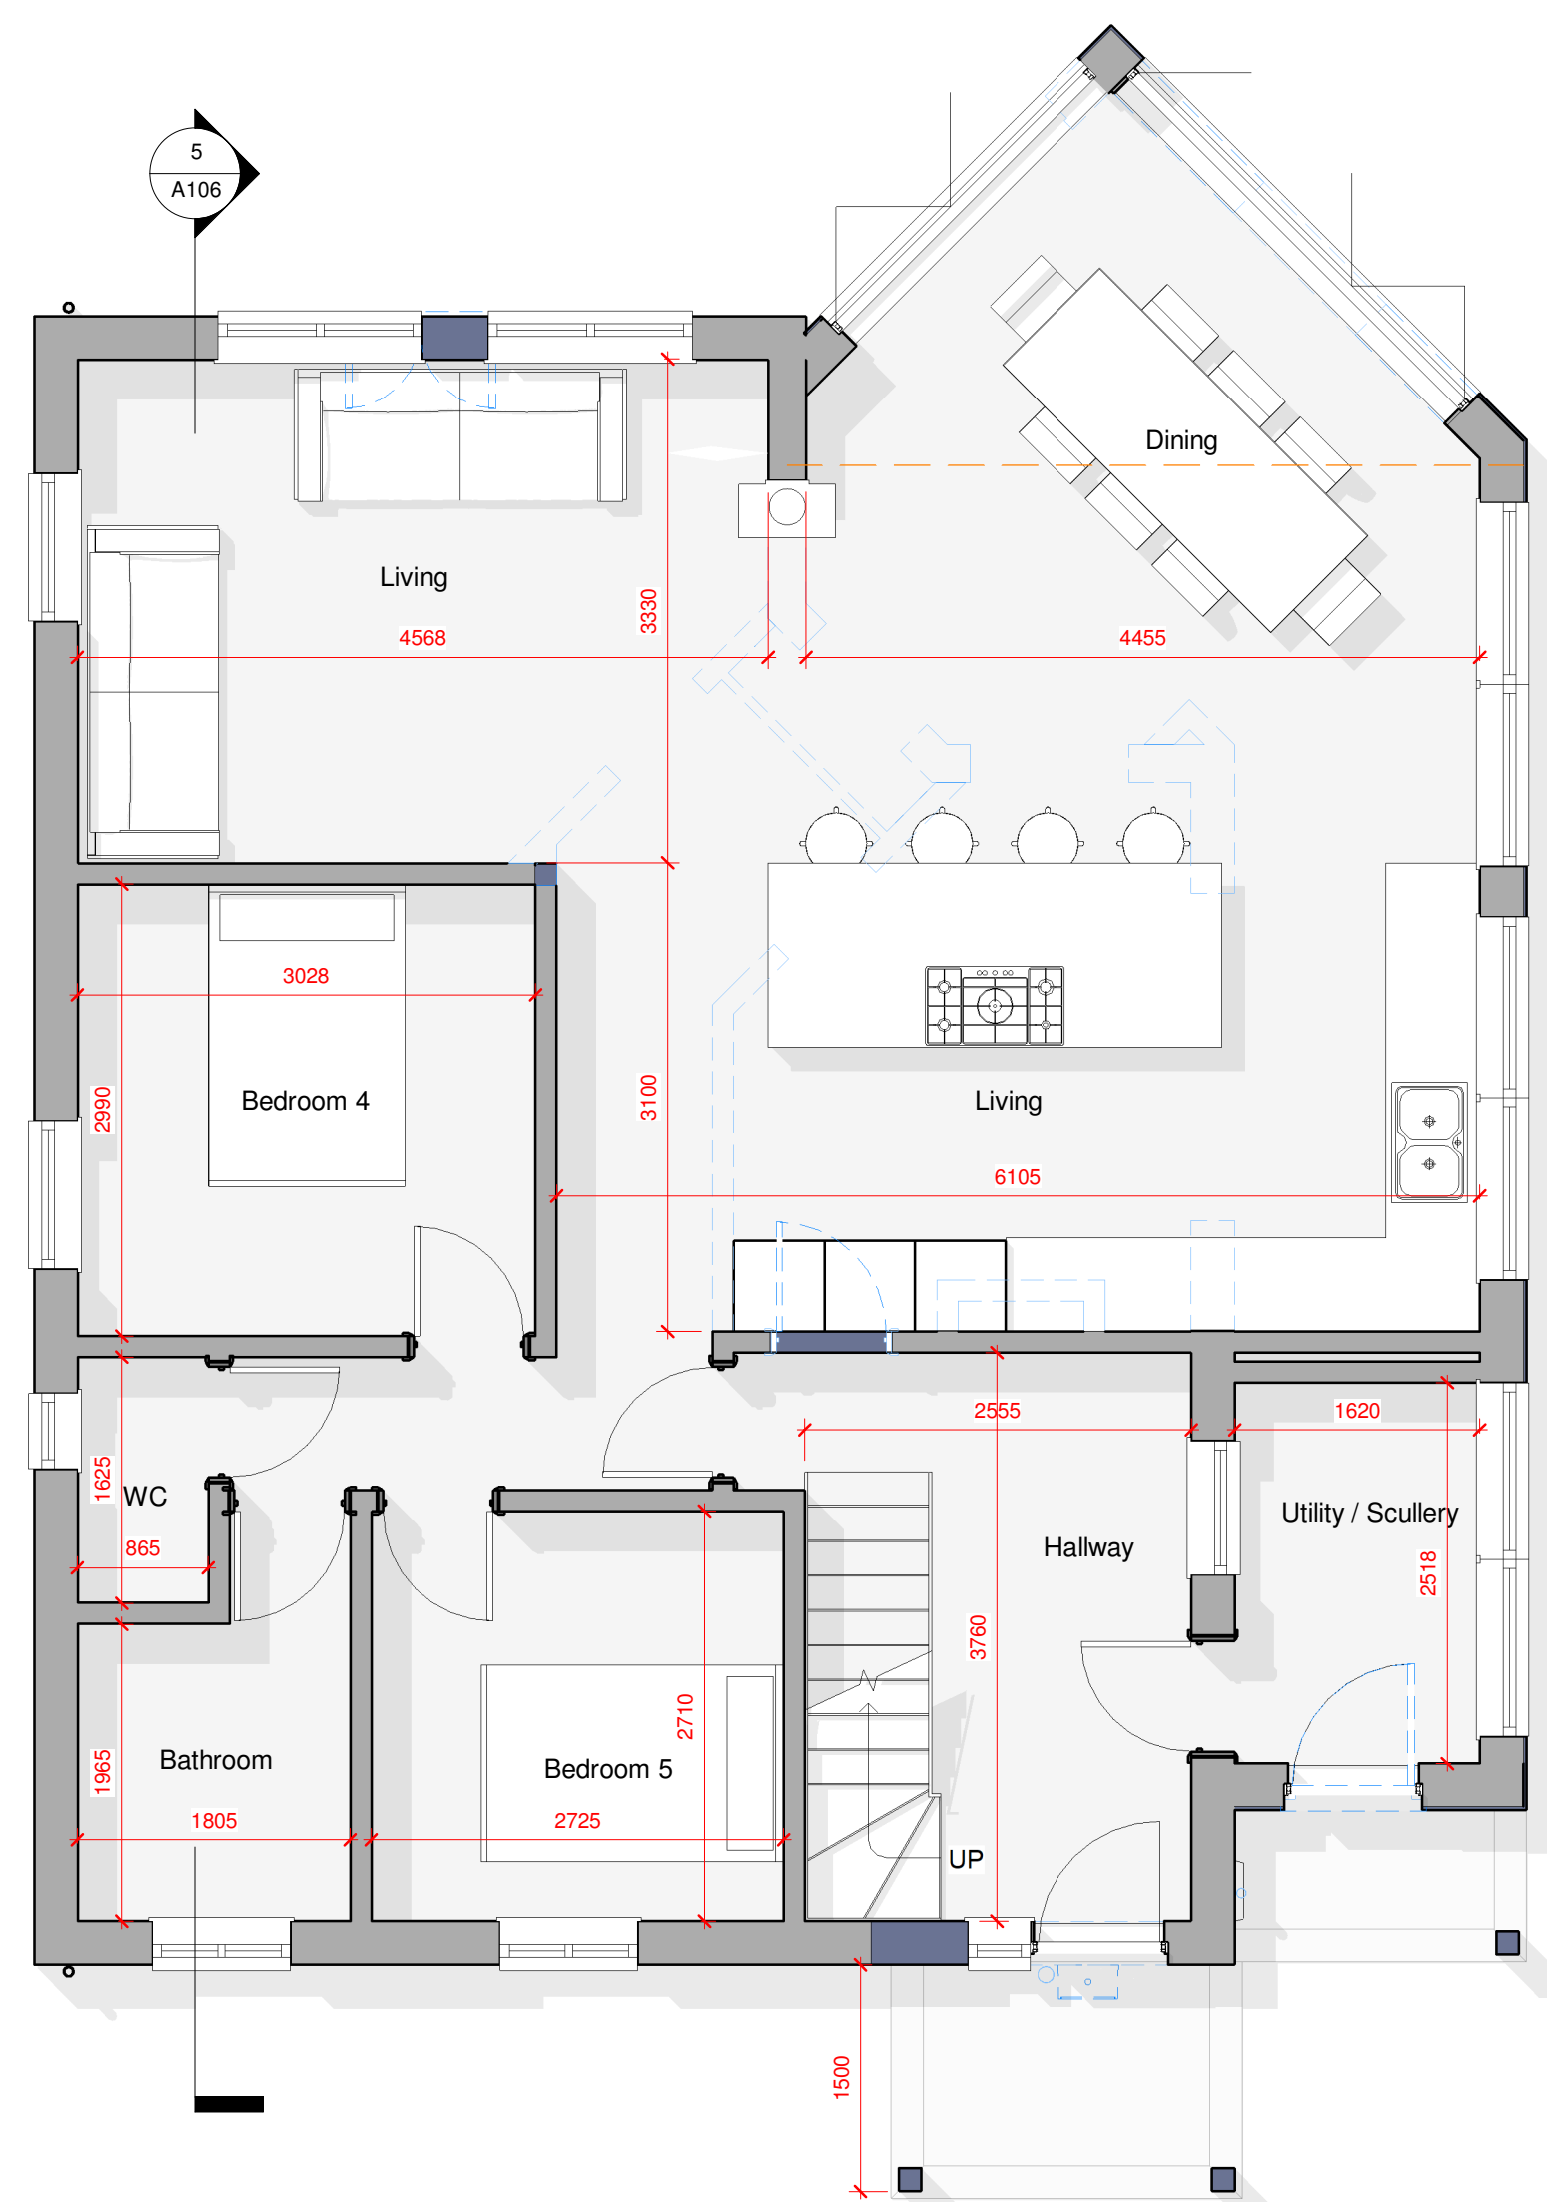

LEGEND:

	Existing construction to be retained.
	Existing construction to be demolished.
	Proposed new construction.

EXTERNAL MATERIALS:	
External Walls	- White through coloured render.
Flat Roof	- Dark grey EPDM membrane.
Pitched Roof	- Plain tiles.
Fascia	- UPVC
Windows	- UPVC
Rooflights	- Velux MK08
Doors	- Composite
Bifold Doors	- Powder coated aluminium.
Rainwater Goods	- UPVC.

[illegible]

Project/Client:	Project No:
15 Langbridge Close	Project Number
	Dwg No:
	A105
	Rev:
	1
Drawing:	Scale:
Proposed Plans	1 : 50 @A1
	Drawn By:
	Author
	Date:
	Checked By:
	Checker
	Date:



D.Chandler Architectural Design Ltd
Devonshire Business Centre, Works Rd, Letchworth, SG6 1GJ
Tel : 07901 864 742 - Email : daniel@dcarchitectural.org