


Figures



Application Site

0344 8700 007
axis.co.uk

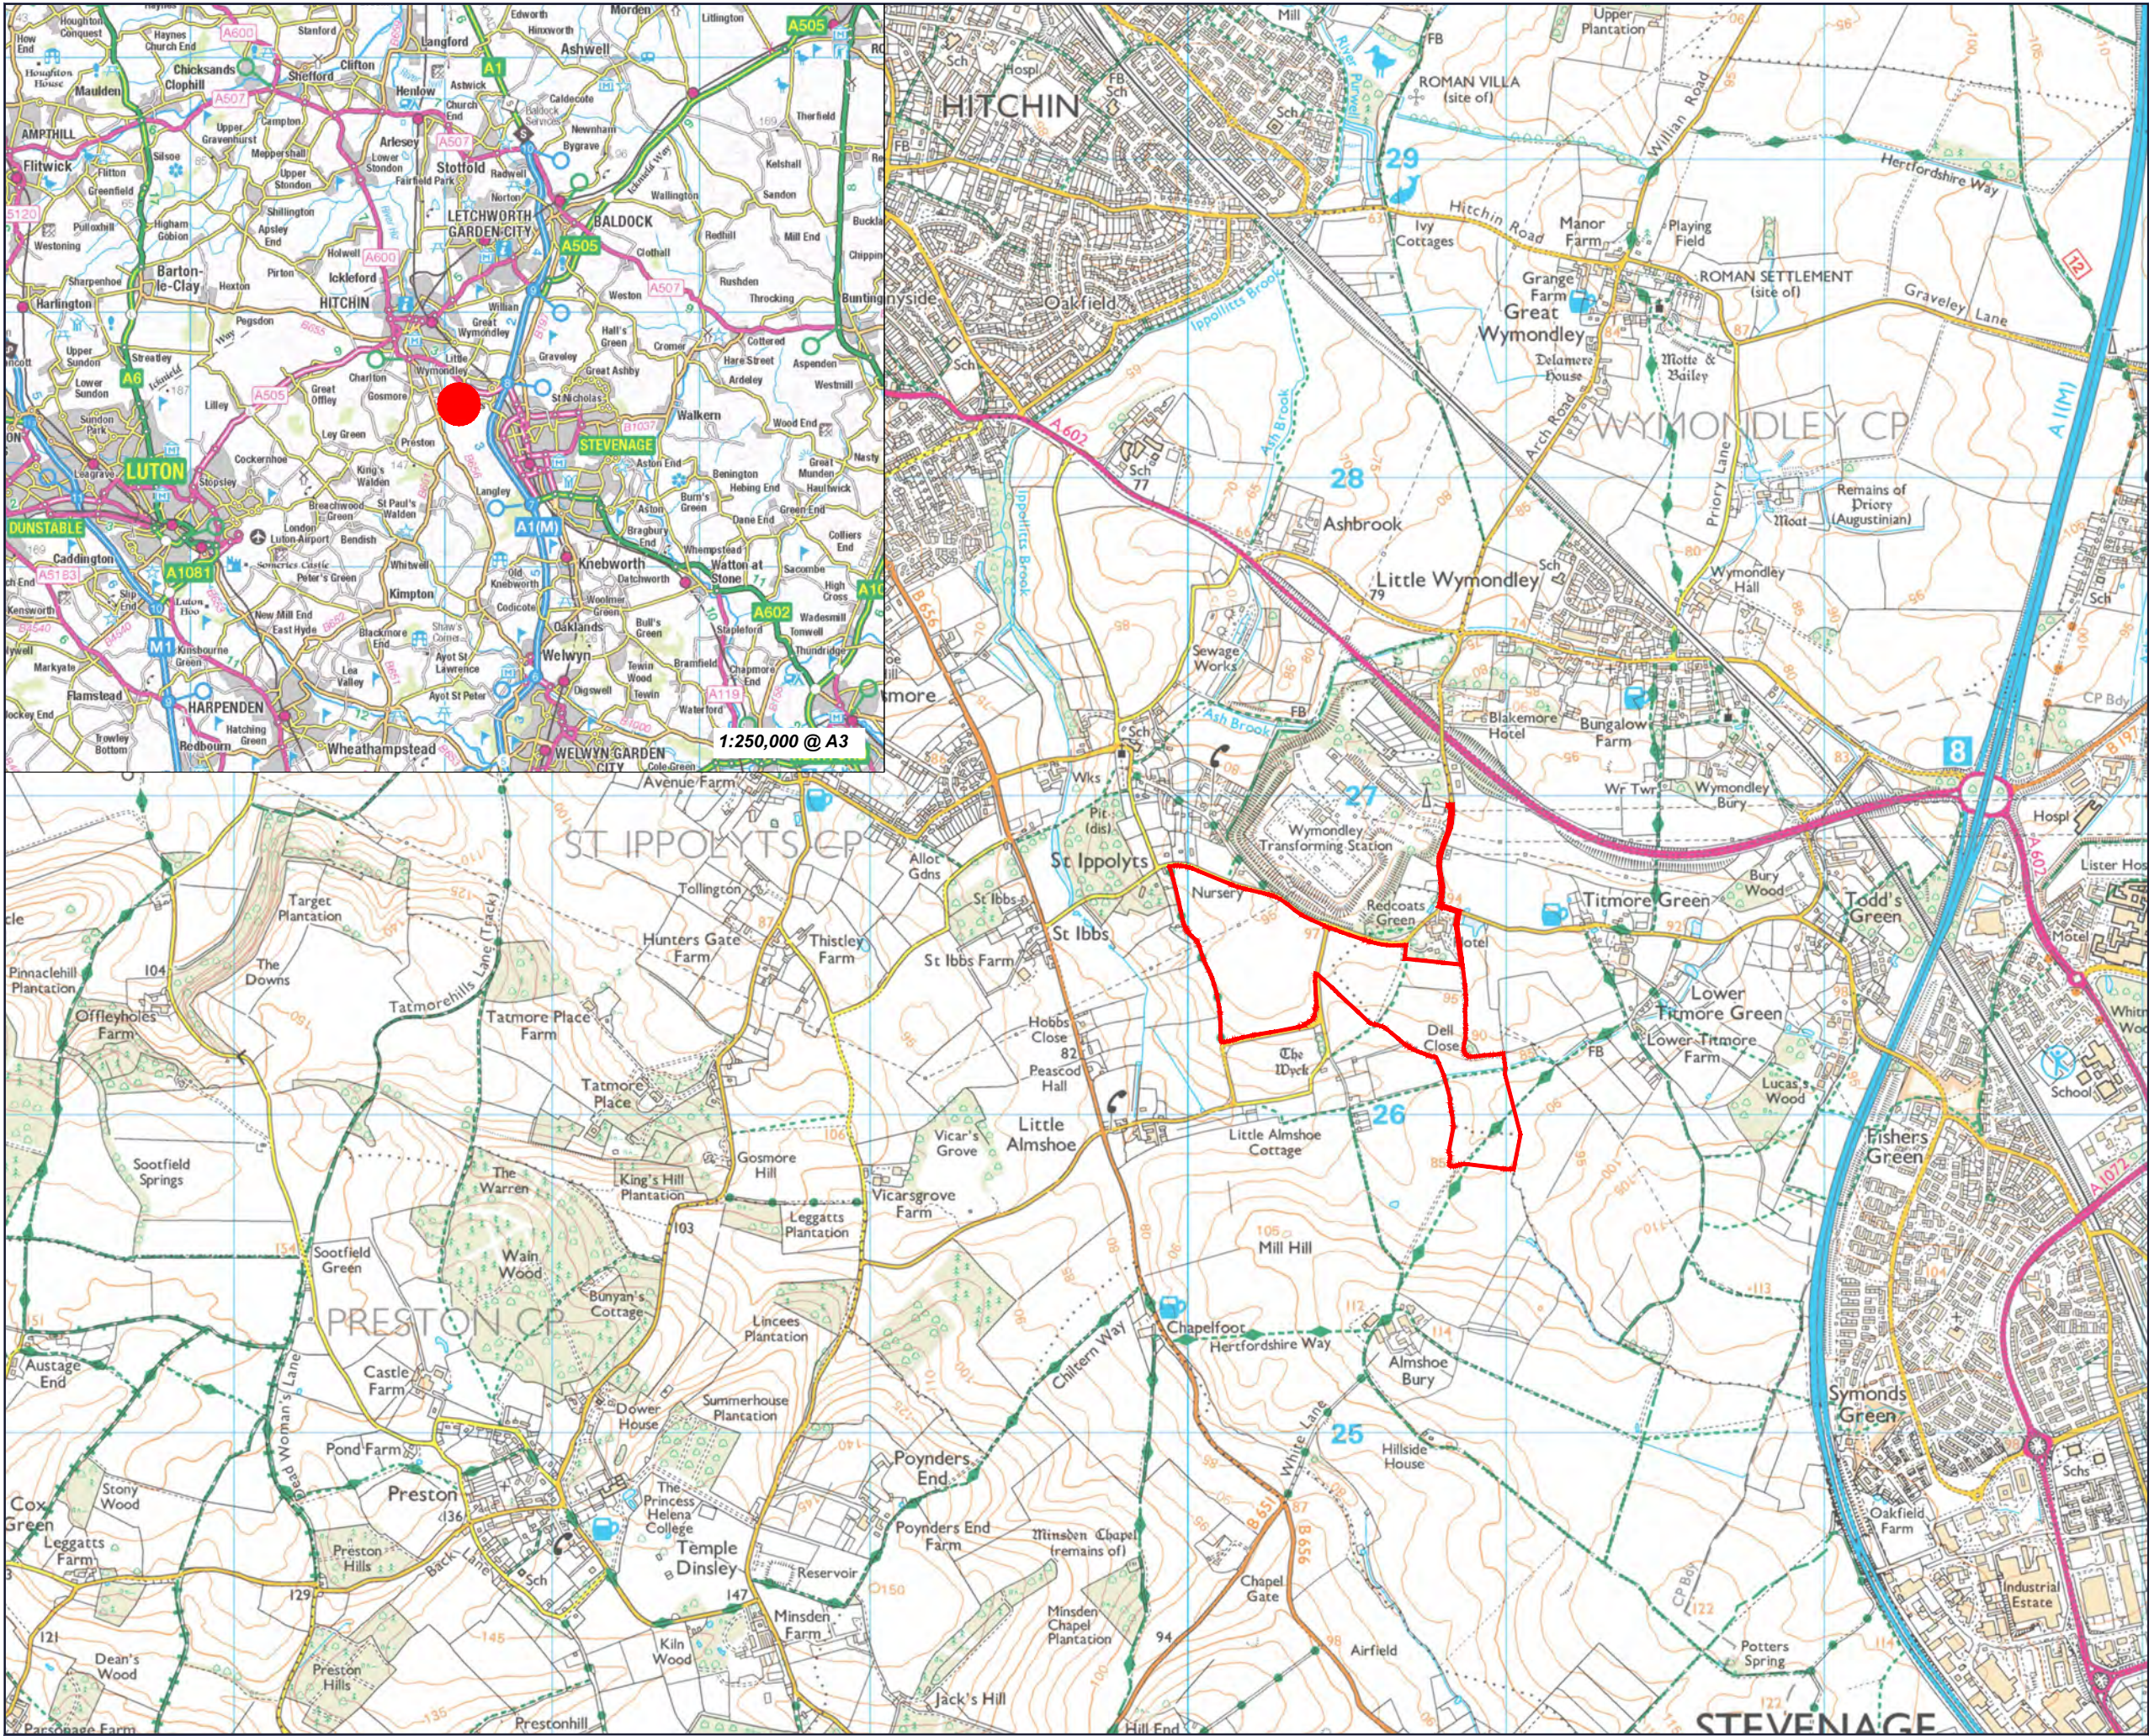

Project

Sperberry Hill Solar Resubmission

Figure Number

Figure 1

Figure Title

EIA Screening
2024 Resubmission Scheme
Site Location Plan

Scale

1:20,000 @A3

Date

July 2024



- Application Site
- Deer / Stock Fence
- Timber Close Boarded Fence
- Solar PV Arrays
- String Inverter
- Transformer Station
- Battery Container
- Battery Transformer Unit
- Other Building (Labelled)
- Existing Access Track Upgraded
- Proposed Access Track
- Existing Vegetation (Indicative)
- Proposed Woodland
- Proposed Hedgerow
- Proposed Low Maintenance Pasture
- Proposed Species-Rich Grassland
- Proposed Compound Areas
- Archaeologically Sensitive Area
- Surface Water Attenuation Basin
- CCTV

0344 8700 007
axis.co.uk



Project

Sperberry Hill Solar Resubmission

Figure Number

Figure 2

Figure Title

EIA Screening
2024 Resubmission Scheme
Landscape Masterplan Rev D

Scale

1:5000 @A3

Date

July 2024





- Application Site
- Deer / Stock Fence
- Solar PV Arrays
- String Inverter
- Transformer Station
- Battery Container
- Battery Transformer Unit
- Other Building (Labelled)
- Existing Access Track Upgraded
- Proposed Access Track
- Existing Vegetation (Indicative)
- Proposed Woodland
- Proposed Hedgerow
- Proposed Low Maintenance Pasture
- Proposed Species-Rich Grassland
- Proposed Compound Areas
- Archaeologically Sensitive Area
- Surface Water Attenuation Basin
- CCTV

0344 8700 007
axis.co.uk



Project

Sperberry Hill Solar Resubmission

Figure Number

Figure 3

Figure Title

**EIA Screening
2023 Scheme
Landscape Masterplan Rev C**

Scale

1:5000 @A3

Date

July 2024

