



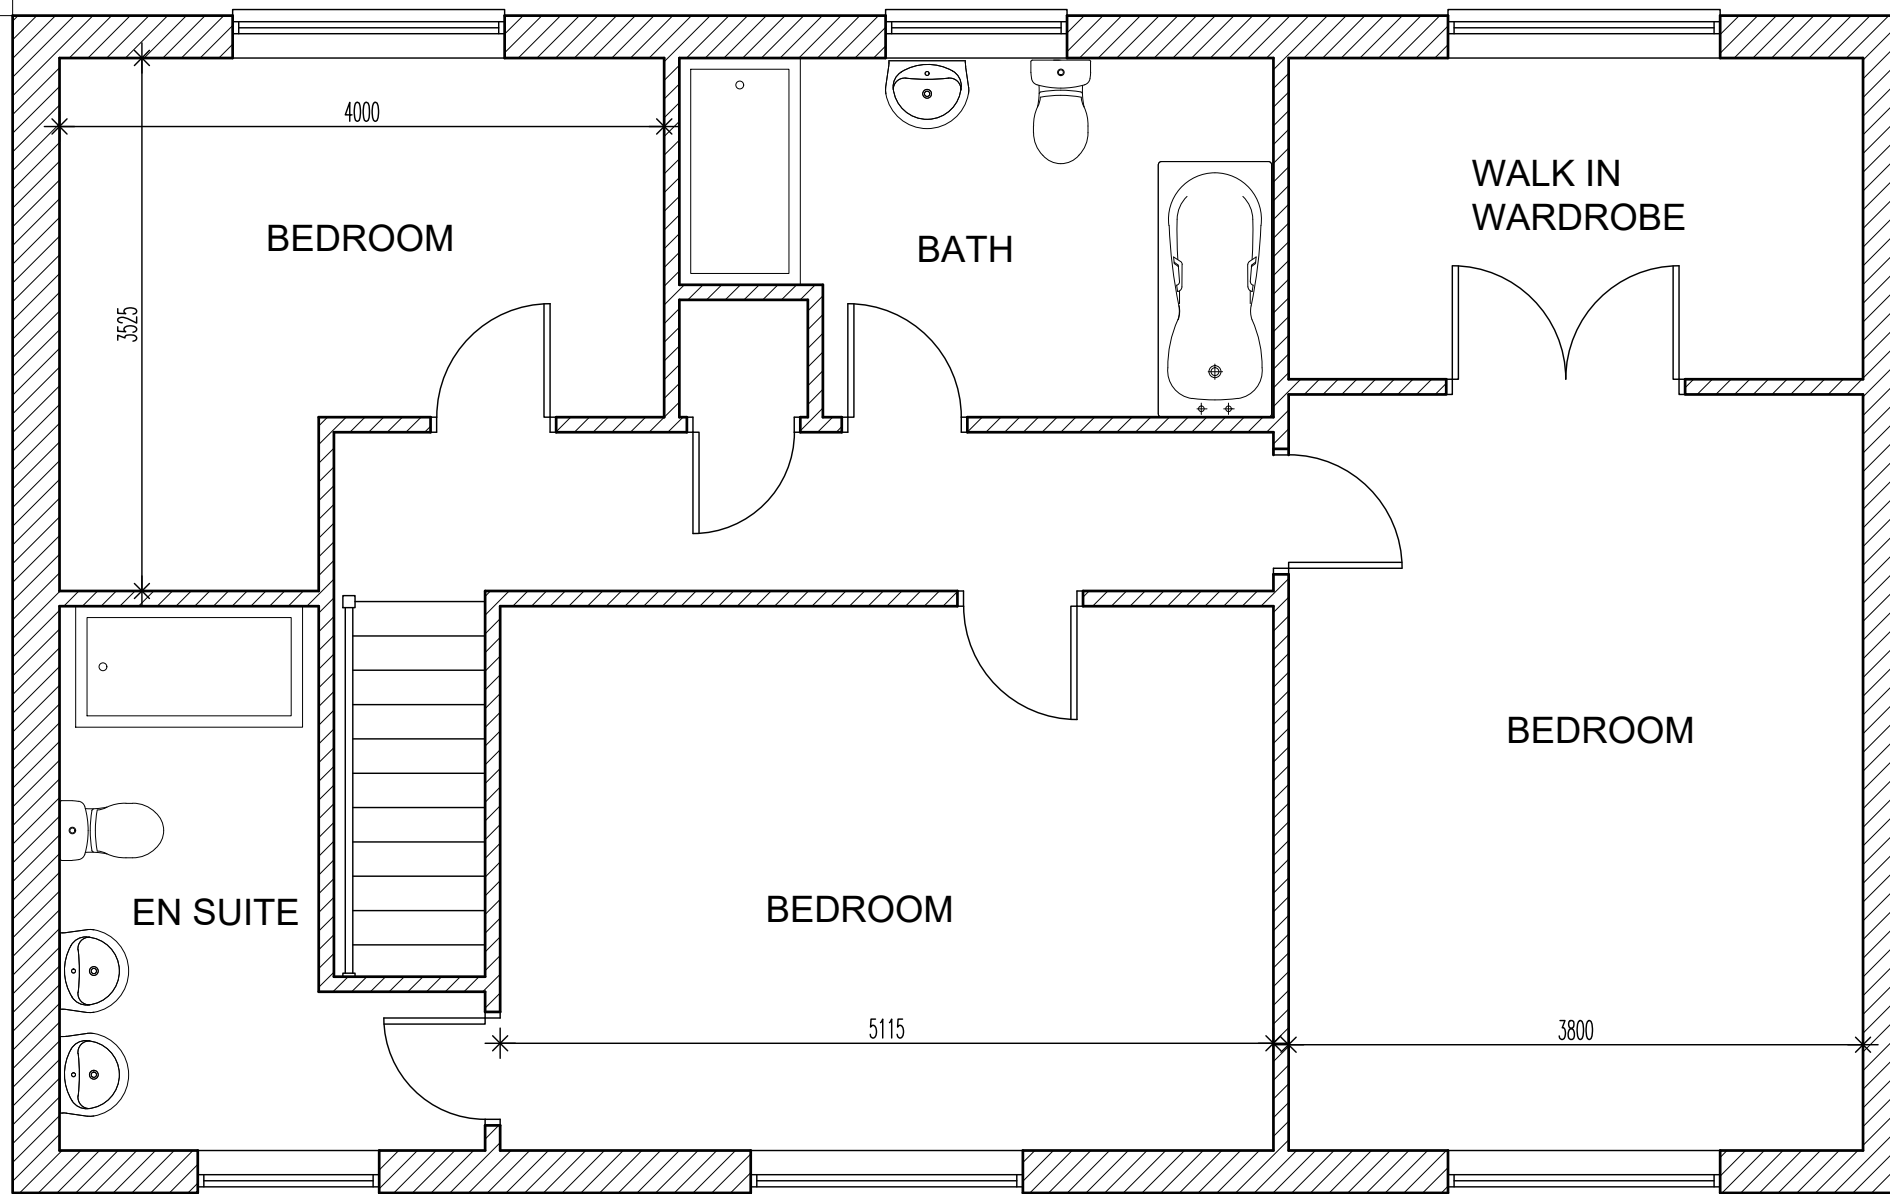

FIRST FLOOR

1:50

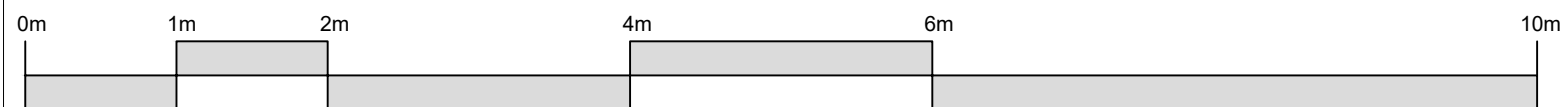

MWS Architectural Ltd
ARCHITECTURAL CONSULTANT
Tel/Fax: 01353 665 352
Email: mark@mwsarchitectural.co.uk

Project:
PROPOSED EXTENSION
Greenbanks London Road
St .lppolyts

Drawing:
Proposed First Floor

Drawing File Location:
DRAWING-FILE-LOCATION

Drawn by:	Scale:	Date:
MWS	1:50	21-02-25

Drawing no:	Revision
518/P/11	.