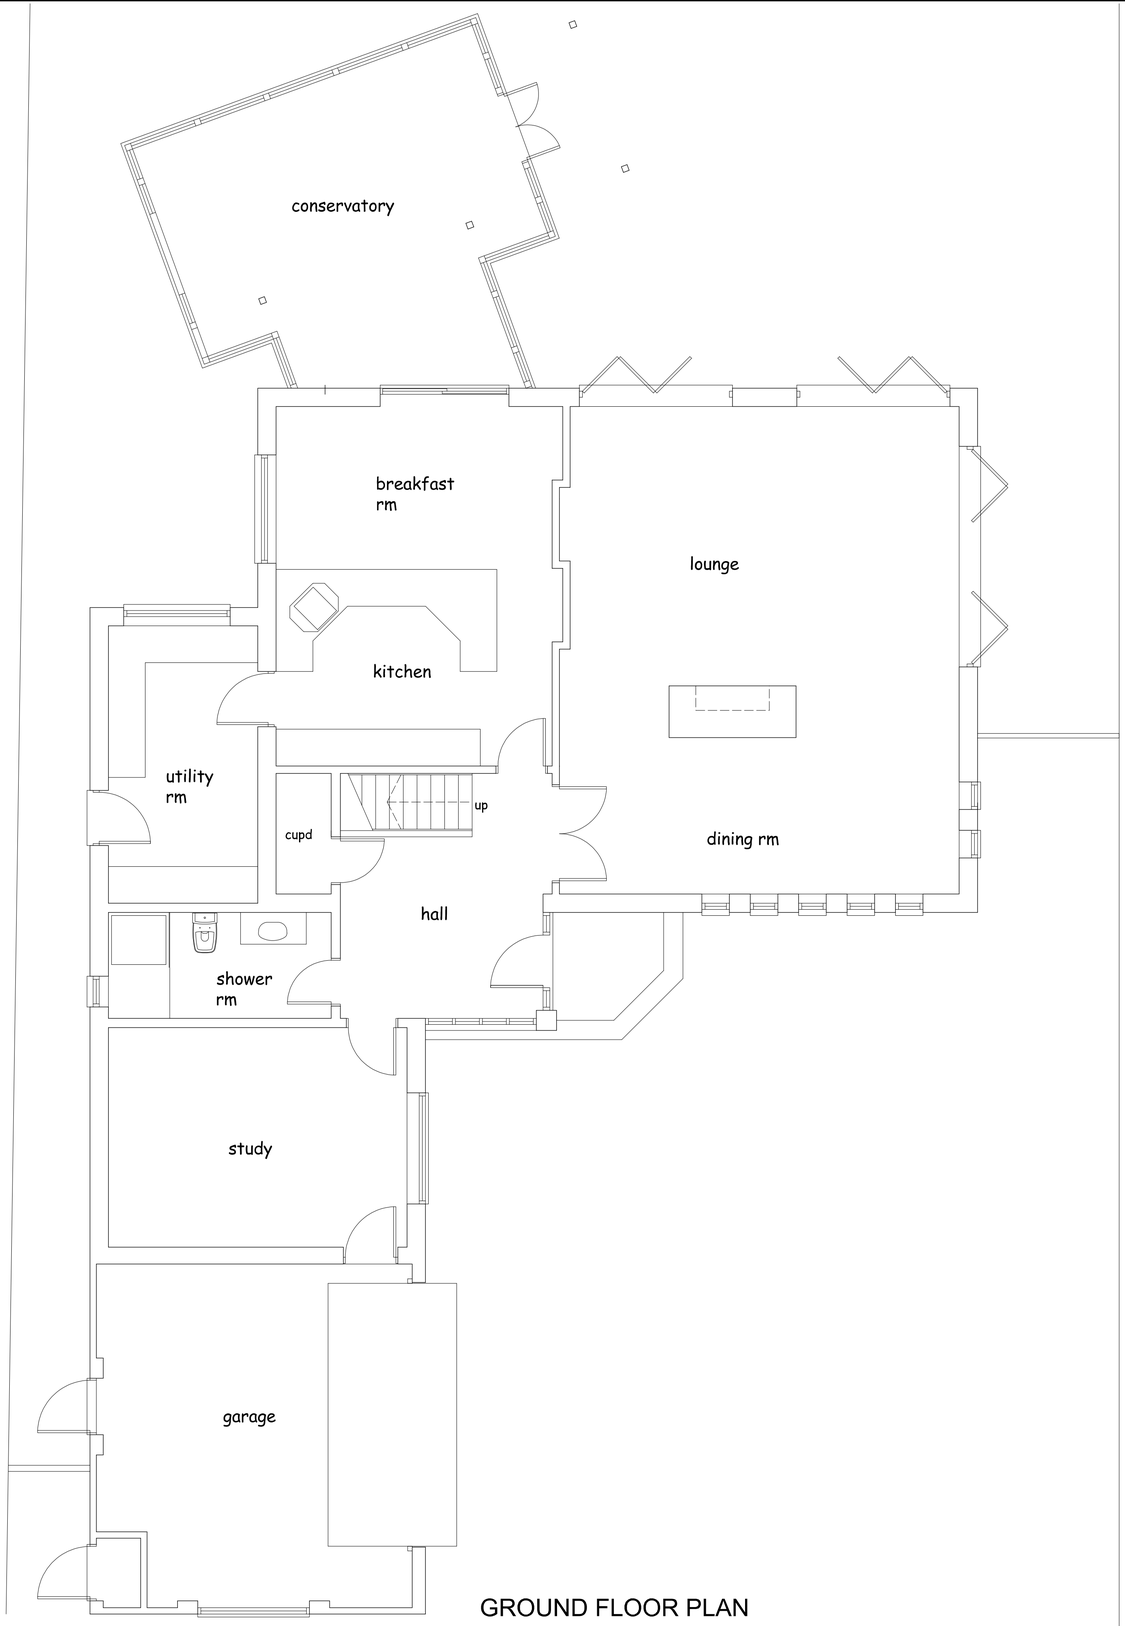

GROUND FLOOR PLAN

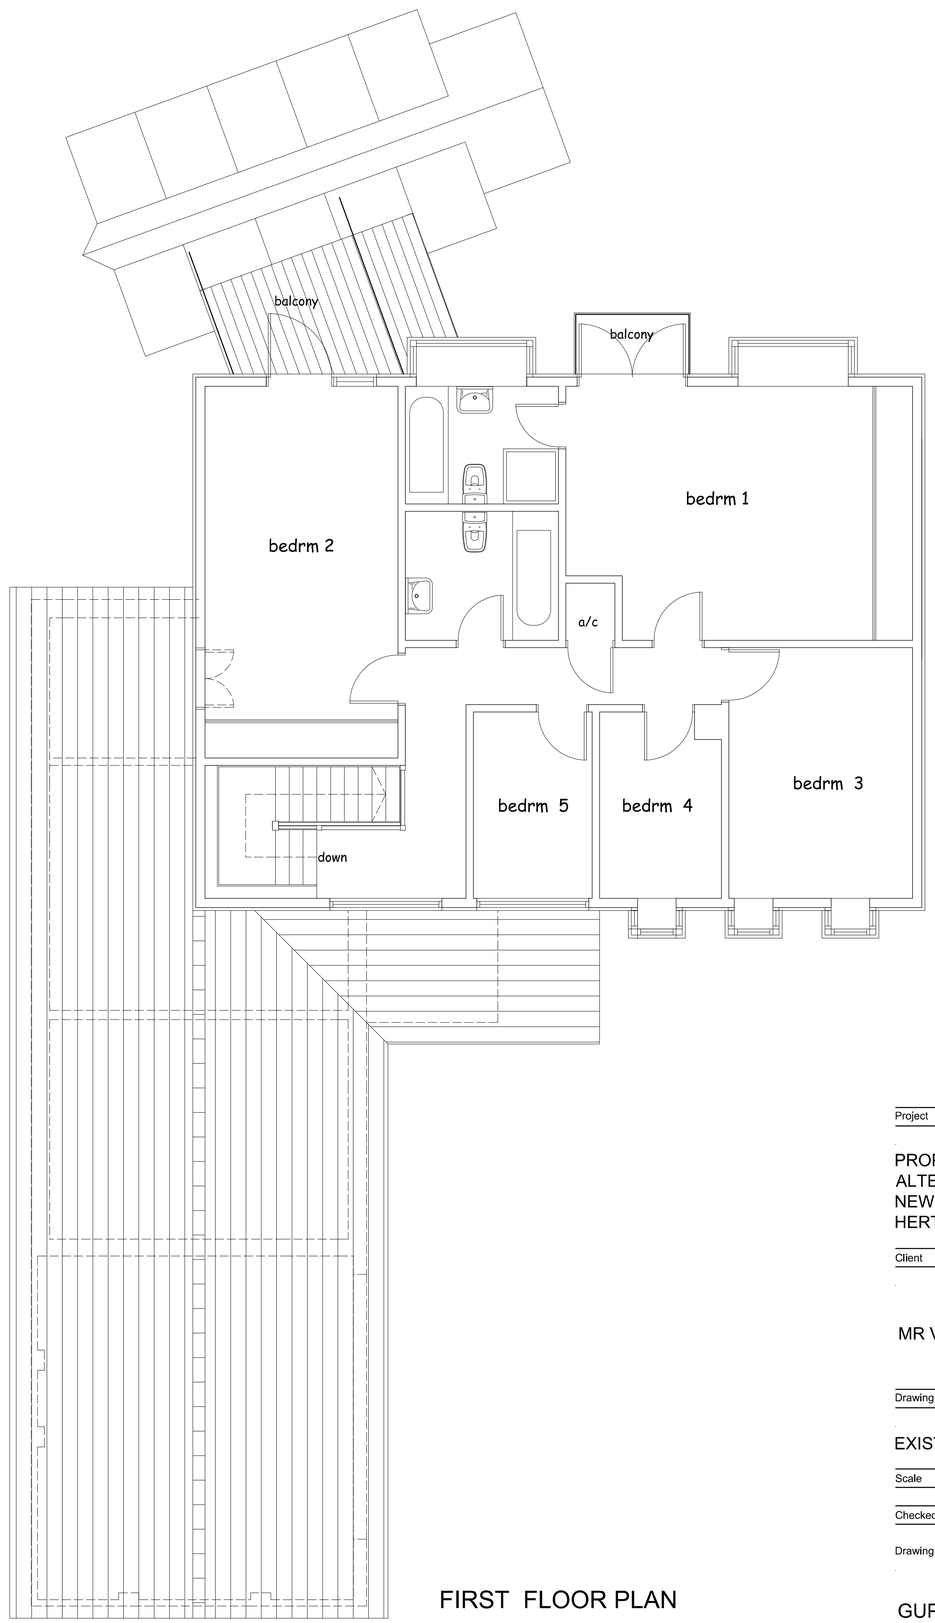

FIRST FLOOR PLAN

0 1 2 3 4 5
Metres

Project

PROPOSED EXTENSION AND ALTERATIONS TO ASPEN, NEWLANDS LANE, HITCHIN HERTS SG4 9BB

Client

MR VIVEK GUPTA

Drawing

EXISTING FLOOR PLANS

Scale 1:50 @ A1 · Drawn C.R

Checked · Date April 18

Drawing No.

GUP/18/01

This drawing and design is copyright and must not be reproduced in part or in whole without prior written consent. Contractors must verify all dimensions on site before commencing work