


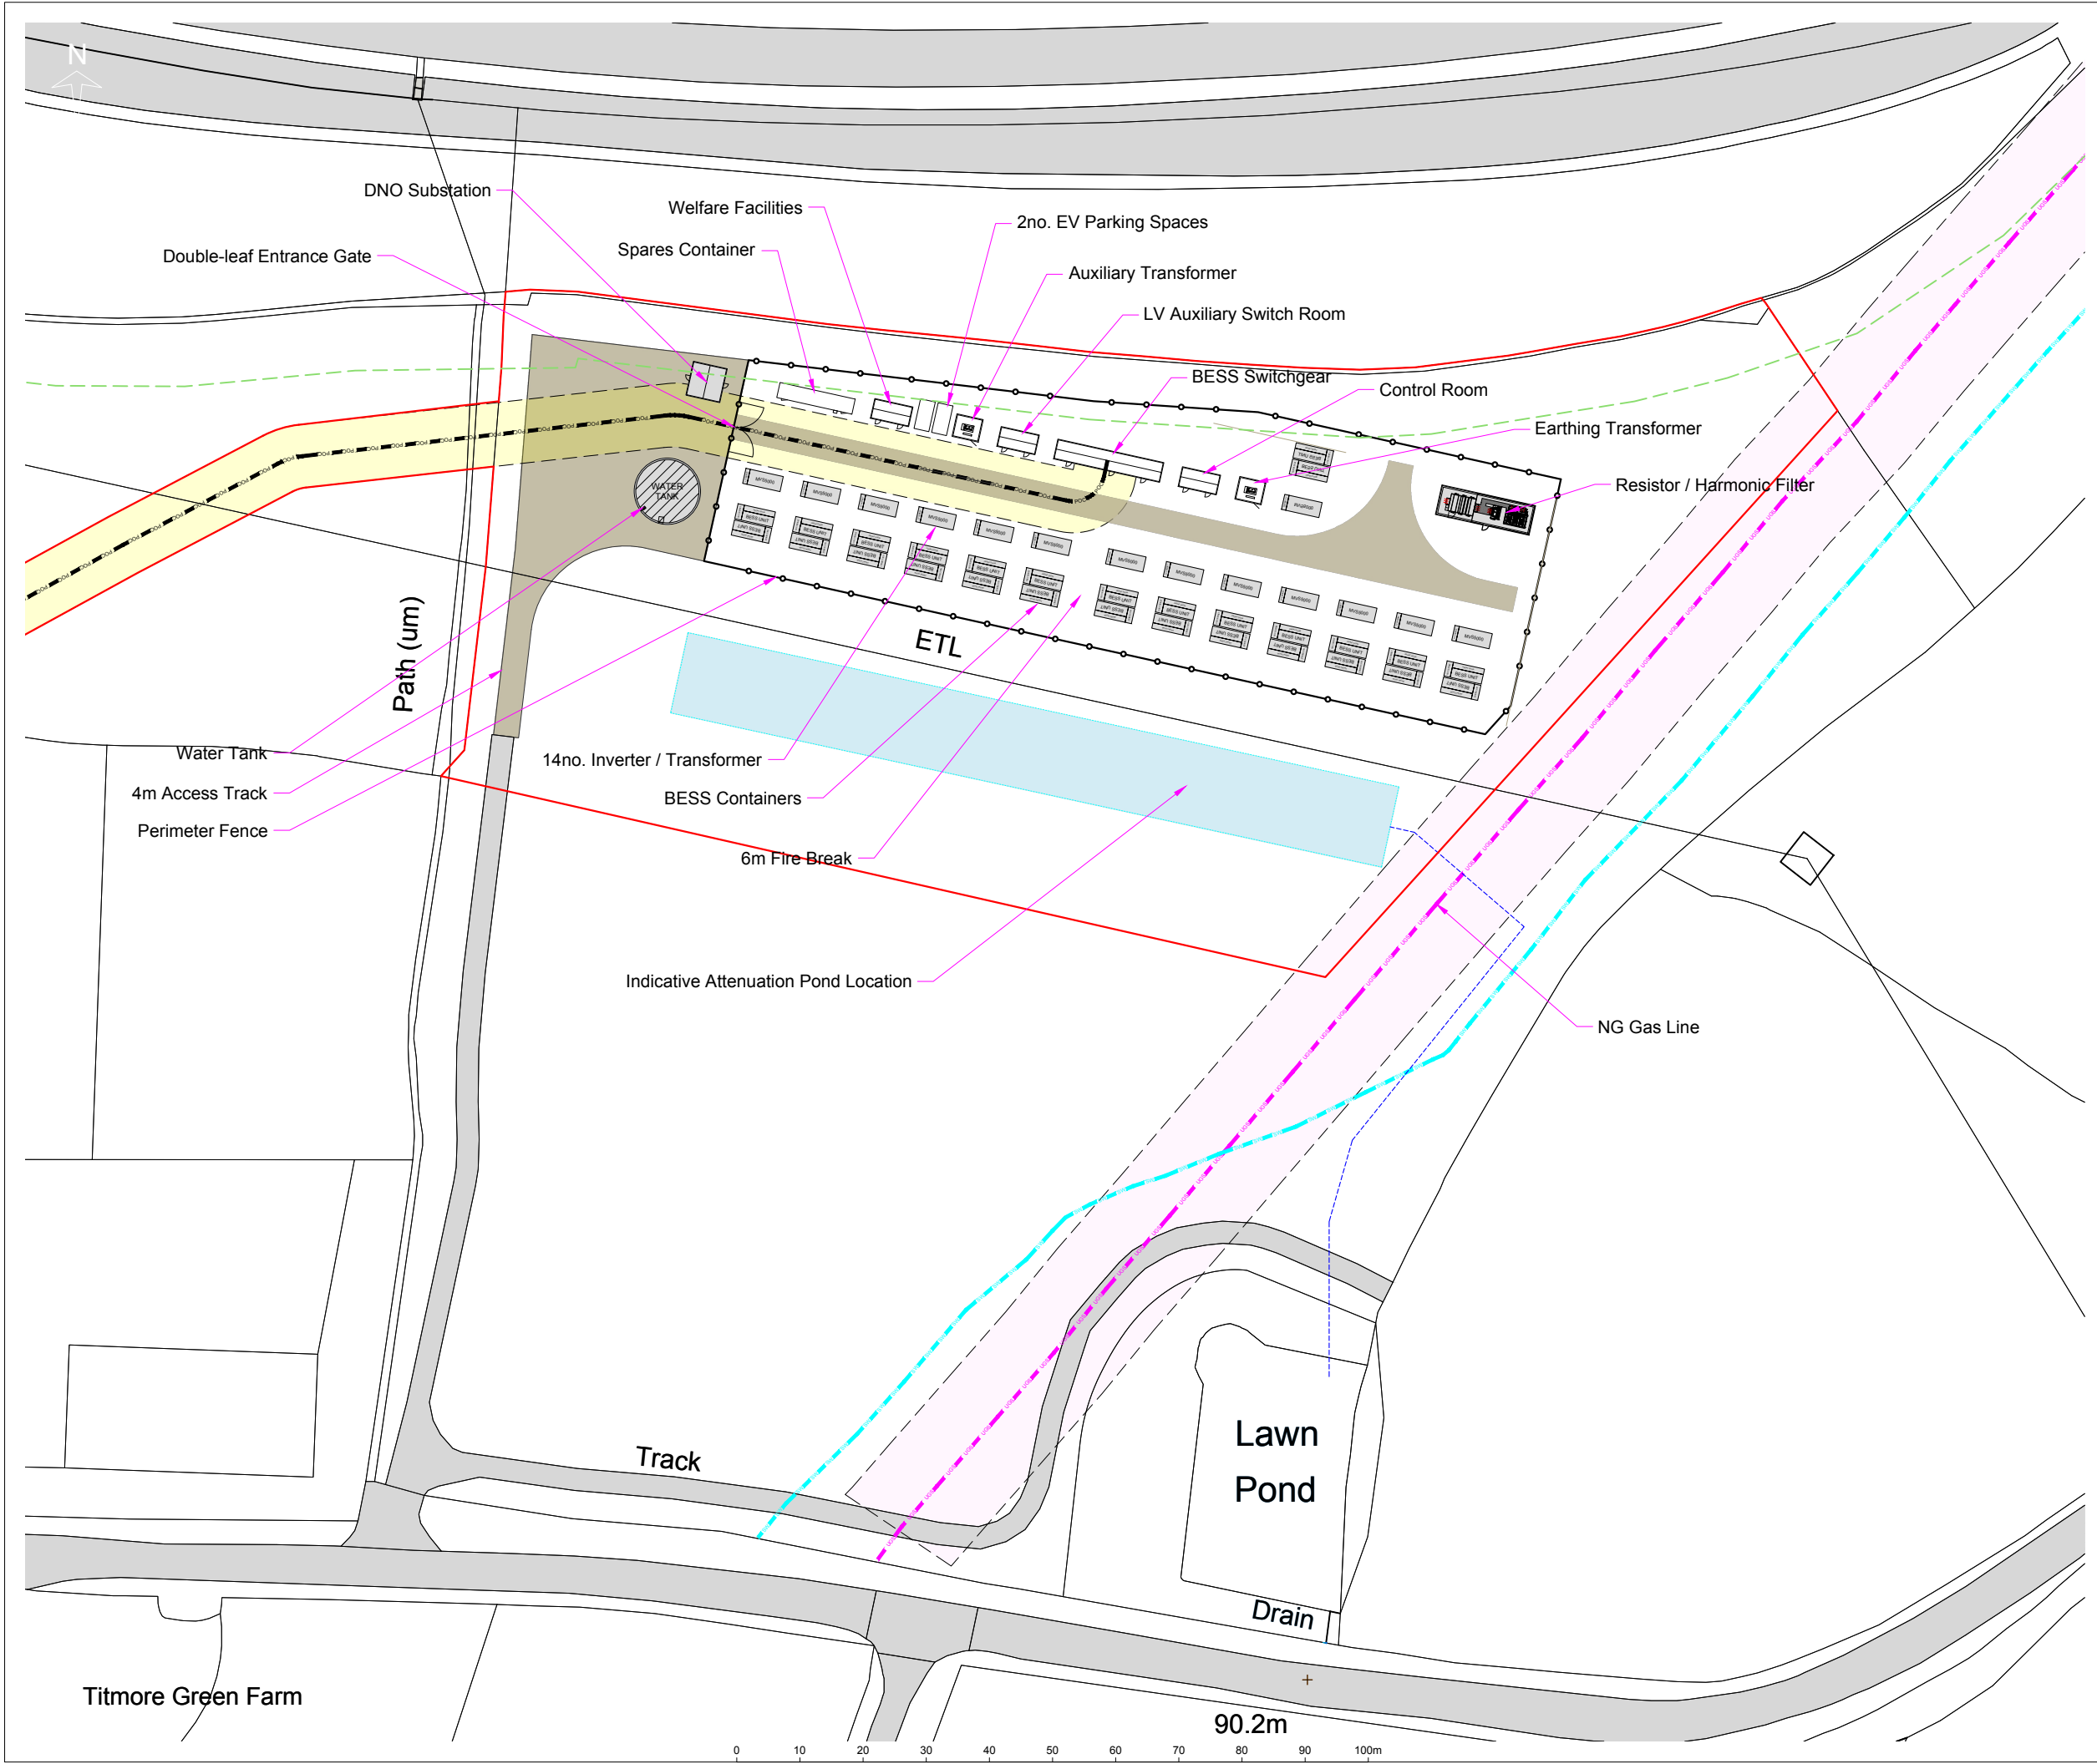

NOTES

1. All details are indicative only.

LEGEND

- PLANNING APPLICATION BOUNDARY
- PERIMETER FENCE
- UNDERGROUND POC CABLE ROUTE
- CONSTRUCTION COMPOUND
- EXISTING UG WATER PIPE
- NG GAS EASEMENT (10M)
- WOODLAND BUFFER (10M)
- PROPOSED ATTENUATION PIPE

01.	Initial Issue	30.01.25	SRY
Rev	Description	Date	Checked
Drawing No.			
WYM-EDFR-BESS-CIV-PLN-300-00			
Project			
Wymondley BESS			
Title			
Site Layout Plan			
Scale	1:1000 @A3	Drawn by	Checked
		JL	-
		Date	30.01.25