


Work to figured dimensions only. Do not scale from drawings. Check dimensions on site before commencing work. Discrepancies to be reported to Lawtey Design. © Lawtey Design; drawing not to be copied or reproduced prior consent.

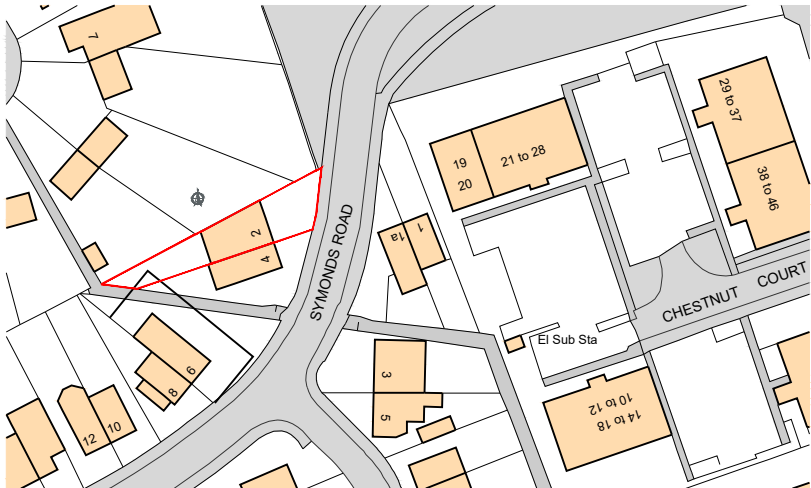

Ordnance Survey, (c) Crown Copyright 2024. All rights reserved. Licence number 100022432

REVISIONS
A

Location Plan

Project No: 24104

Drawing No: 00-0

Address: 2 SYMONDS ROAD
HITCHIN
SG5 2JL

Scale: 1:1250 @ A1



lawteydesign
ARCHITECTURAL SERVICES
rachael@lawteydesign.co.uk | 07964 745856

