



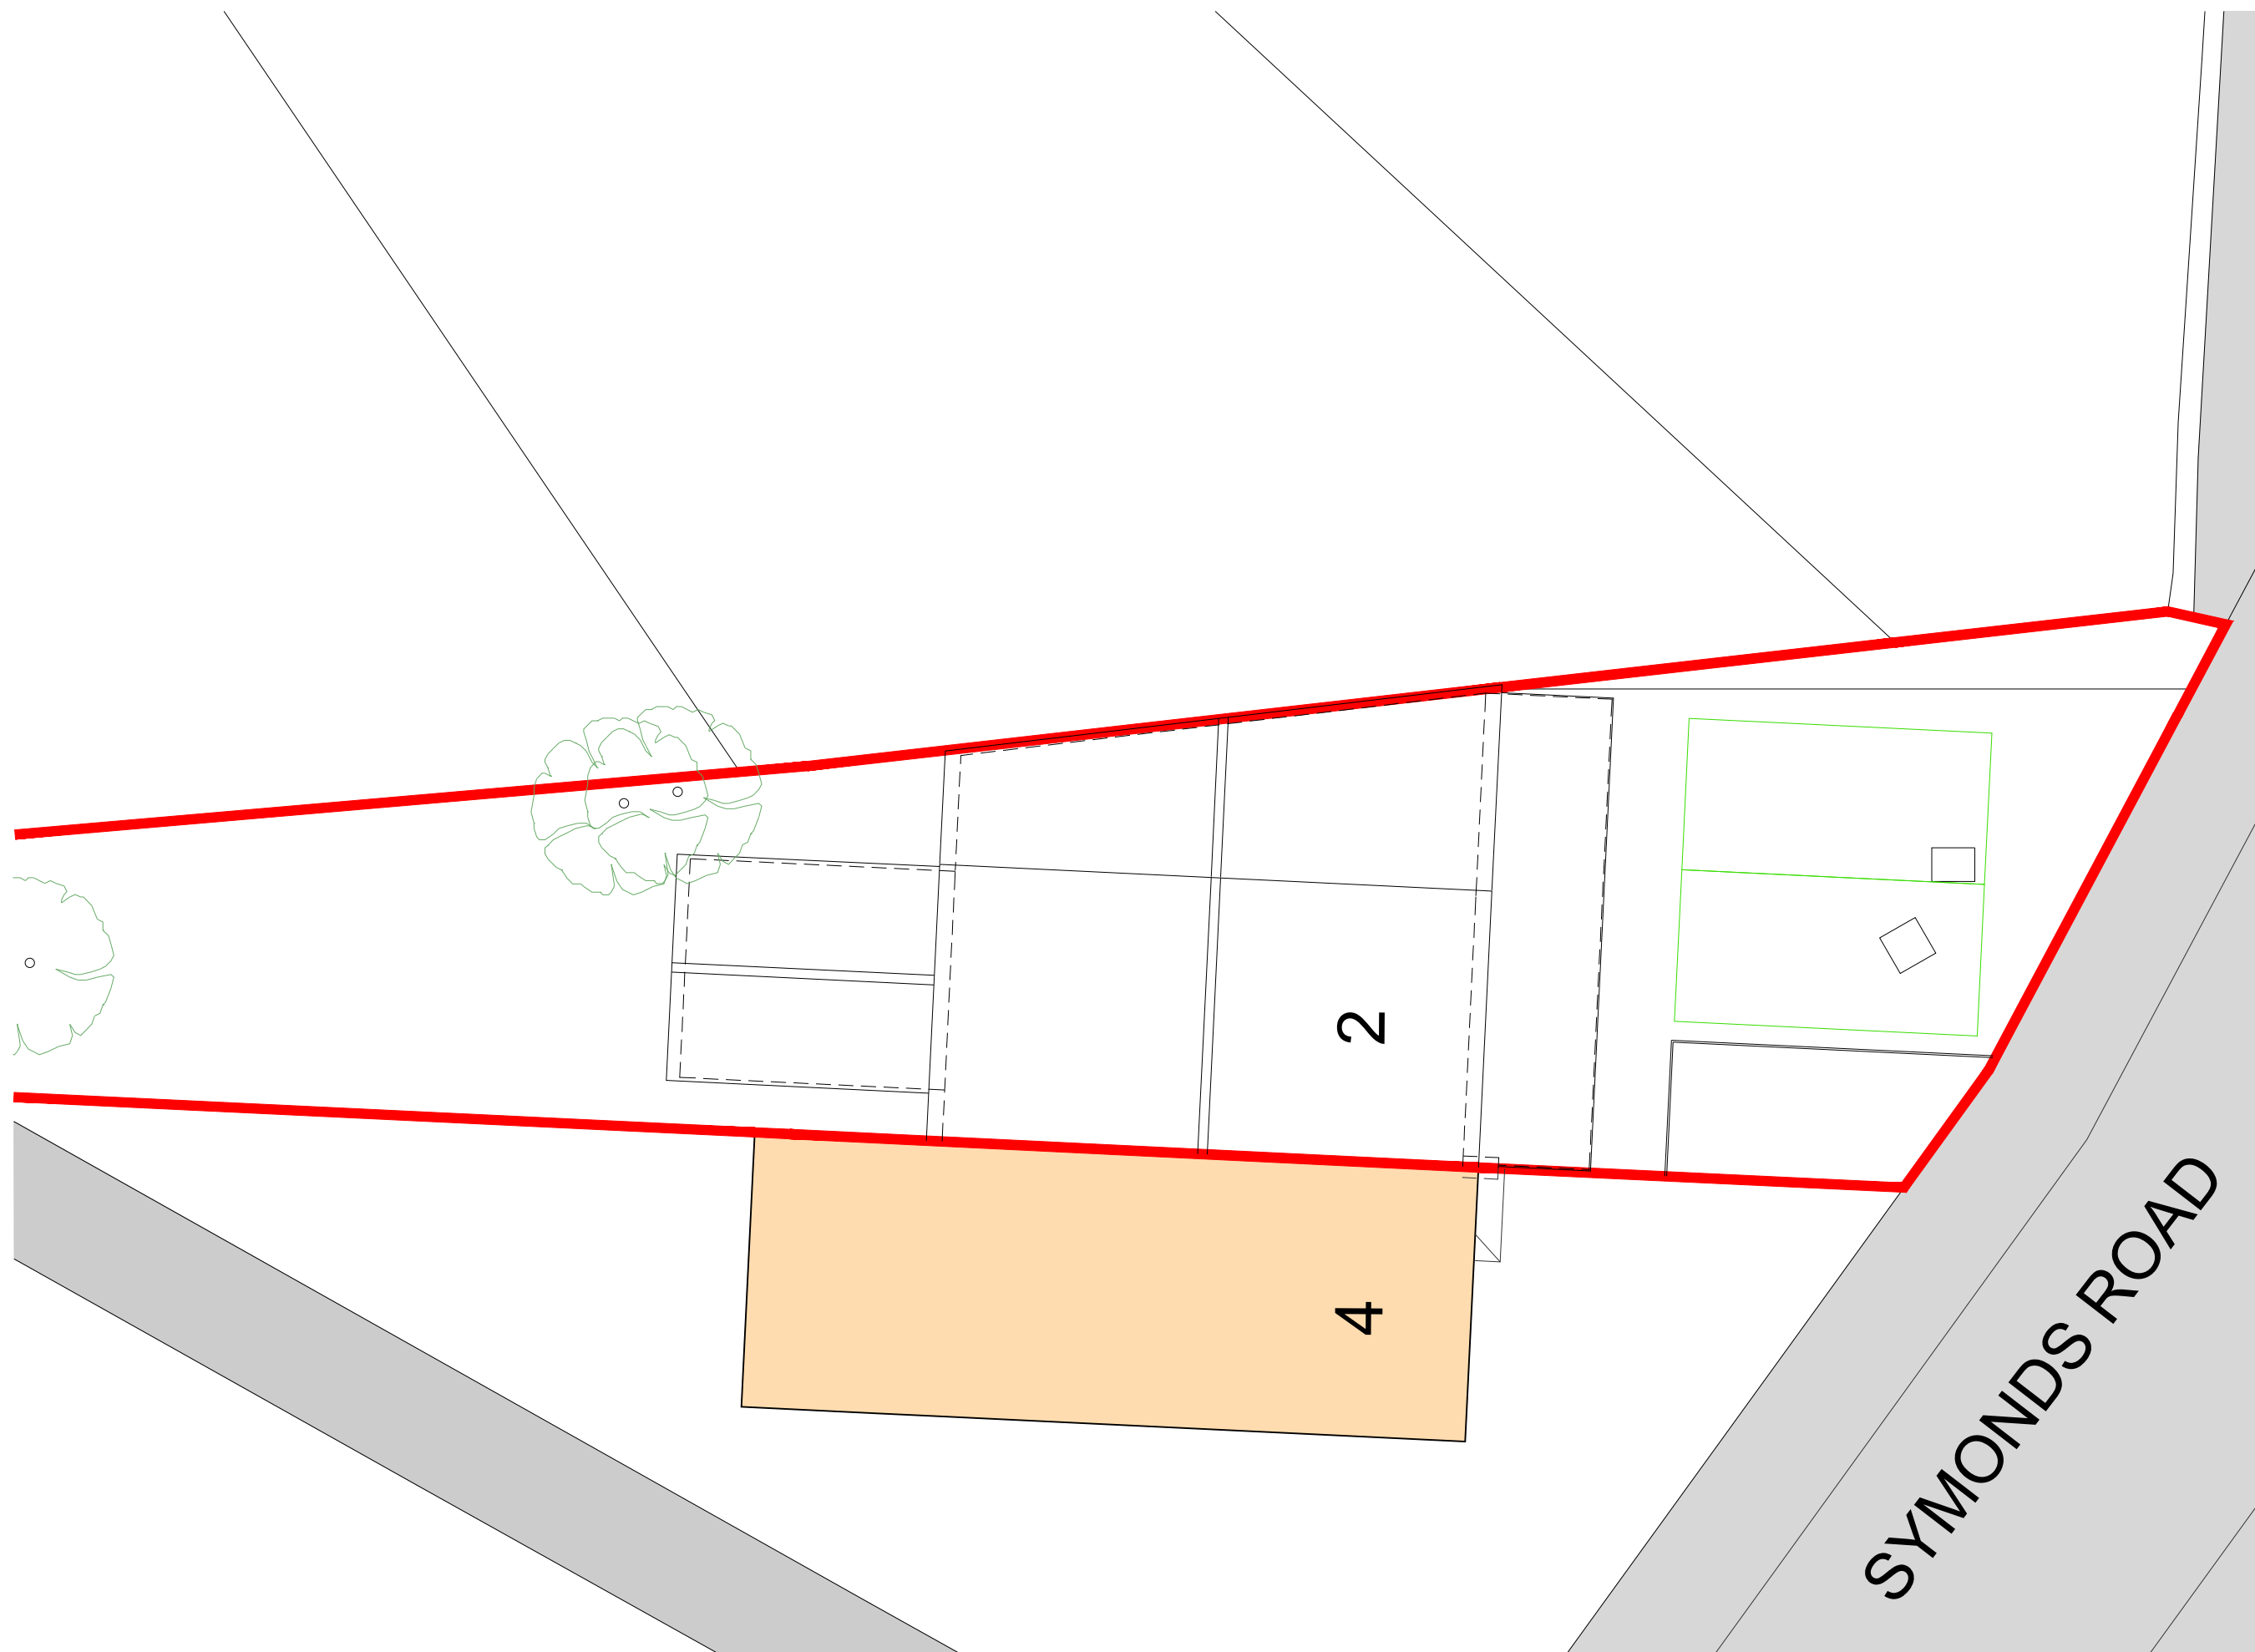

Work to figured dimensions only. Do not scale from drawings. Check dimensions on site before commencing work. Discrepancies to be reported to Lawtey Design. © Lawtey Design; drawing not to be copied or reproduced prior consent.

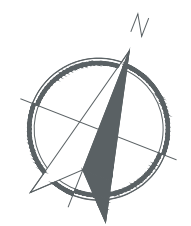

REVISIONS	
A	24.02.25 Added first floor rear extension.
B	25.03.26 Indicated alternative extensions to front and rear.

Proposed Plans: Site/ Block Plan

Project No:	24104
Drawing No:	02-3B
Address:	2 SYMONDS ROAD HITCHIN SG5 2JL
Scale:	1:50 @ A1 1:100 @ A3



lawteydesign
ARCHITECTURAL SERVICES
rachael@lawteydesign.co.uk | 07964 745856

