
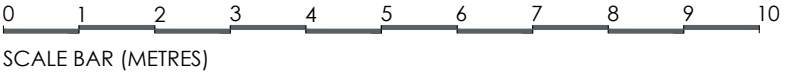


Work to figured dimensions only. Do not scale from drawings. Check dimensions on site before commencing work. Discrepancies to be reported to Lawtey Design. © Lawtey Design; drawing not to be copied or reproduced prior consent.

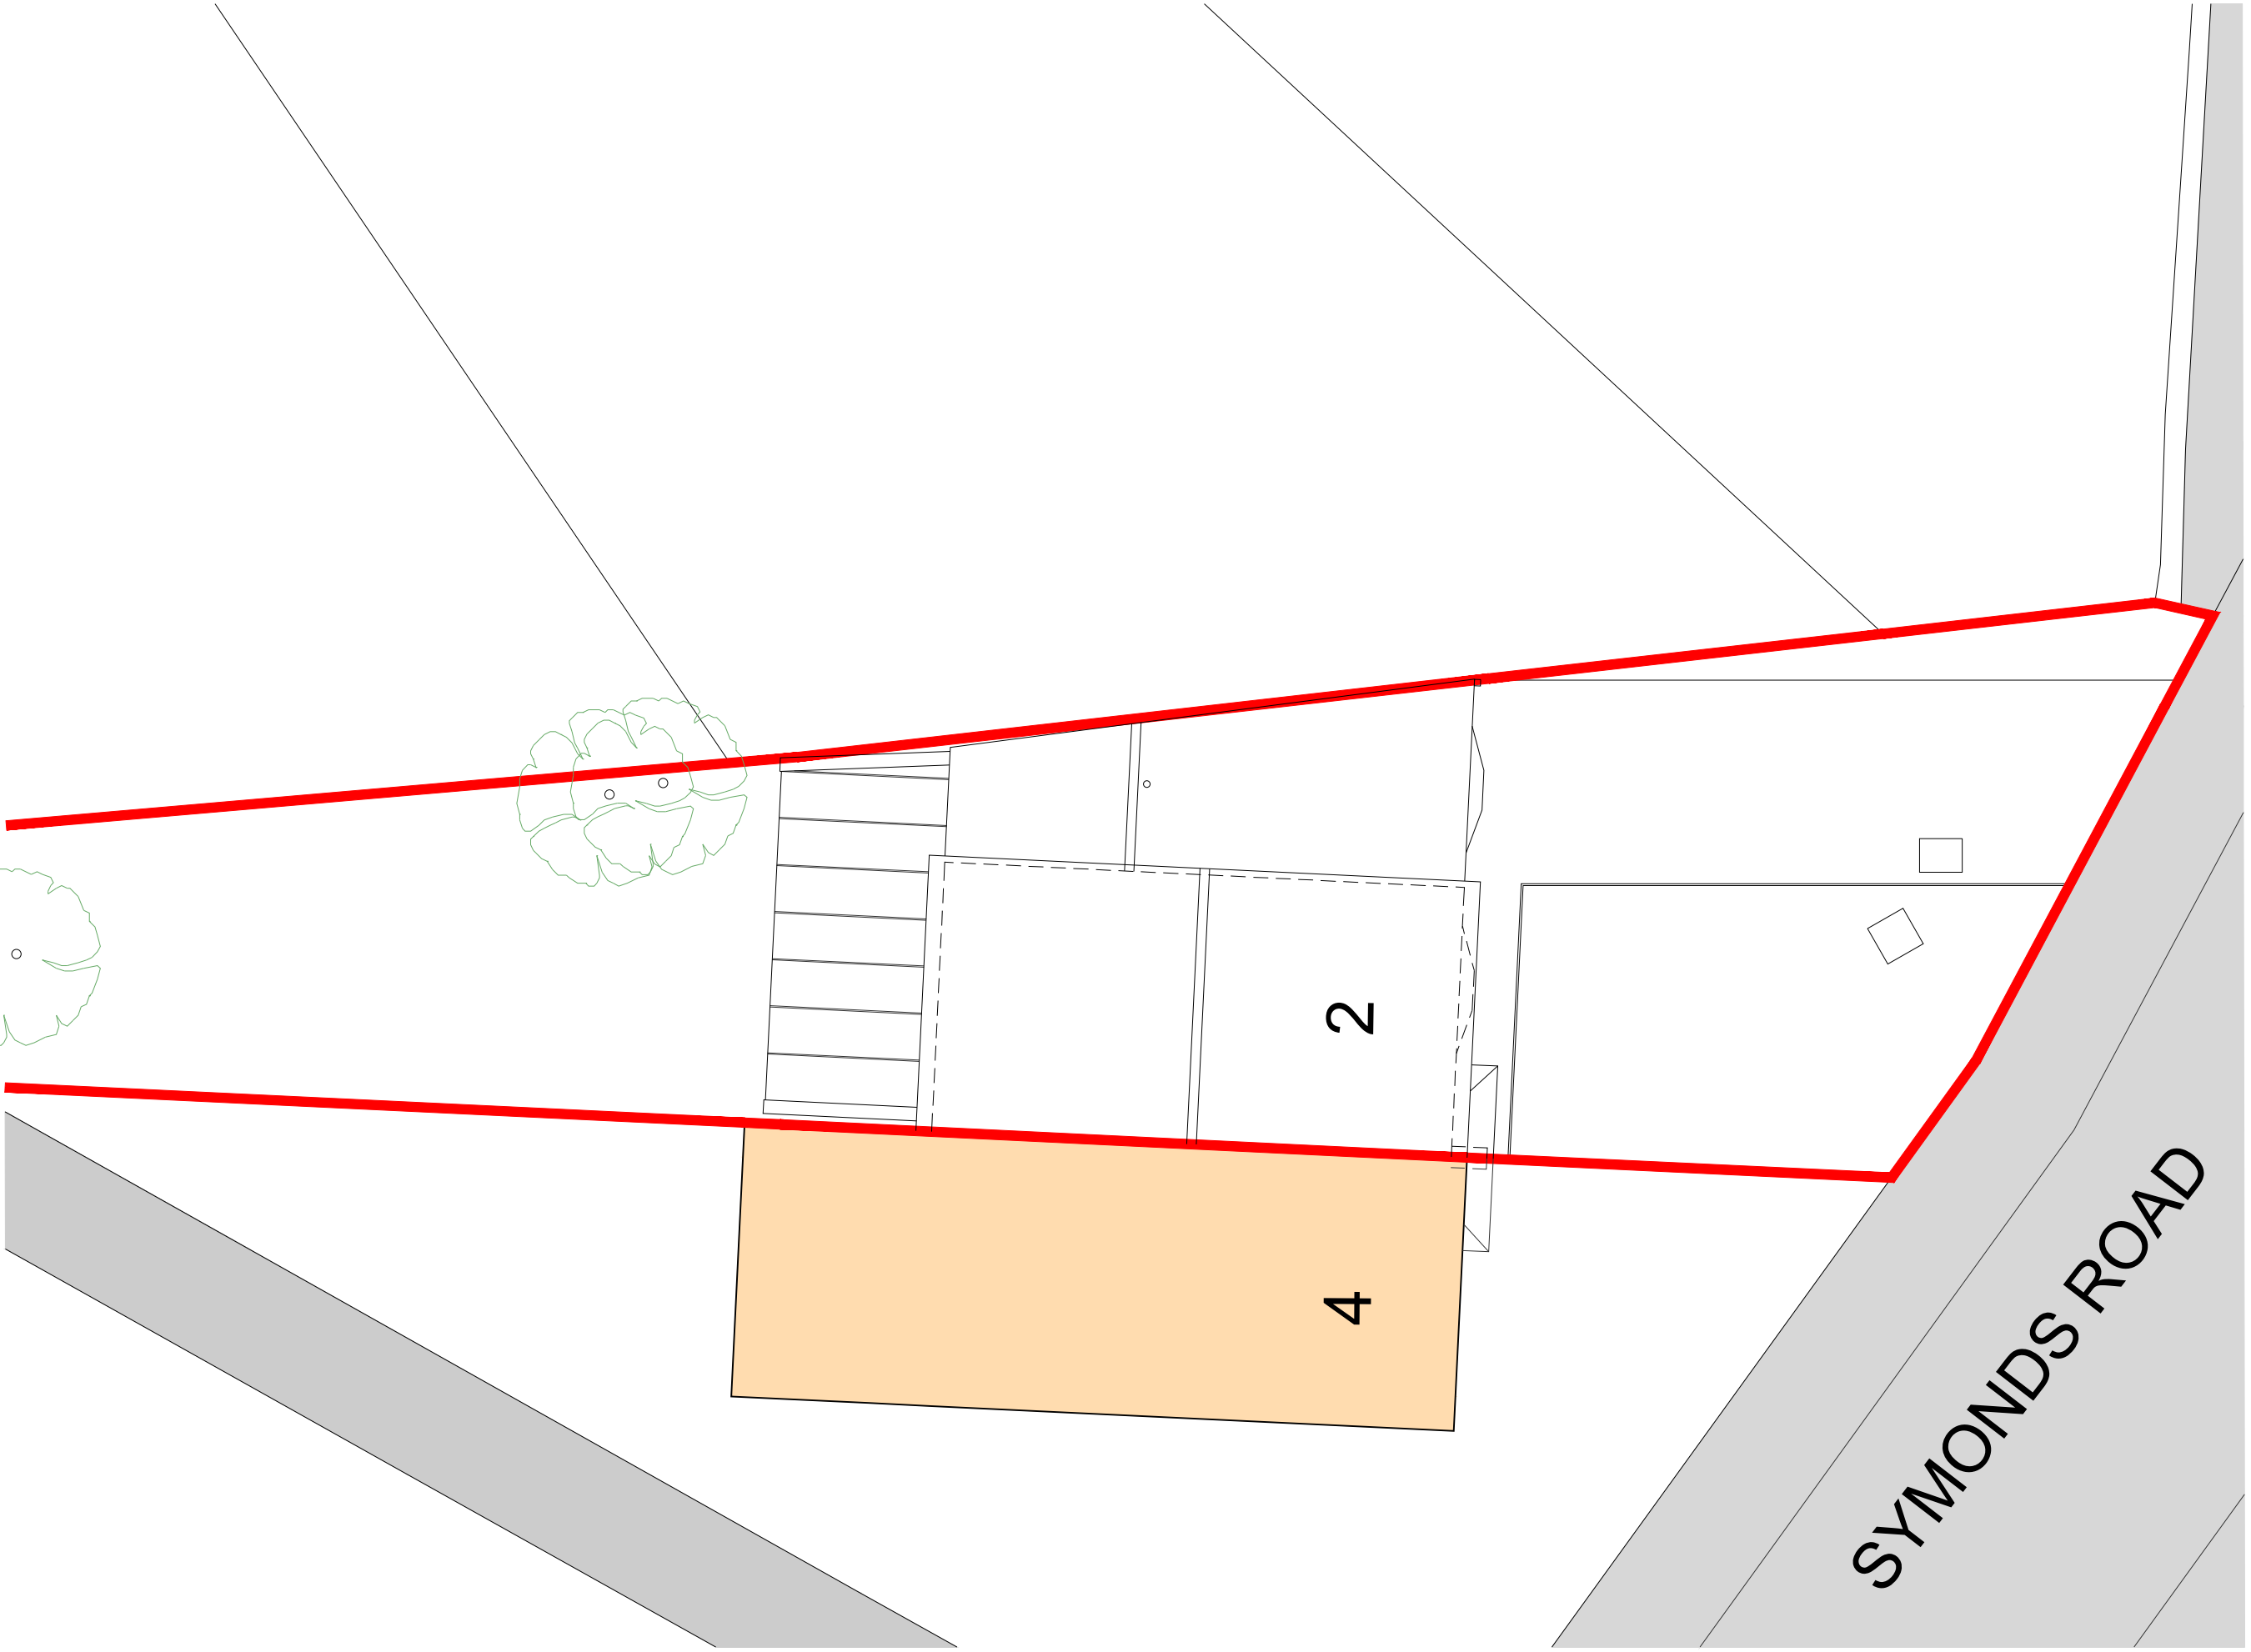

REVISIONS
A

Existing Plans:
Site/ Block Plan

Project No: 24104

Drawing No: 01-3

Address: 2 SYMONDS ROAD
HITCHIN
SG5 2JL

Scale: 1:50 @ A1 1:100 @ A3

