
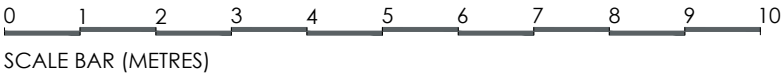
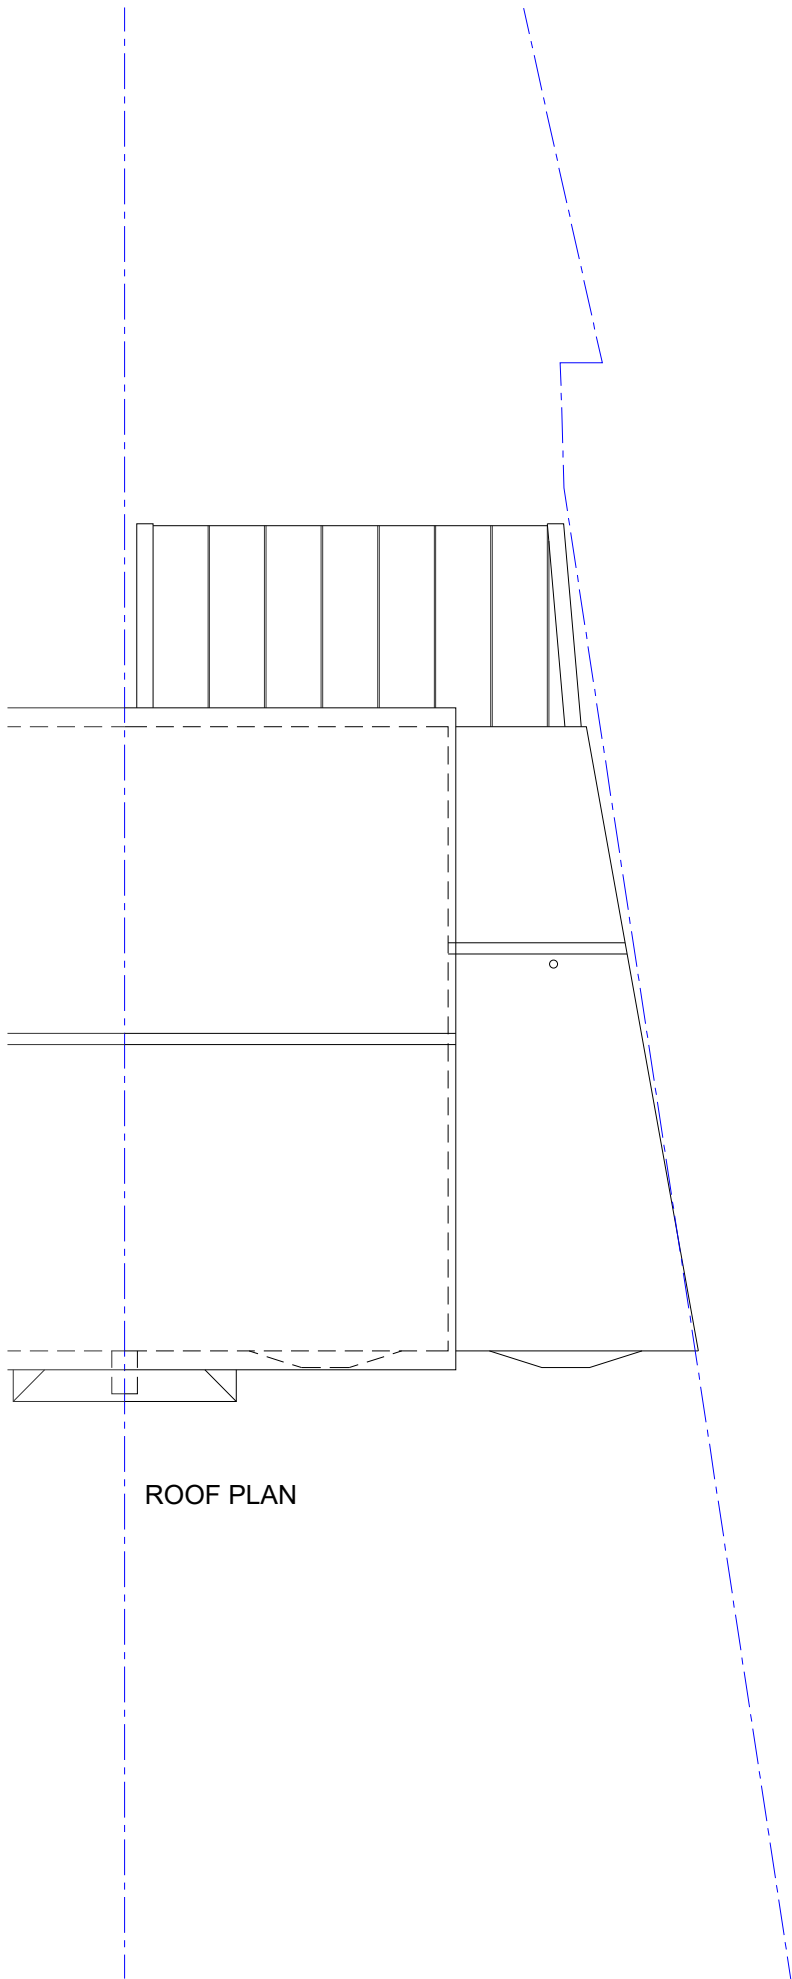
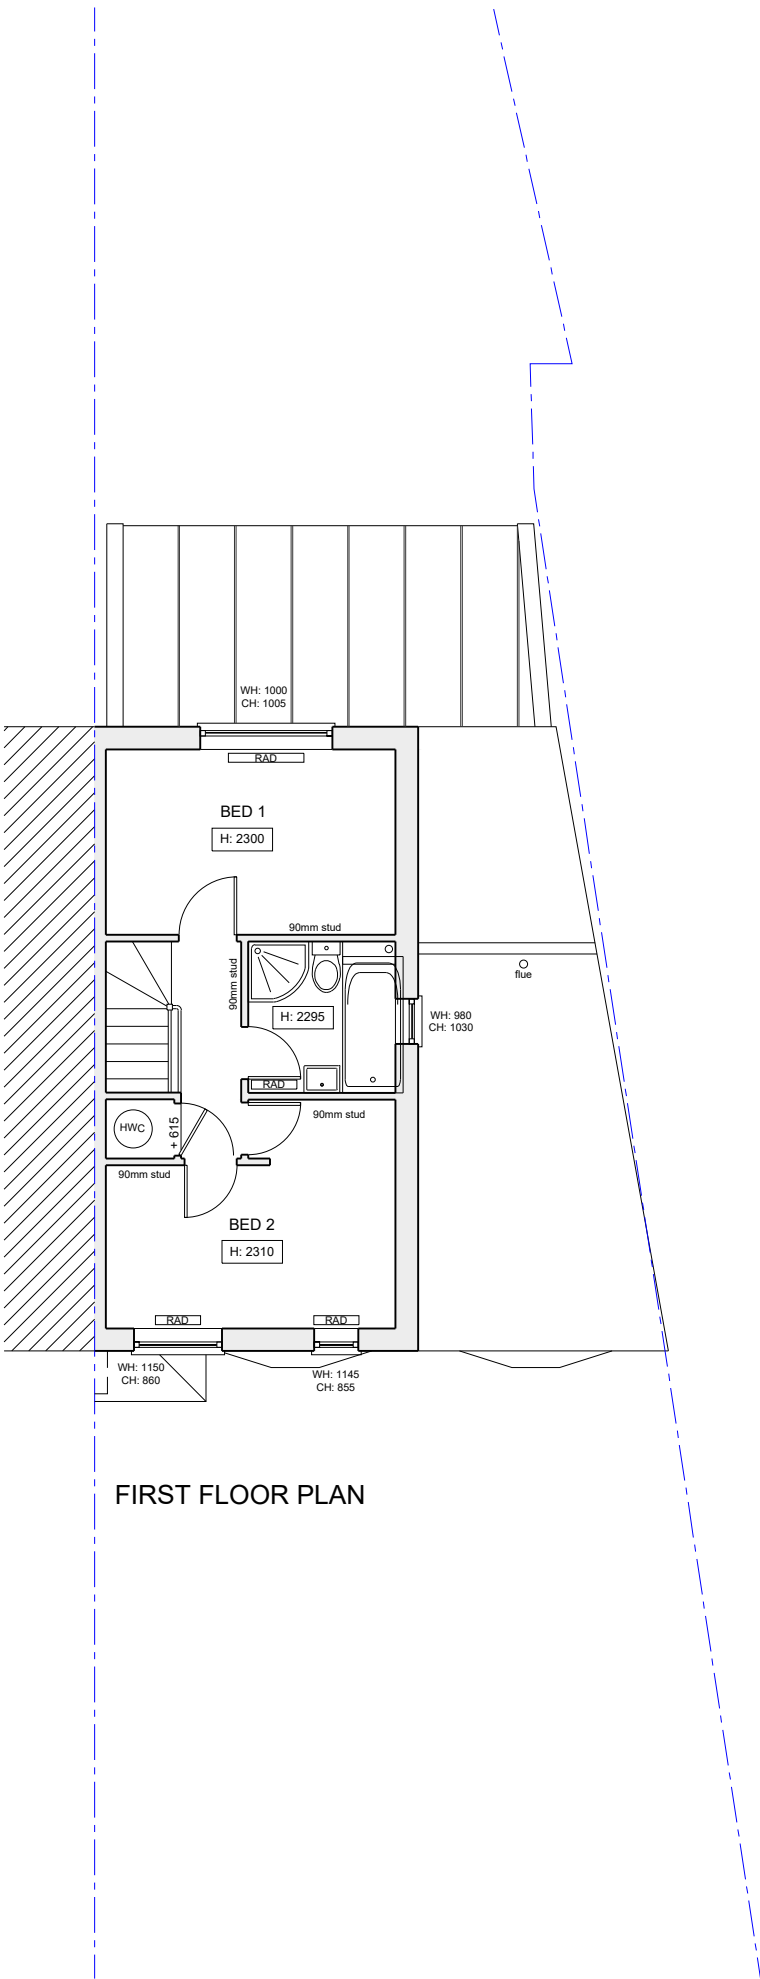


Work to figured dimensions only. Do not scale from drawings. Check dimensions on site before commencing work. Discrepancies to be reported to Lawtey Design. © Lawtey Design; drawing not to be copied or reproduced prior consent.

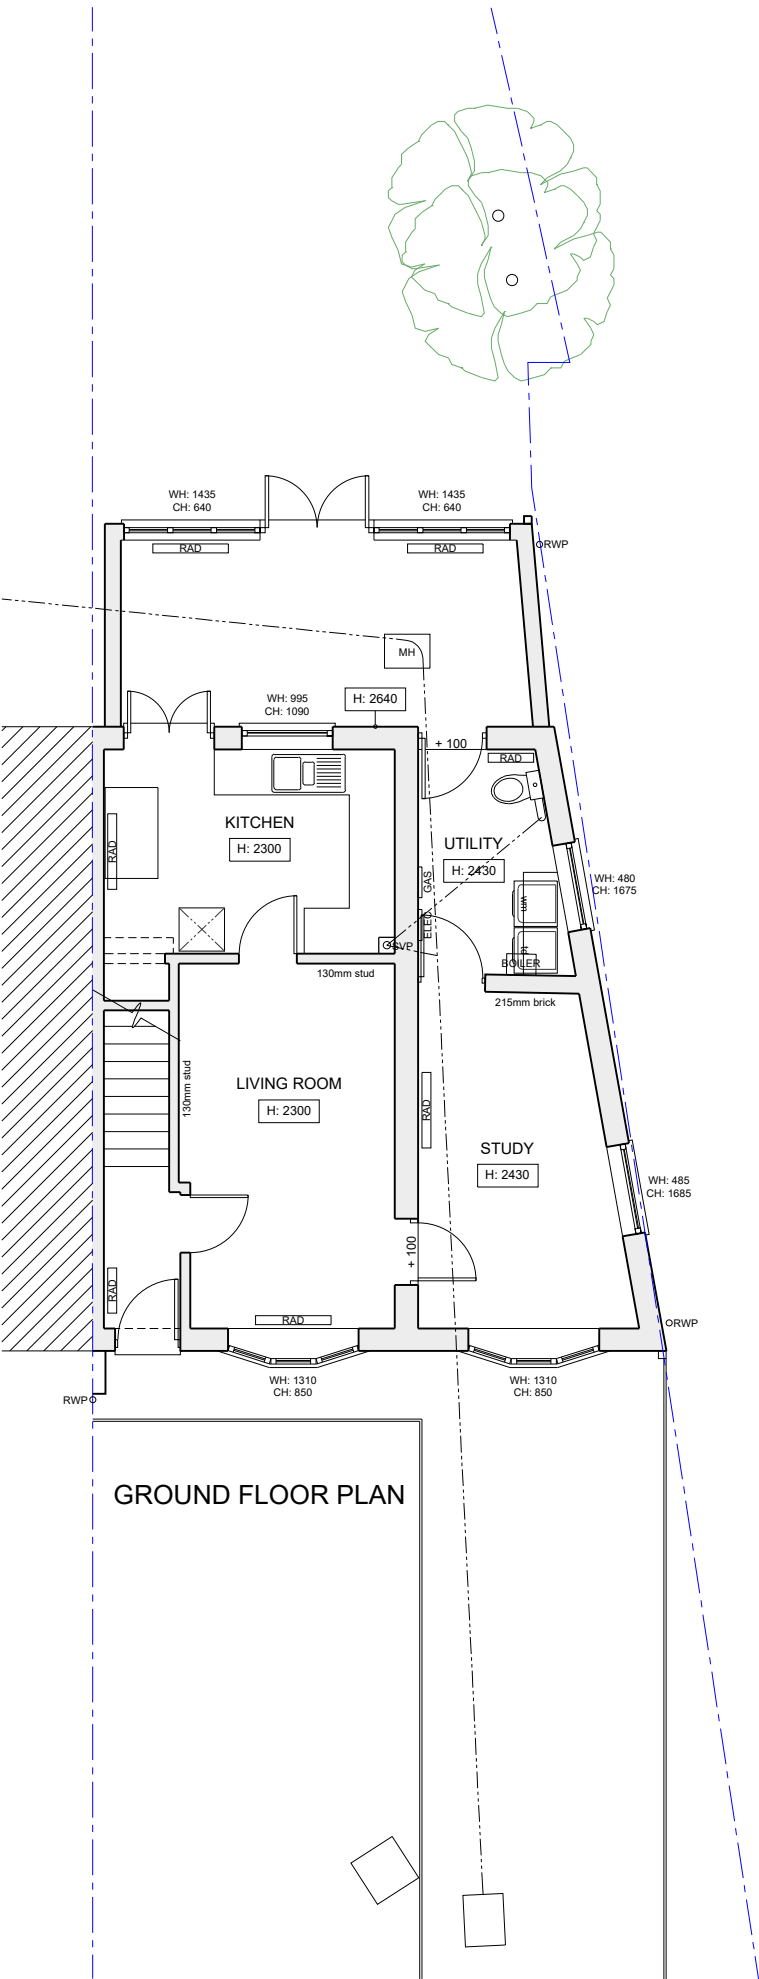

REVISIONS  
A

Existing Plans:  
Ground & First Floor

Project No: 24104

Drawing No: 01-1

Address: 2 SYMONDS ROAD  
HITCHIN  
SG5 2JL

Scale: 1:50 @ A1 1:100 @ A3



lawteydesign  
ARCHITECTURAL SERVICES  
rachael@lawteydesign.co.uk | 07964 745856