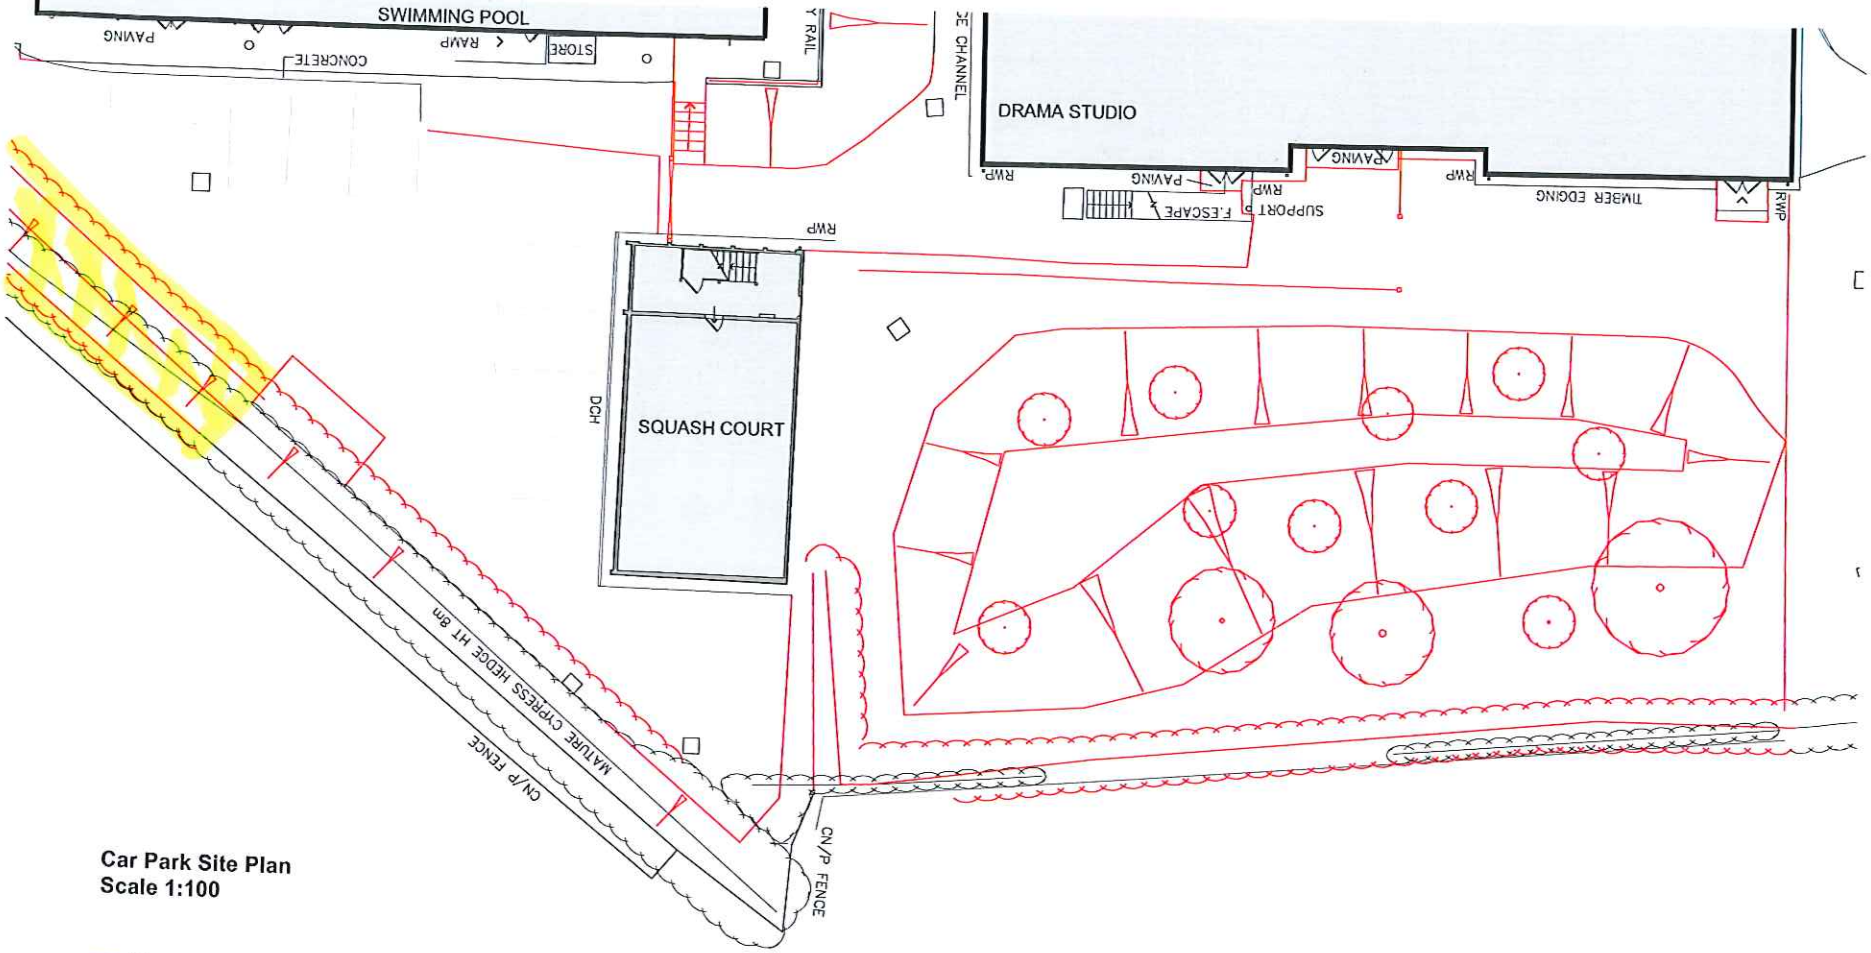

Car Park Site Plan
Scale 1:100

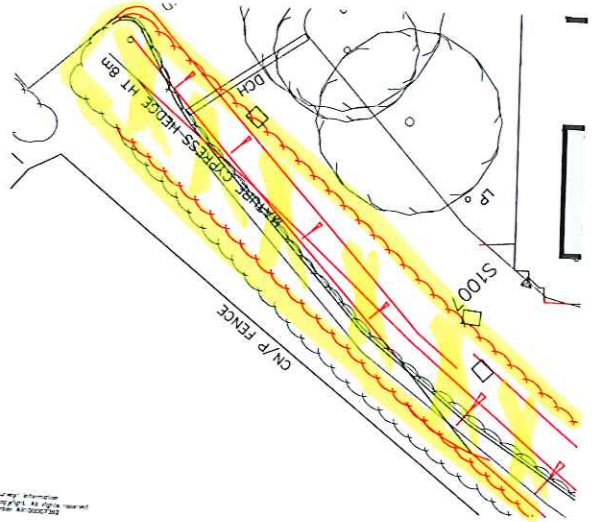

Car Park Site Plan Continued
Scale 1:100

GENERAL NOTES

This scheme is subject to Town Planning and all other necessary consents.
Dimensions, areas and levels where given are only approximate and subject to site survey.
All dimensions are to be checked on site.
Do not scale other than for Planning purposes.
This drawing is to be read in conjunction with all relevant consultants' and/or specialists' drawings/documents and any discrepancies or variations are to be notified to the architects before the affected work commences.
All queries relating to design of foundations, floor slabs and any structural elements are to be referred to the structural engineering consultant for resolution.
All feasibility studies are subject to full site survey.
The workmanship of all relevant trades and building operations shall comply with the recommendations of British Standard (BS) 8000:1989 parts 1–15 inclusive.

All design and construction is to be in accordance with the Construction, Design and Management Regulations 2015

NOTES

Drawing based on MK Surveys Ltd topographical Survey Drawing No 15909 Rev 5 dated June 2011 and MAA Surveys Ltd -Utilities drawing No 0418-EPS-5853 dated 12.04.18.

For details of external car park lighting design refer to Tyse Design and consultancy drawings. Option tbc Standard and considered alternatives

A Updated as client's comments 2.25.18 R.B.

TENDER

PROJECT

St Christopher School
Barrington Road
L.G.C. SG6 3JZ

DRAWING

Proposed Site Plan
Demolition Plan

CHQ ARCHITECTS

CHQ Architects Ltd.
The Maltings, 44 Whitehorse Street
Baldock, Hertfordshire SG7 6QQ
Telephone: 01462 896719
E-mail: design@chq-architects.co.uk
www.chq-architects.co.uk

DATE April 2018	DRAWN R.B.
SCALE 1:200 @ A1	CHECKED

CHQ.17.15107-402 A