




The Hen & Chickens

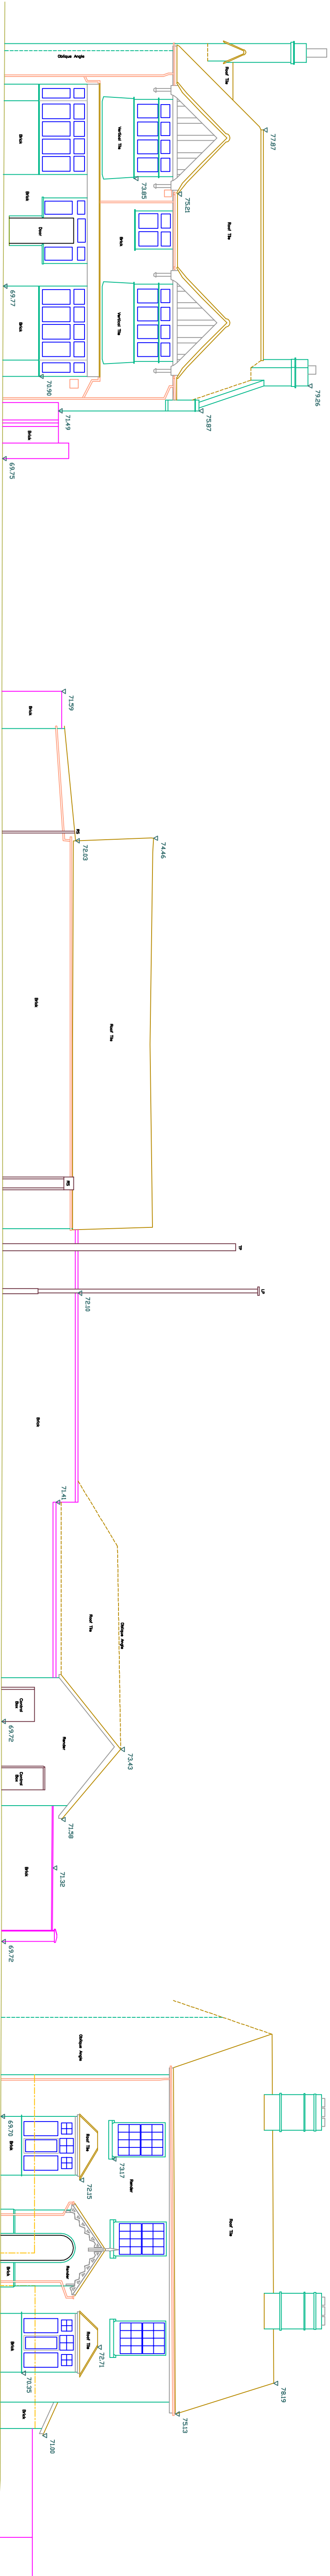


Datum 65.000m

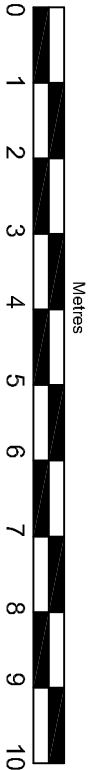

No 53

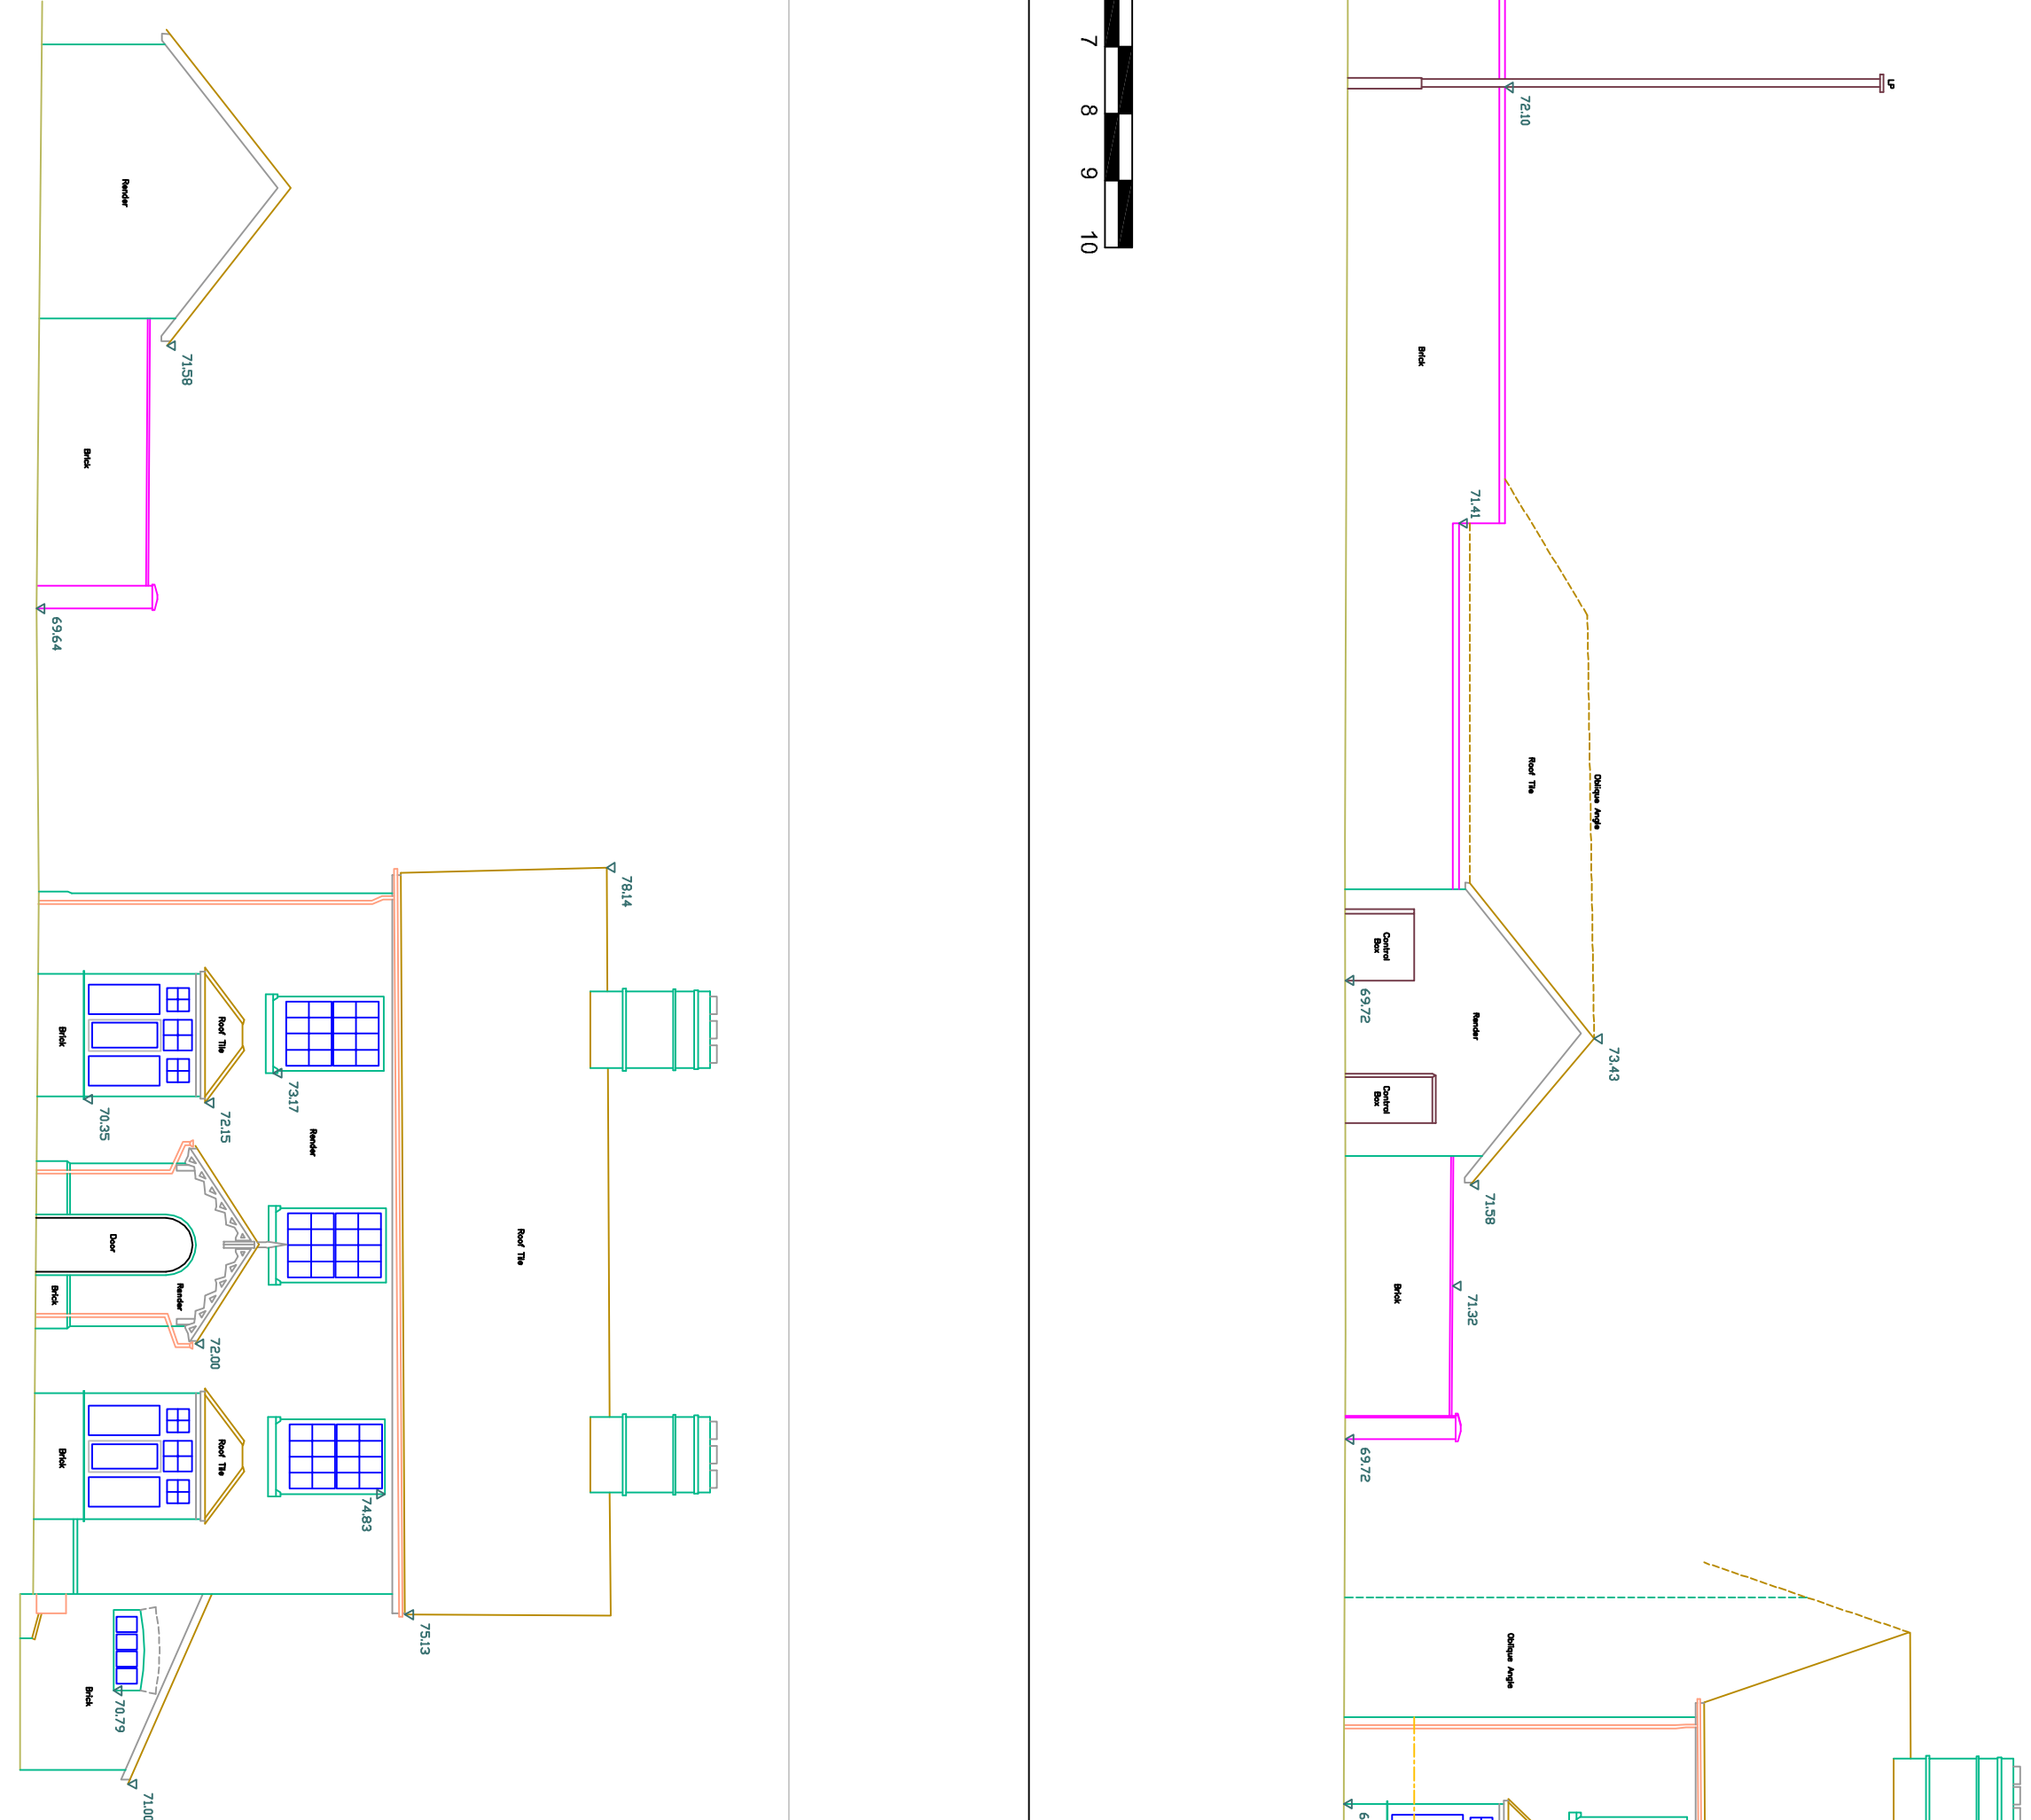

Datum 65.000m

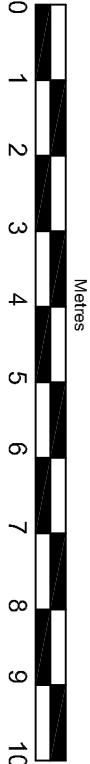


No 53 Front

Detail Set-back

Datum 65.000m

Elevations

Drawing Title

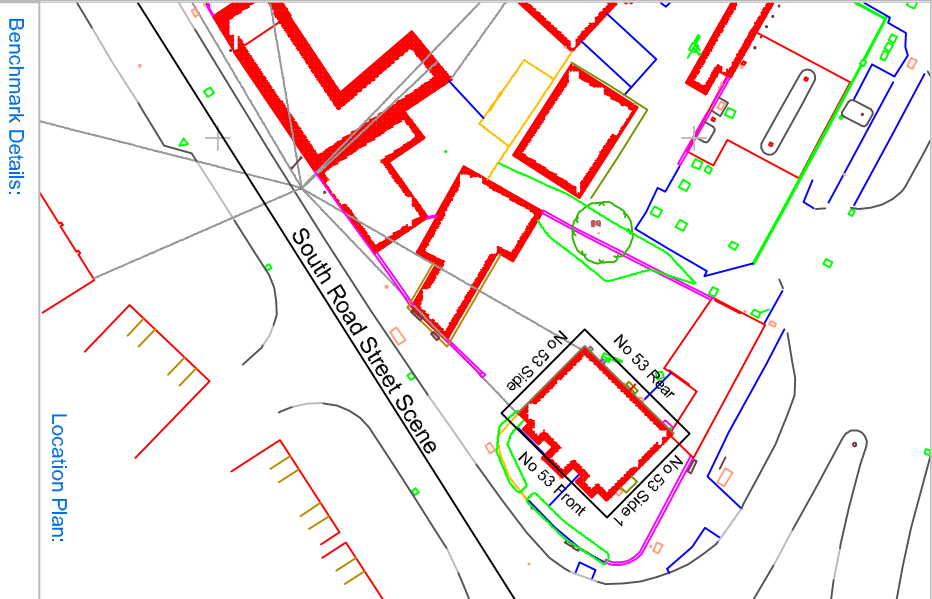


Benchmark Details:

Survey: GTS set to Ordnance Survey GTS via RTK network.
All Levels related to Ordnance Survey Datum via RTK network.


Job Title:

Deans Yard
South Road
Baldock
Hertfordshire


Scale:	Size:	Date:
1/100	A1	Dec 2024

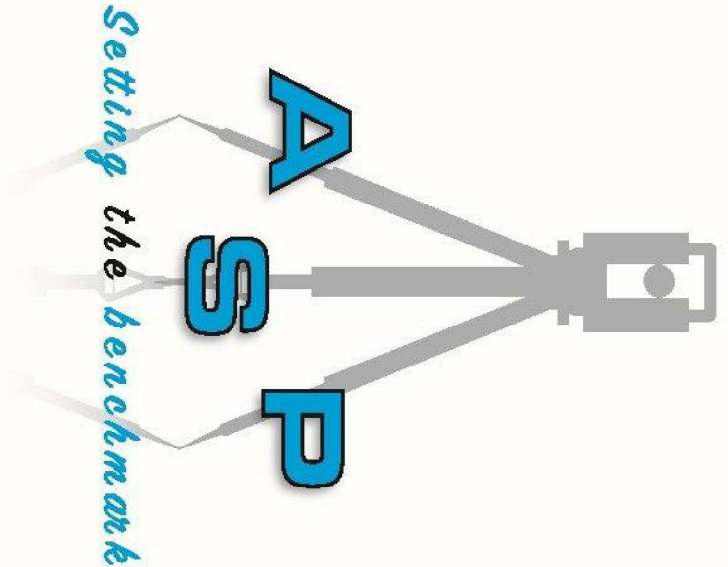


No 53 Side 1

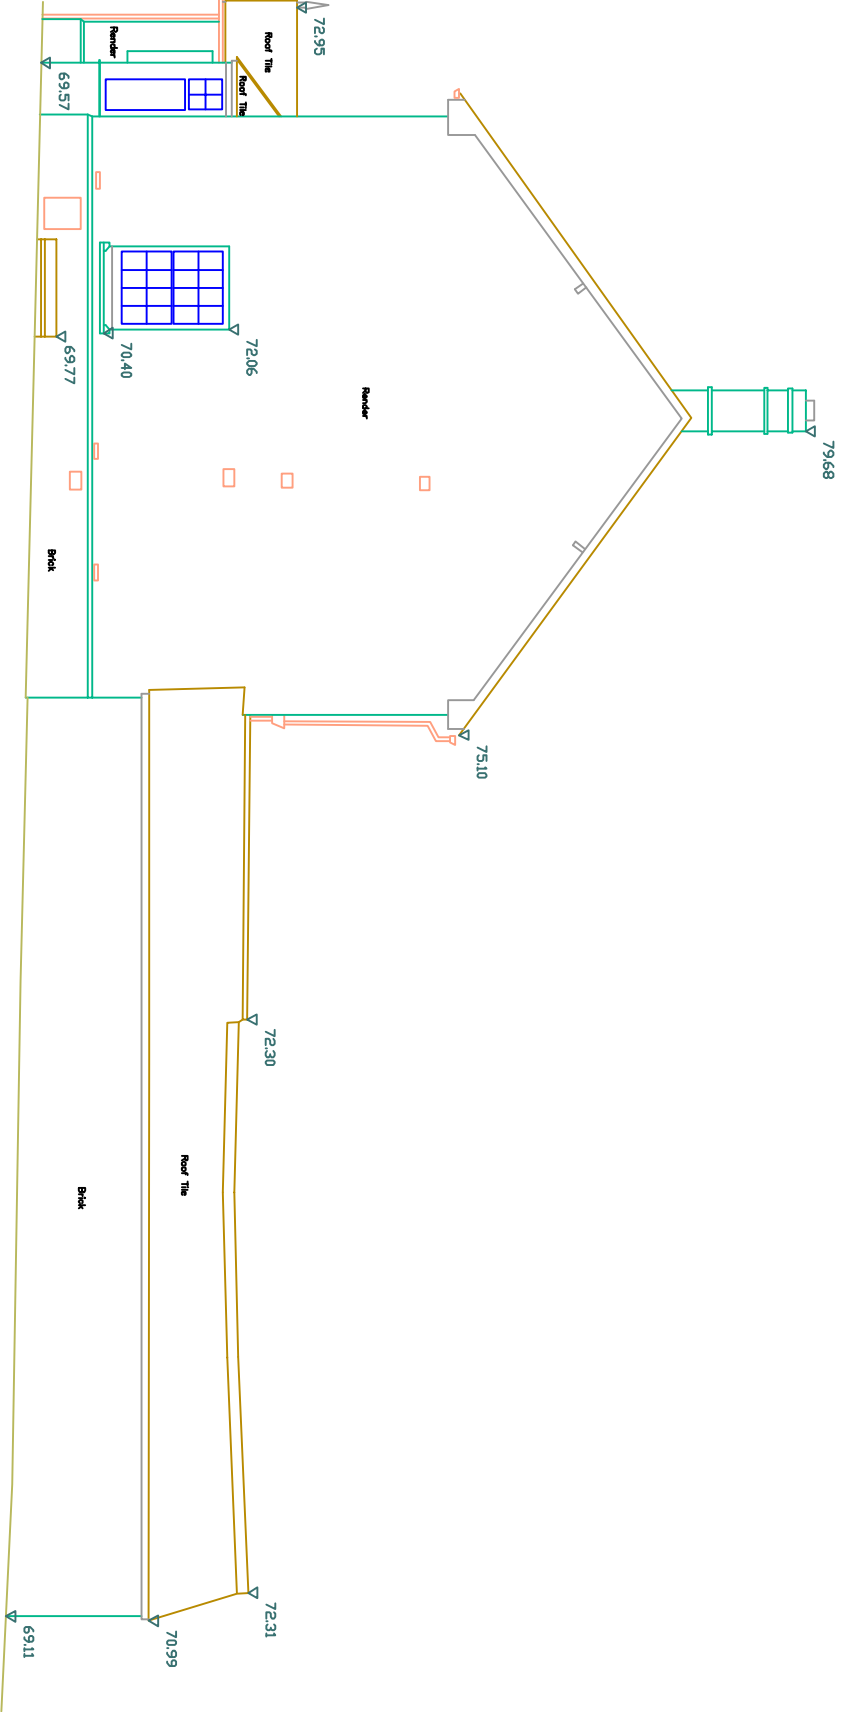

Datum 65.000m

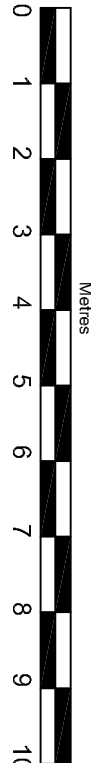

No 53 Rear

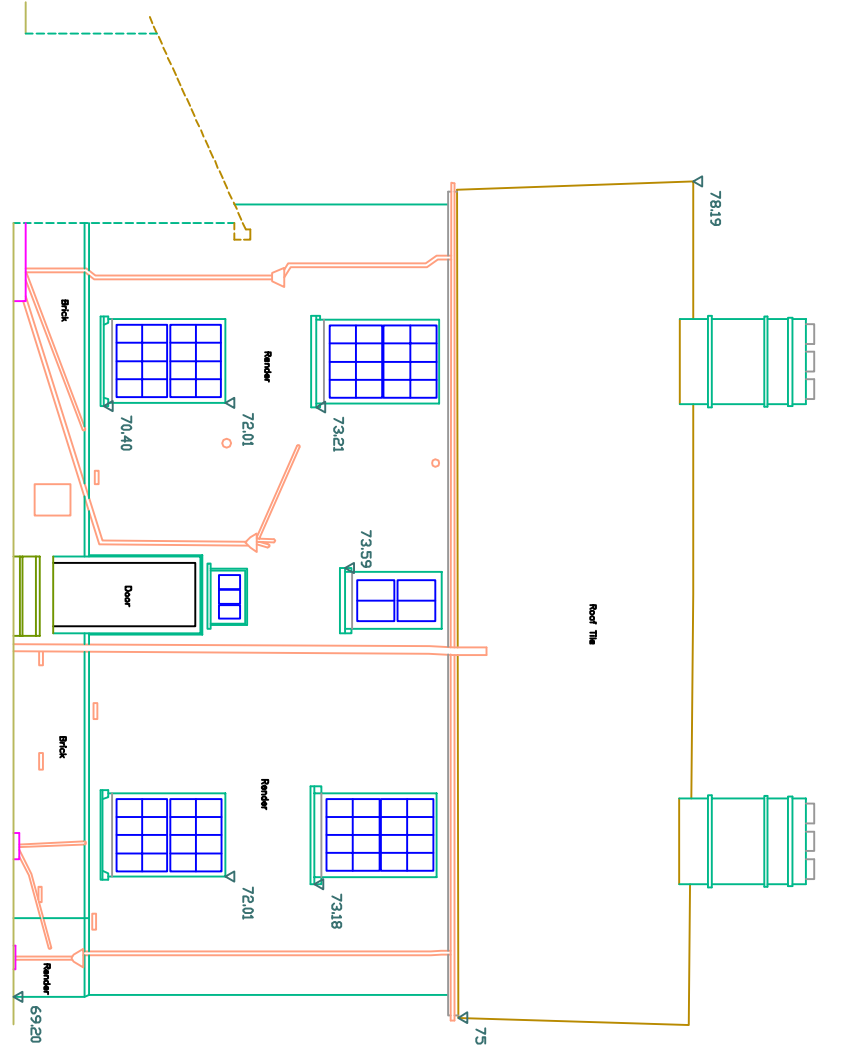

Datum 65.000m