




Notes

All drawings to be signed off by building control before the commencement of any works. If works commence on a Building Notice, the Builder/property owner commences works at their own risk and ELA Design (or its Officer's) cannot accept and liability whatsoever for these works carried out.

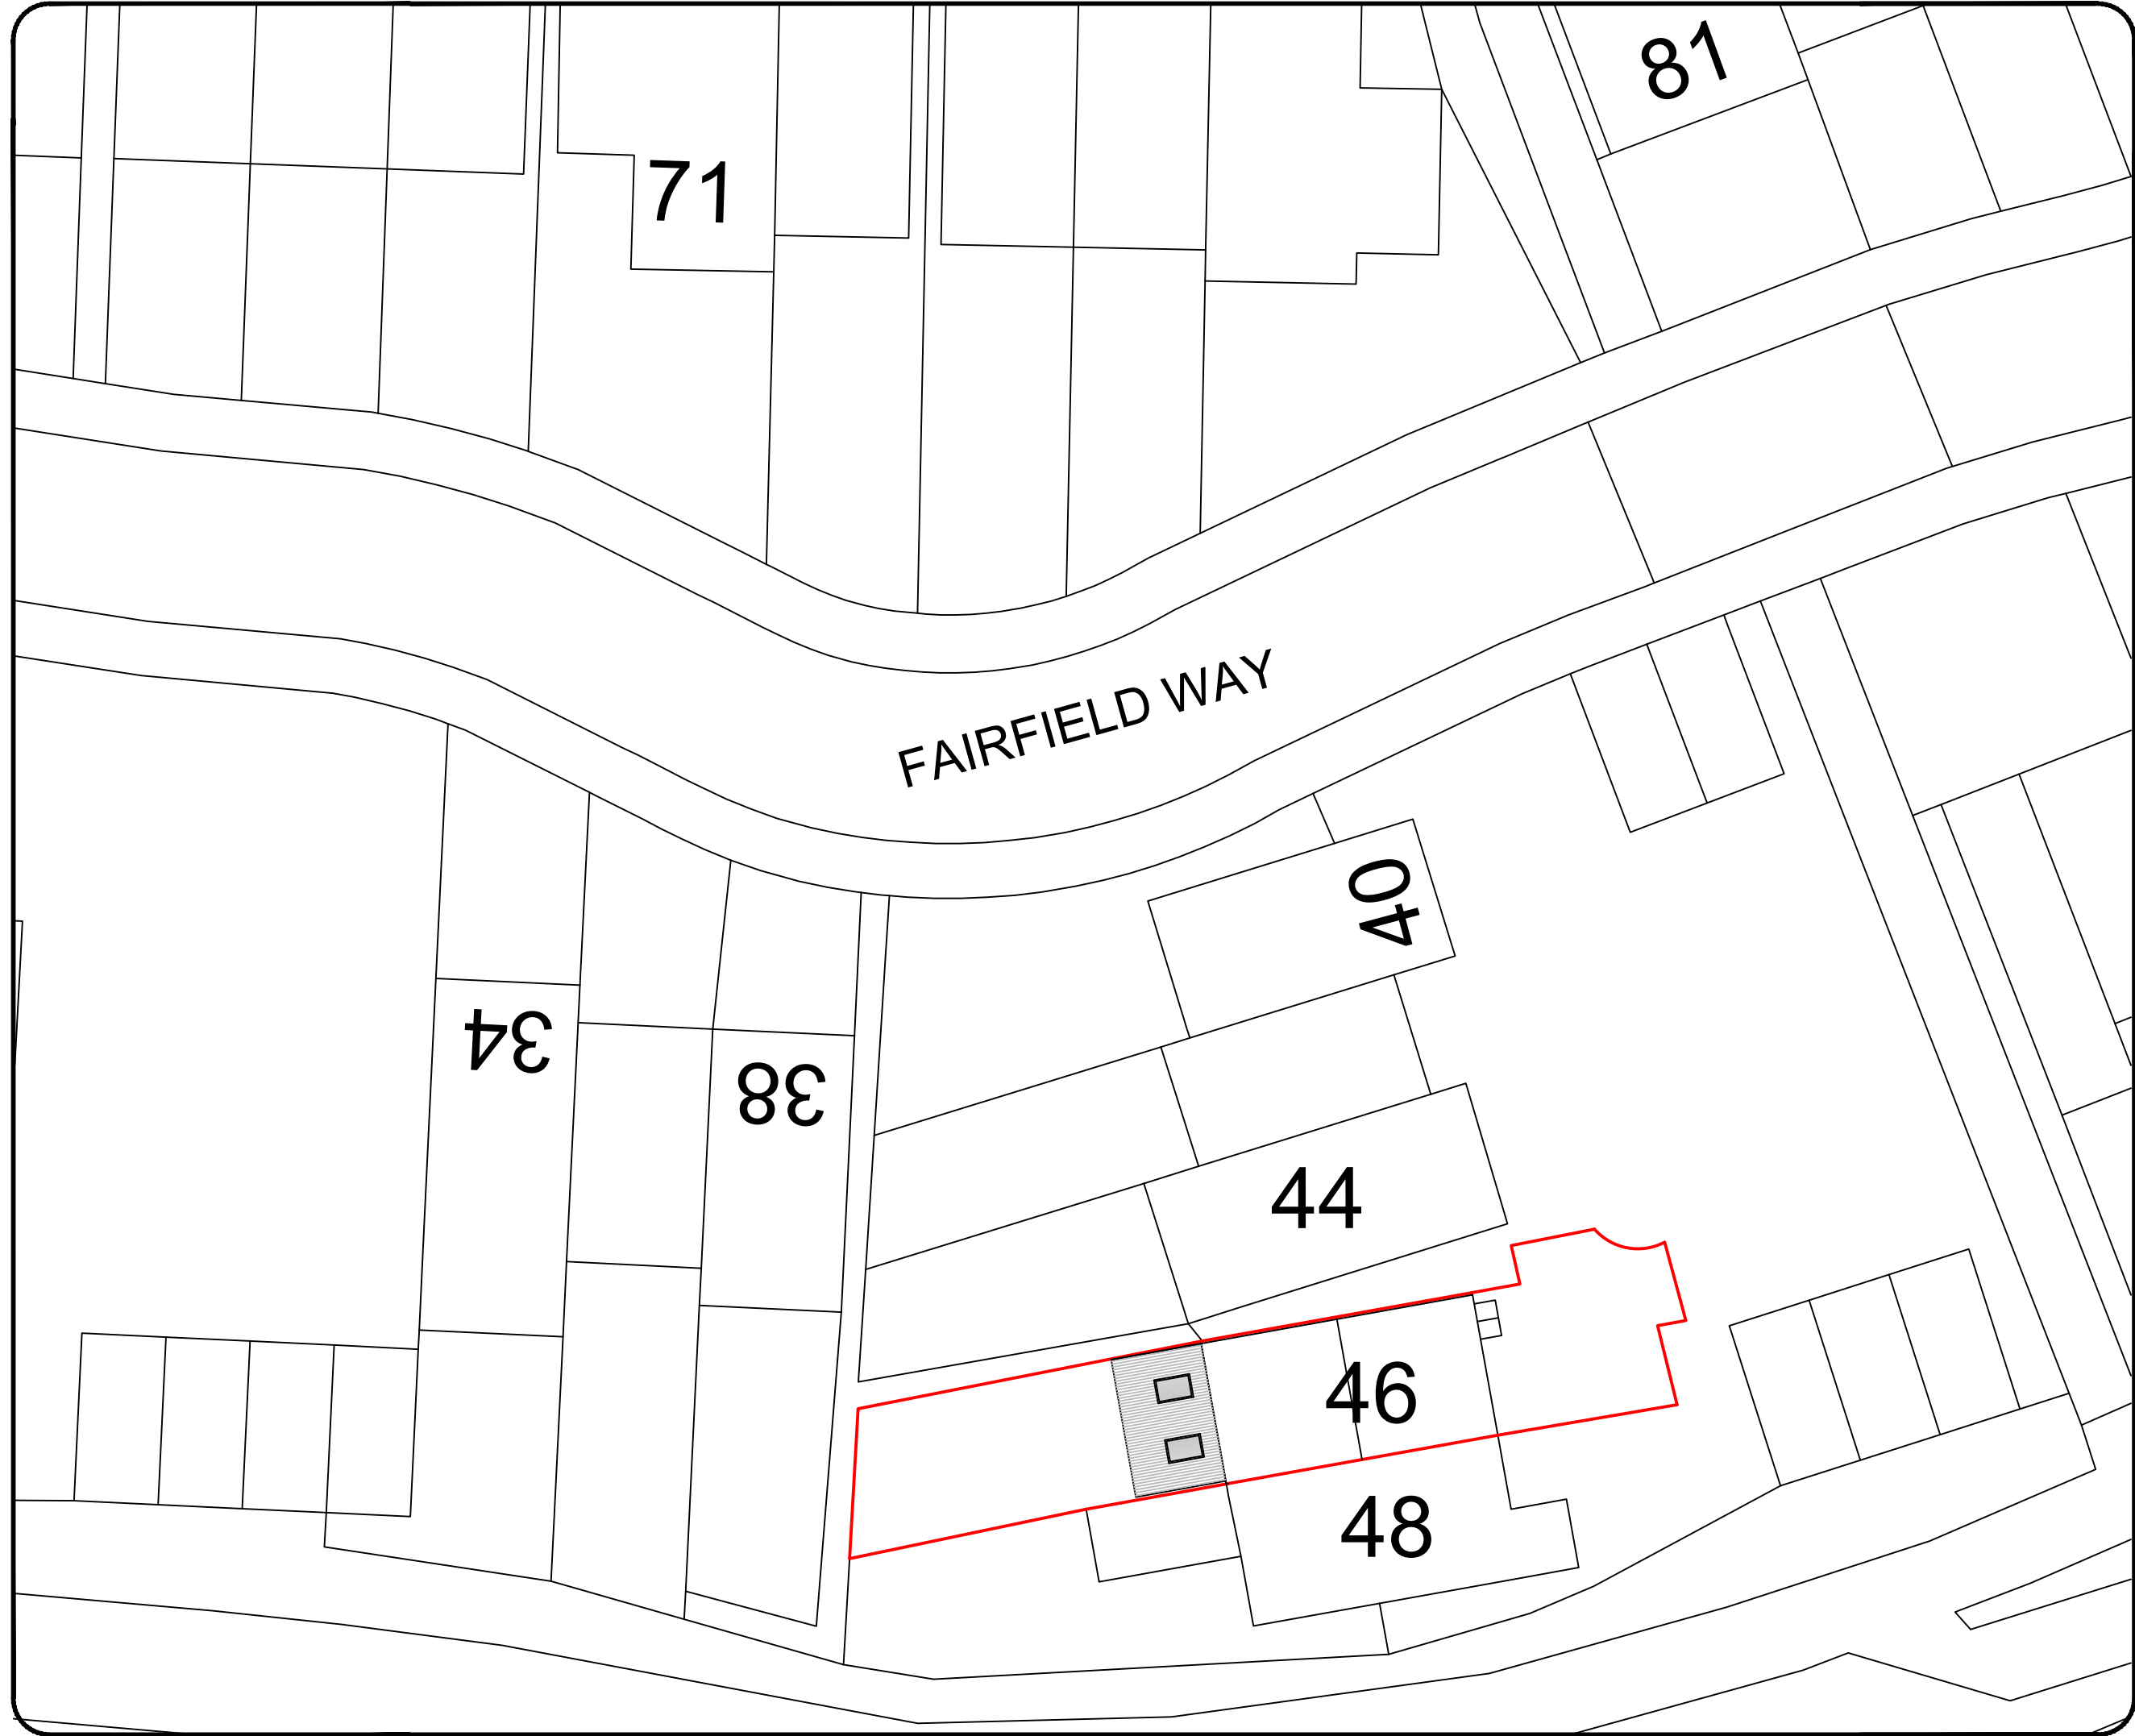

O/S licence number
100060020

Rev	Date	Details	By
A	22/10/25	Revision A	CE

Project: Rear Extension

Drawing: Block Plan

Address: 46 Fairfield Way,
Stevenage, SG1 6BF

Drawing N°: ELA/14 Rev: A

A3 Scale: 1:200 Drawn By: CE Job No: 3408 Date: 22/10/25



ELA Design
Beechcroft
Riverside Avenue
Broxbourne
Herts
EN10 6RA
Tel:- 07979510821