


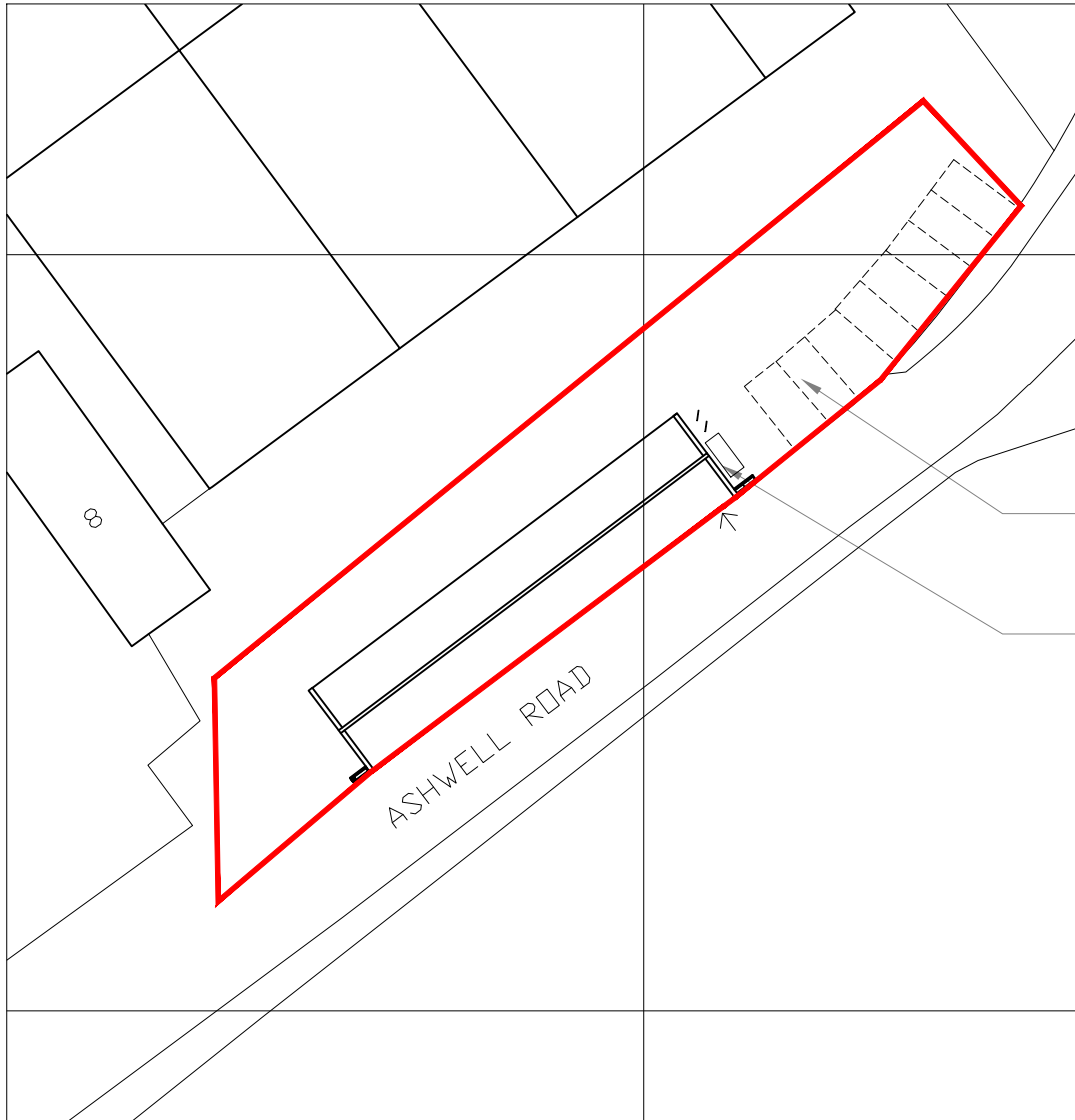

0m 5m 10m 15m 20m 25m
Scale 1:500

Amy Moss

**Architectural Designer
& Planning Agent**

amy@mosspropertydevelopment.co.uk

Client: **Mrs L Goodall**

Project:
**Refurbishment of
'Cart Barn', Hall Barns,
Ashwell Road, Newnham**

Drawing:
**Proposed Block
Plan**

Dwg no. Date: **June**
LG 02 2026

Drawn: **AM**

Scale: **1:500 @ A4**

Revisions:

The content of this drawing is the property of Amy Moss and may not be copied in whole or part without formal consent.