




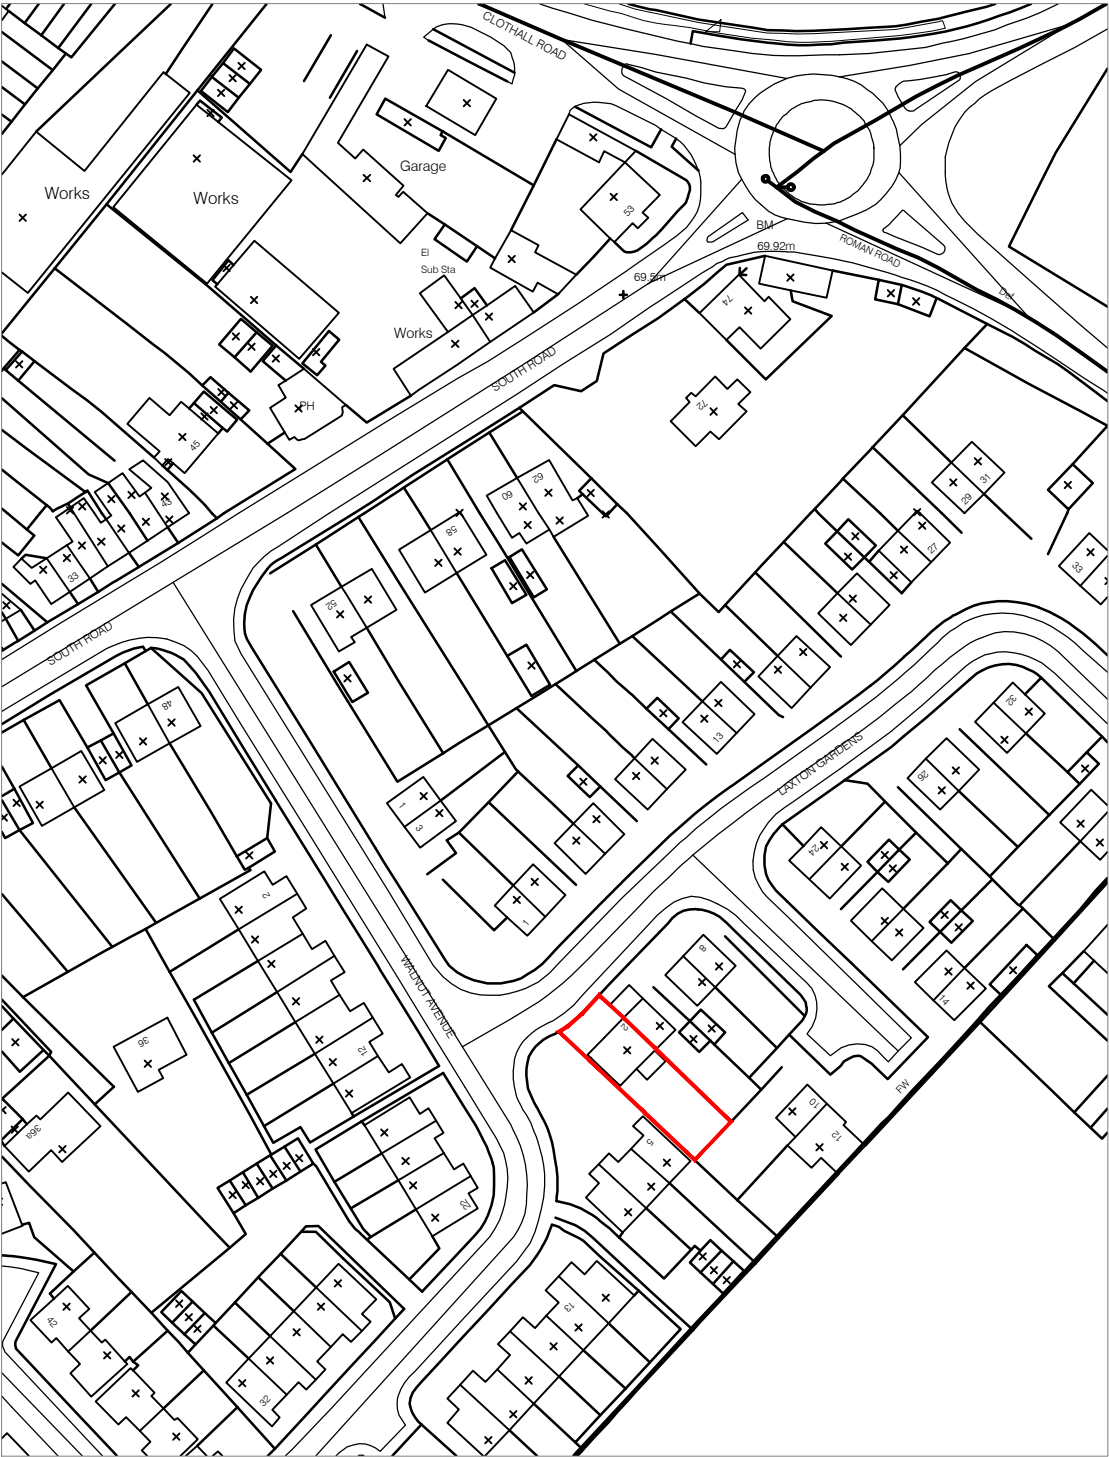

Site Location Plan
scale 1:1250

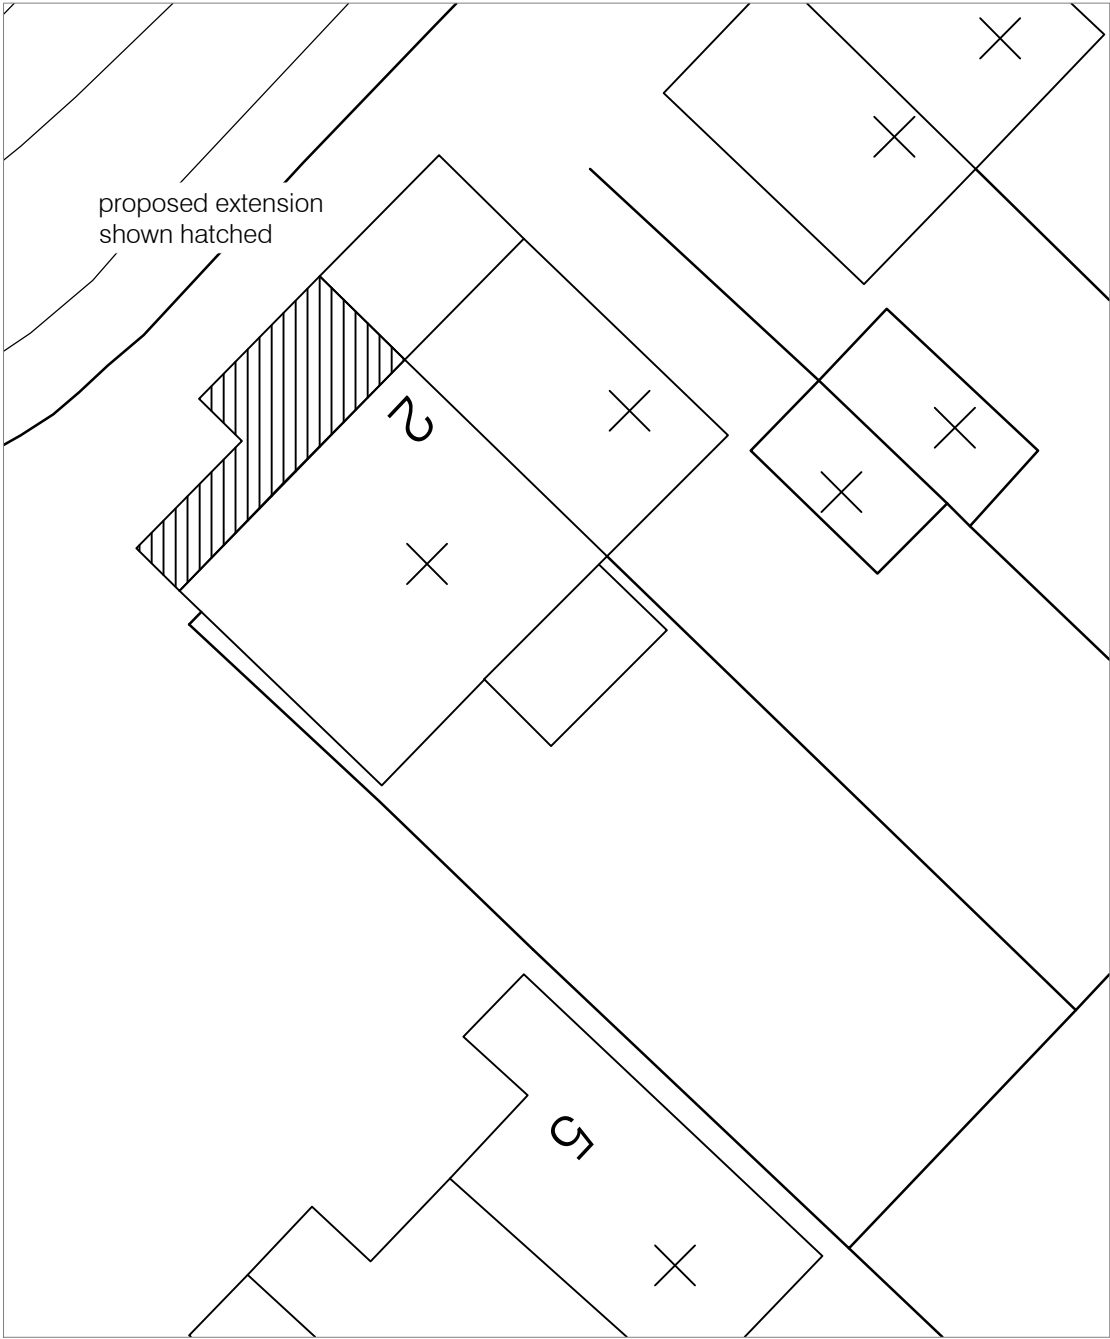

Block Plan
scale 1:200

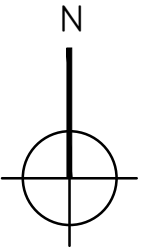

Scale @ 1:100



Notes:

This drawing is a print and must not be scaled from without reference being made to the accompanying scale bar. All dimensions of existing buildings to be verified on site.

This drawing is to be read in conjunction with all other drawings, relevant specifications and preliminary / general conditions associated with the project.

All materials and workmanship to comply with Approved Document 7 to support Regulation 7 2013 edition of the Building Regulations 2010.

The Contractor is to check all drawings for dimensional and co-ordination accuracy. Any discrepancy between the details shown and those by others are to be reported to the Client / Contract Administrator.

This drawing remains the copyright of ajf project design.



REV	DATE	NOTE	BY
-----	------	------	----

PRELIMINARY

ajf | project design
chartered architectural technologists - building surveyors

Baldock
Hertfordshire

tel: 07970 273238
email: info@ajfprojectdesign.co.uk
web: www.ajfprojectdesign.co.uk

CLIENT

Mrs H Marshallsay

PROJECT

Extension & alteration
2 Laxton Gardens
Baldock
Herts SG7 6DA

DRAWING TITLE

Site location & block plans

SCALE	As shown @ A3	DRAWING NUMBER	REVISION
DATE	Aug 2024	101	
DRAWN	AJF		
JOB NUMBER	0304		CHECKED BY