


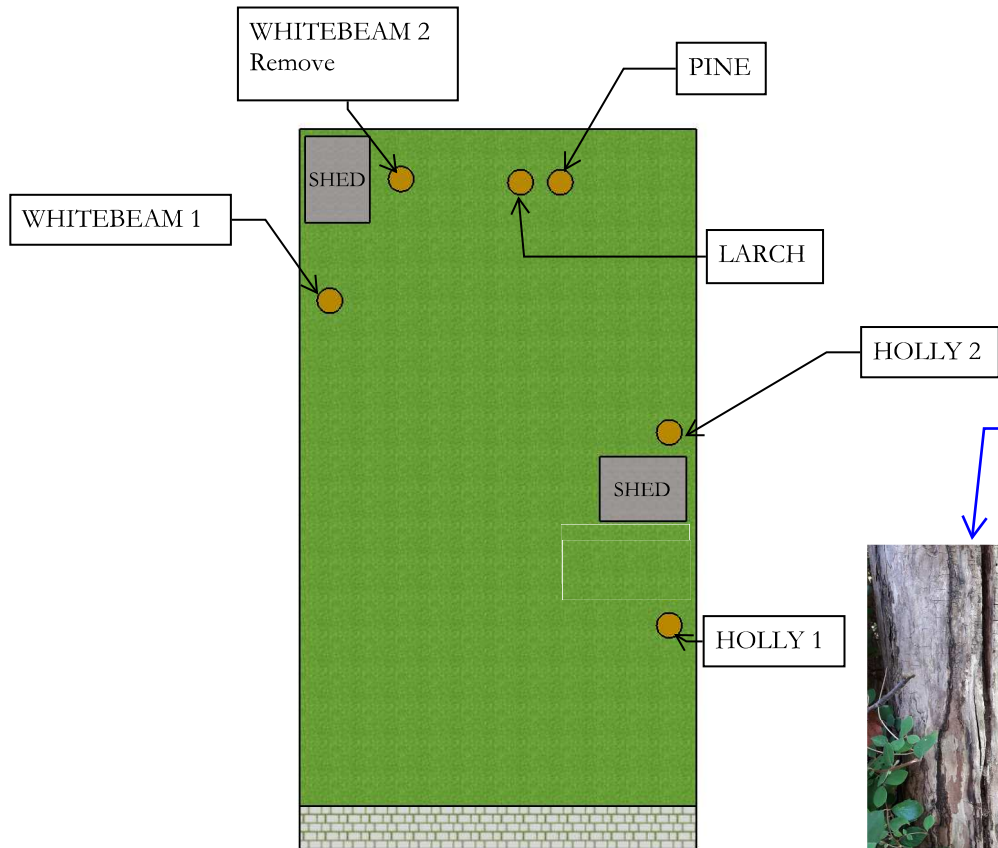

REASONS FOR REMOVAL

Tree is dying.

Arborist advised that tree would not survive if bark continued to fall off.

Bark has fallen off of almost the entire circumference and trunk split.

TRUNK CONDITION



WHITEBEAM 2



REAR GARDEN PLAN
PROPOSED TREE WORKS

PROJECT: 11 THE CHILTERN'S TREE WORKS	DRAWING TITLE: REAR GARDEN PLAN PROPOSED TREE WORKS	SCALE: N.T.S	REVISION: P1	DATE: 18/08/2024	DRAWN BY: T BRIERCLIFFE
---	---	-----------------	-----------------	---------------------	----------------------------