



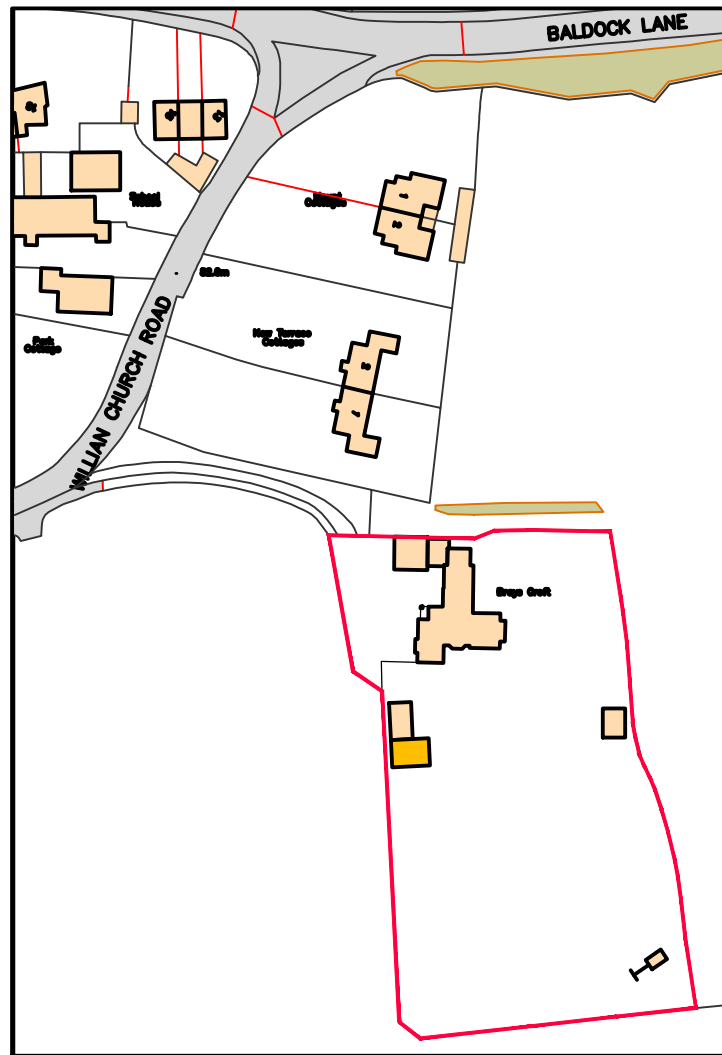

LOCATION PLAN SCALE 1:1250 @ A3



TYPICAL ELEVATION OF OUTBUILDING

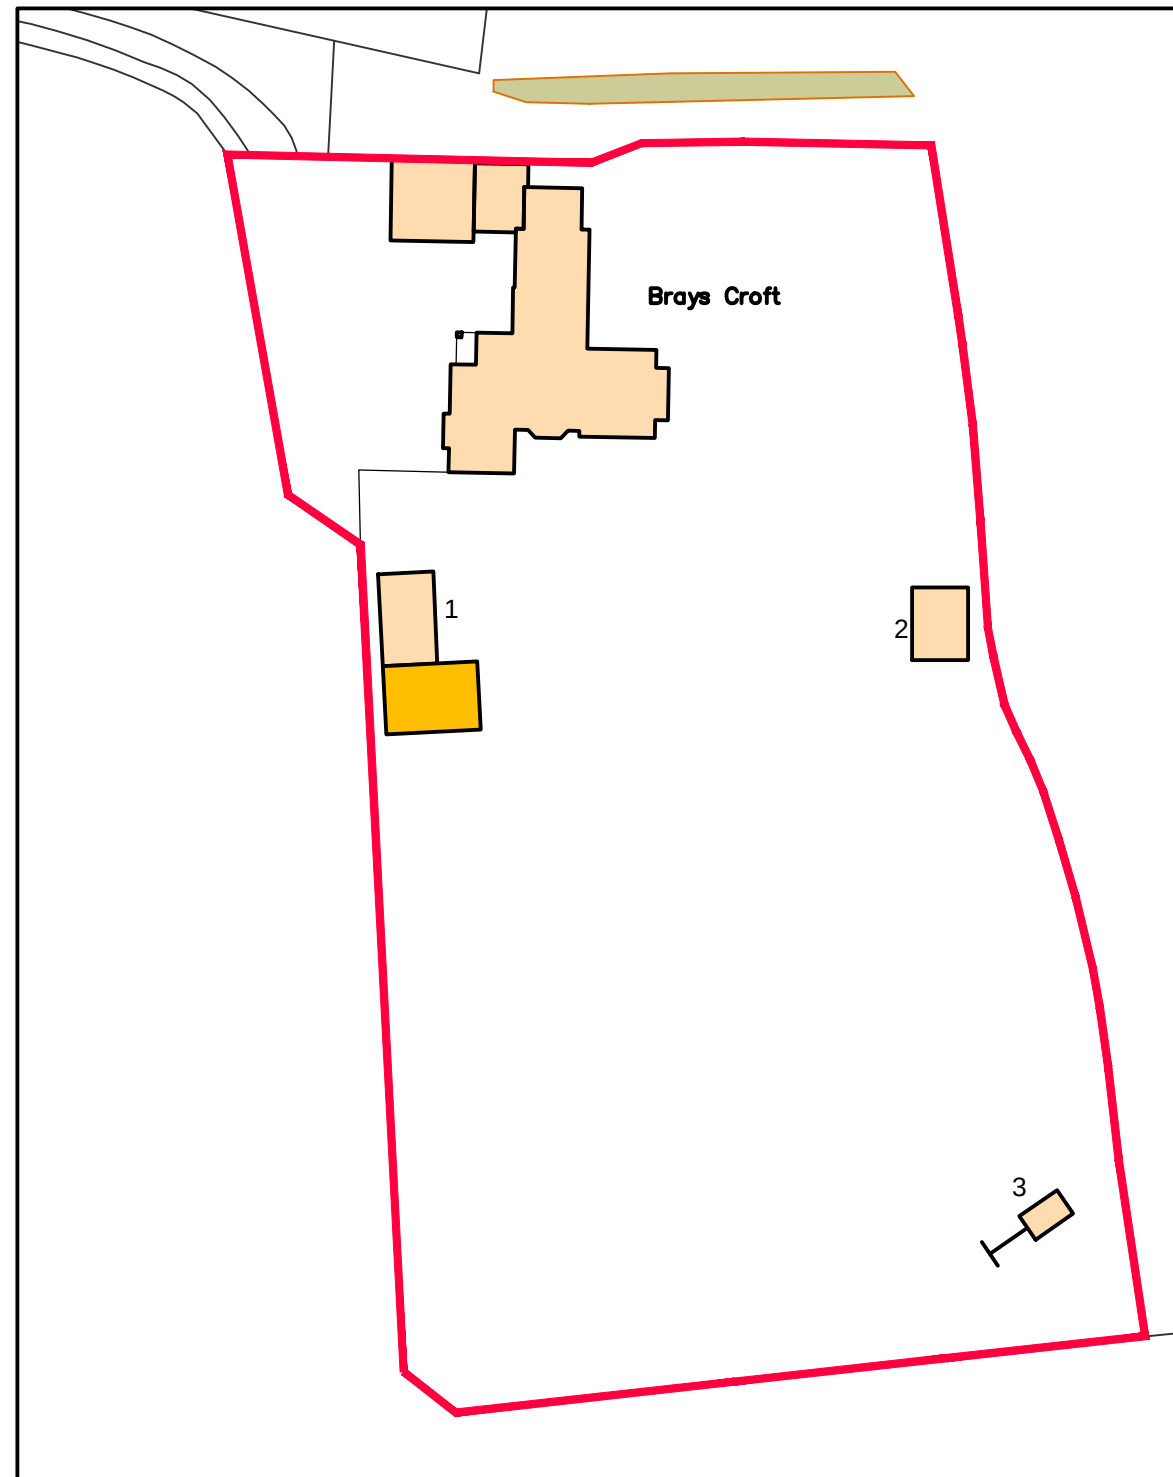

BLOCK PLAN SCALE 1:500 @ A3

TOTAL SITE AREA	3711m sq	OUTBUILDINGS
GARDEN AREA	3523m sq	1 3.66m x 6.10m EAVES 2.4m RIDGE 3.45m
EXISTING OUTBUILDINGS	44m sq	1.05m FROM BOUNDARY
PERCENTAGE OF OUTBUILDINGS TO GARDEN	1.2%	2 3.70m x 4.80m EAVES 2.0m RIDGE 2.5m
EXISTING AND PROPOSED OUTBUILDINGS	72m sq	1.00m FROM BOUNDARY
PERCENTAGE OF OUTBUILDINGS TO GARDEN	2.0%	3 1.50m x 2.50m 2.8m HIGH
		3.50m FROM BOUNDARY
		(NOT INCLUDING SWING SECTION)