


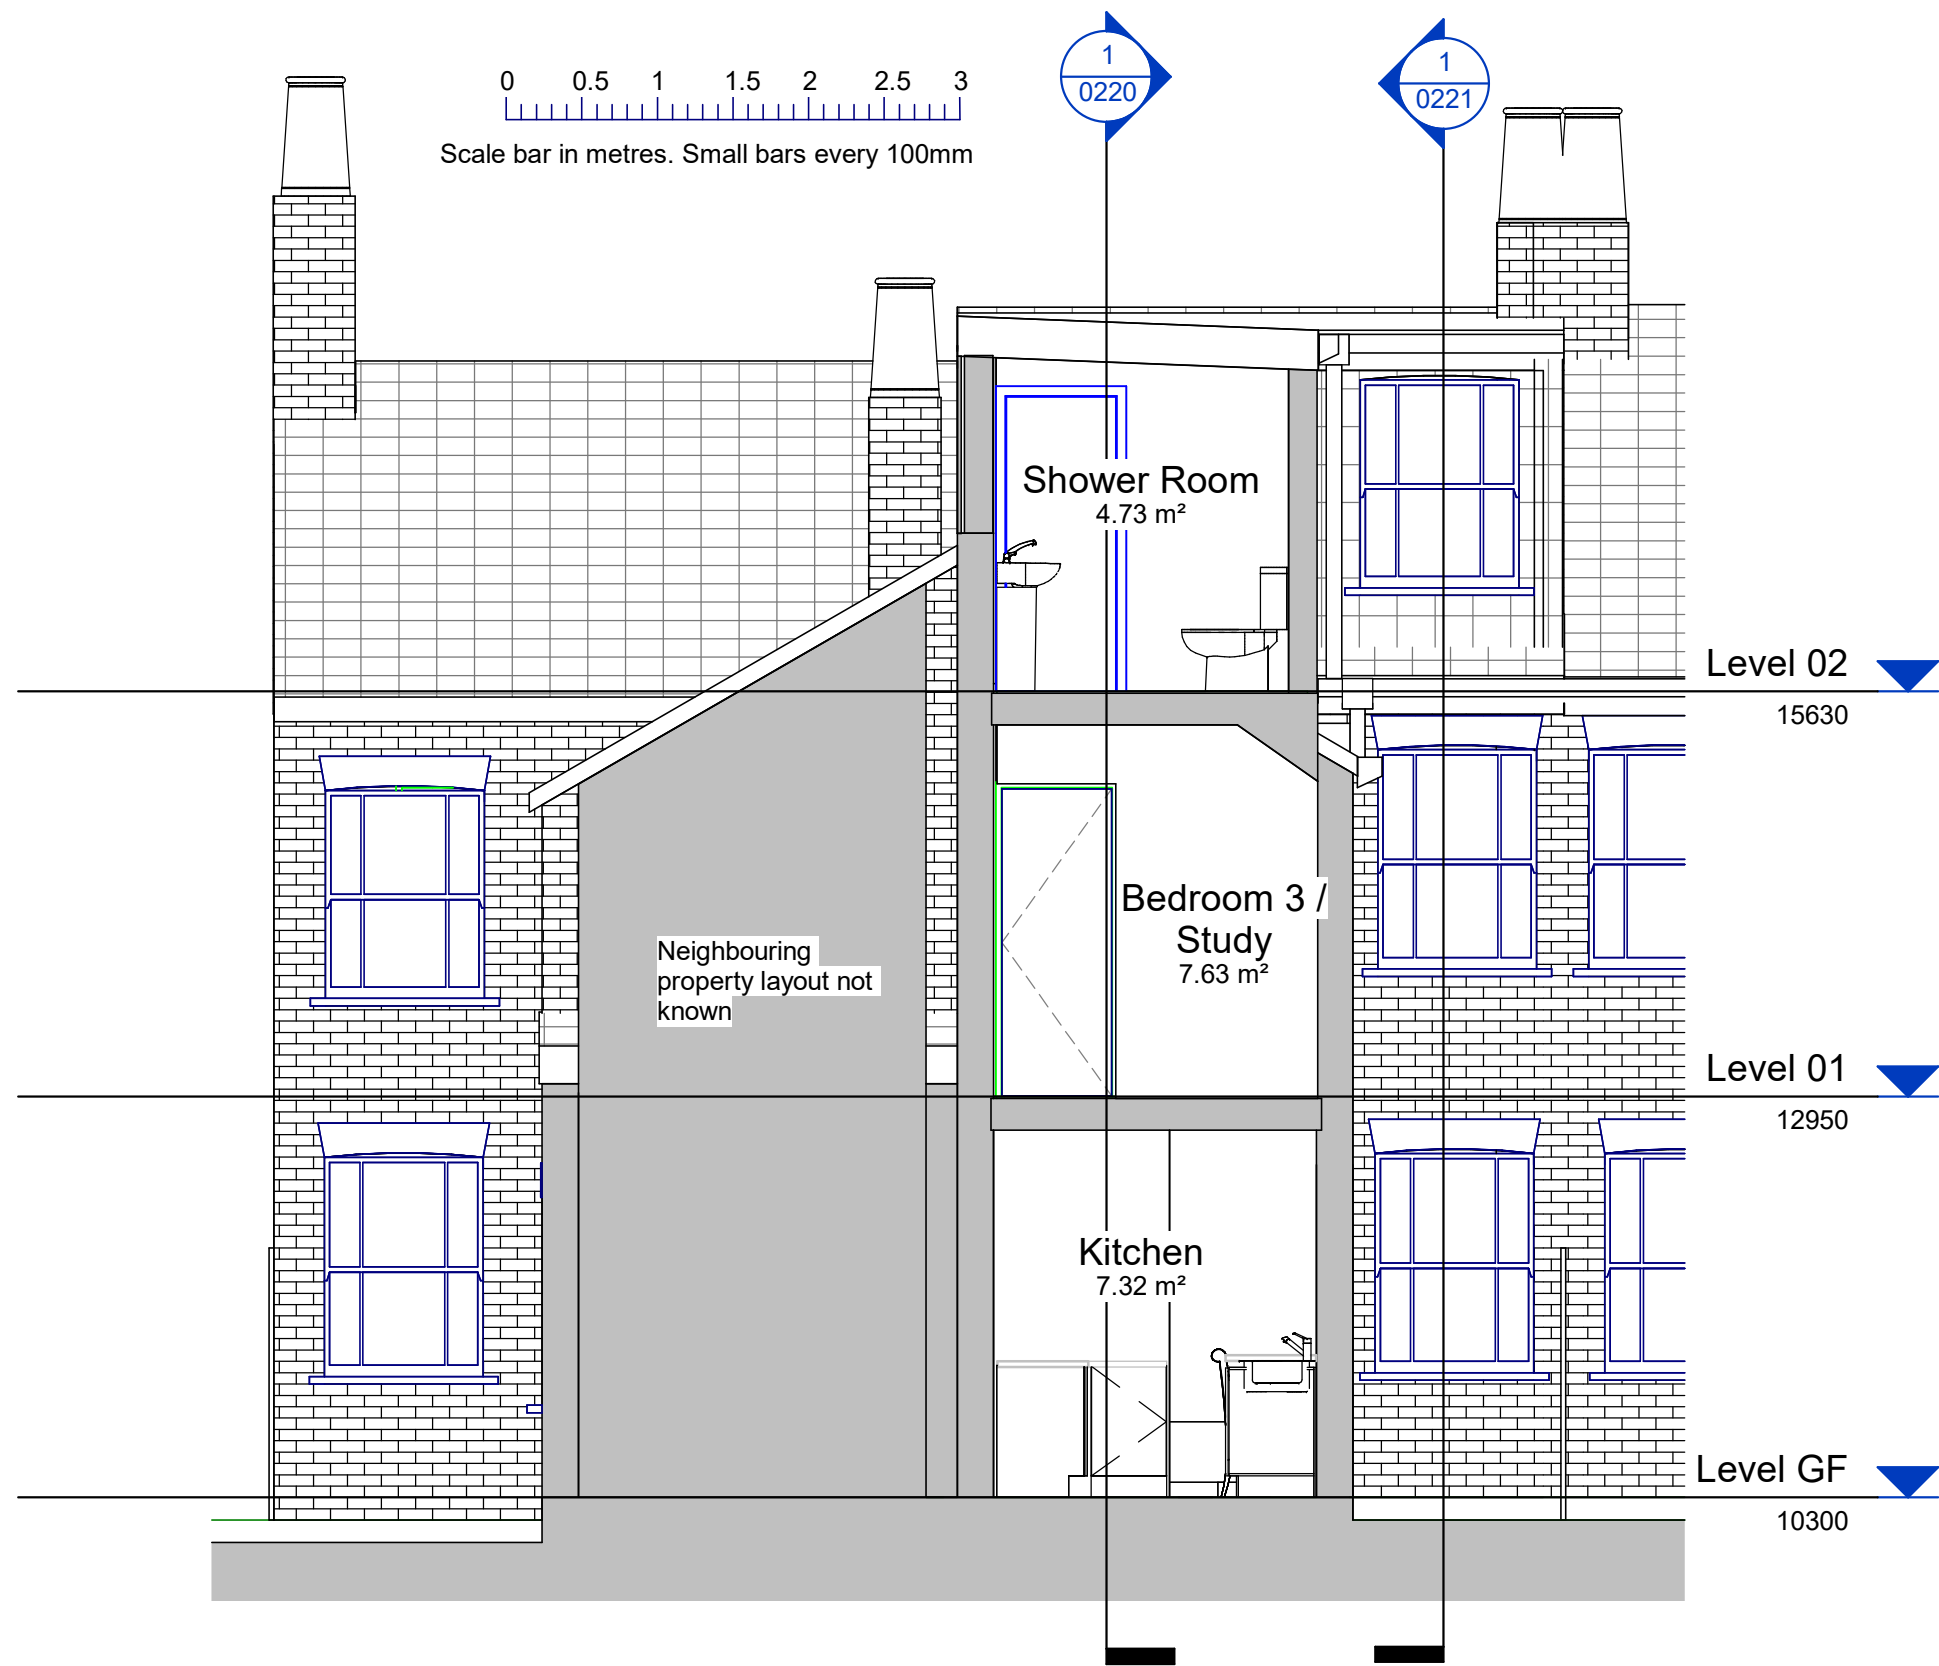

1 Proposed Section 3
1 : 50

Ingleton Wood LLP shall have no liability to the Employer arising out of any unauthorised modification or amendment to, or any transmission, copy or use of the material, or any proprietary work contained therein, by the Employer, Other Project Team Member, or any other third party. All dimensions are to be checked and verified on-site by the Main Contractor prior to commencement; any discrepancies are to be reported to the Contract Administrator. This drawing is to be read in conjunction with all other relevant drawings and specifications. Do Not Scale								Project: Loft Extension 83 Balmoral Road Hitchin SG5 1XQ			Title: Proposed Section 3		
								Client: George Dance			Drawing Number: 0222		
								Status: Purpose of Issue: Revision: P1					
© Ingleton Wood LLP				Project No: 0036		Scale @ A3: 1 : 50		Date		Chk		Apr	
				P1 New Planning Application		26.04.25		JR		JR			
				Rev Comment		Date		Chk		Apr			