


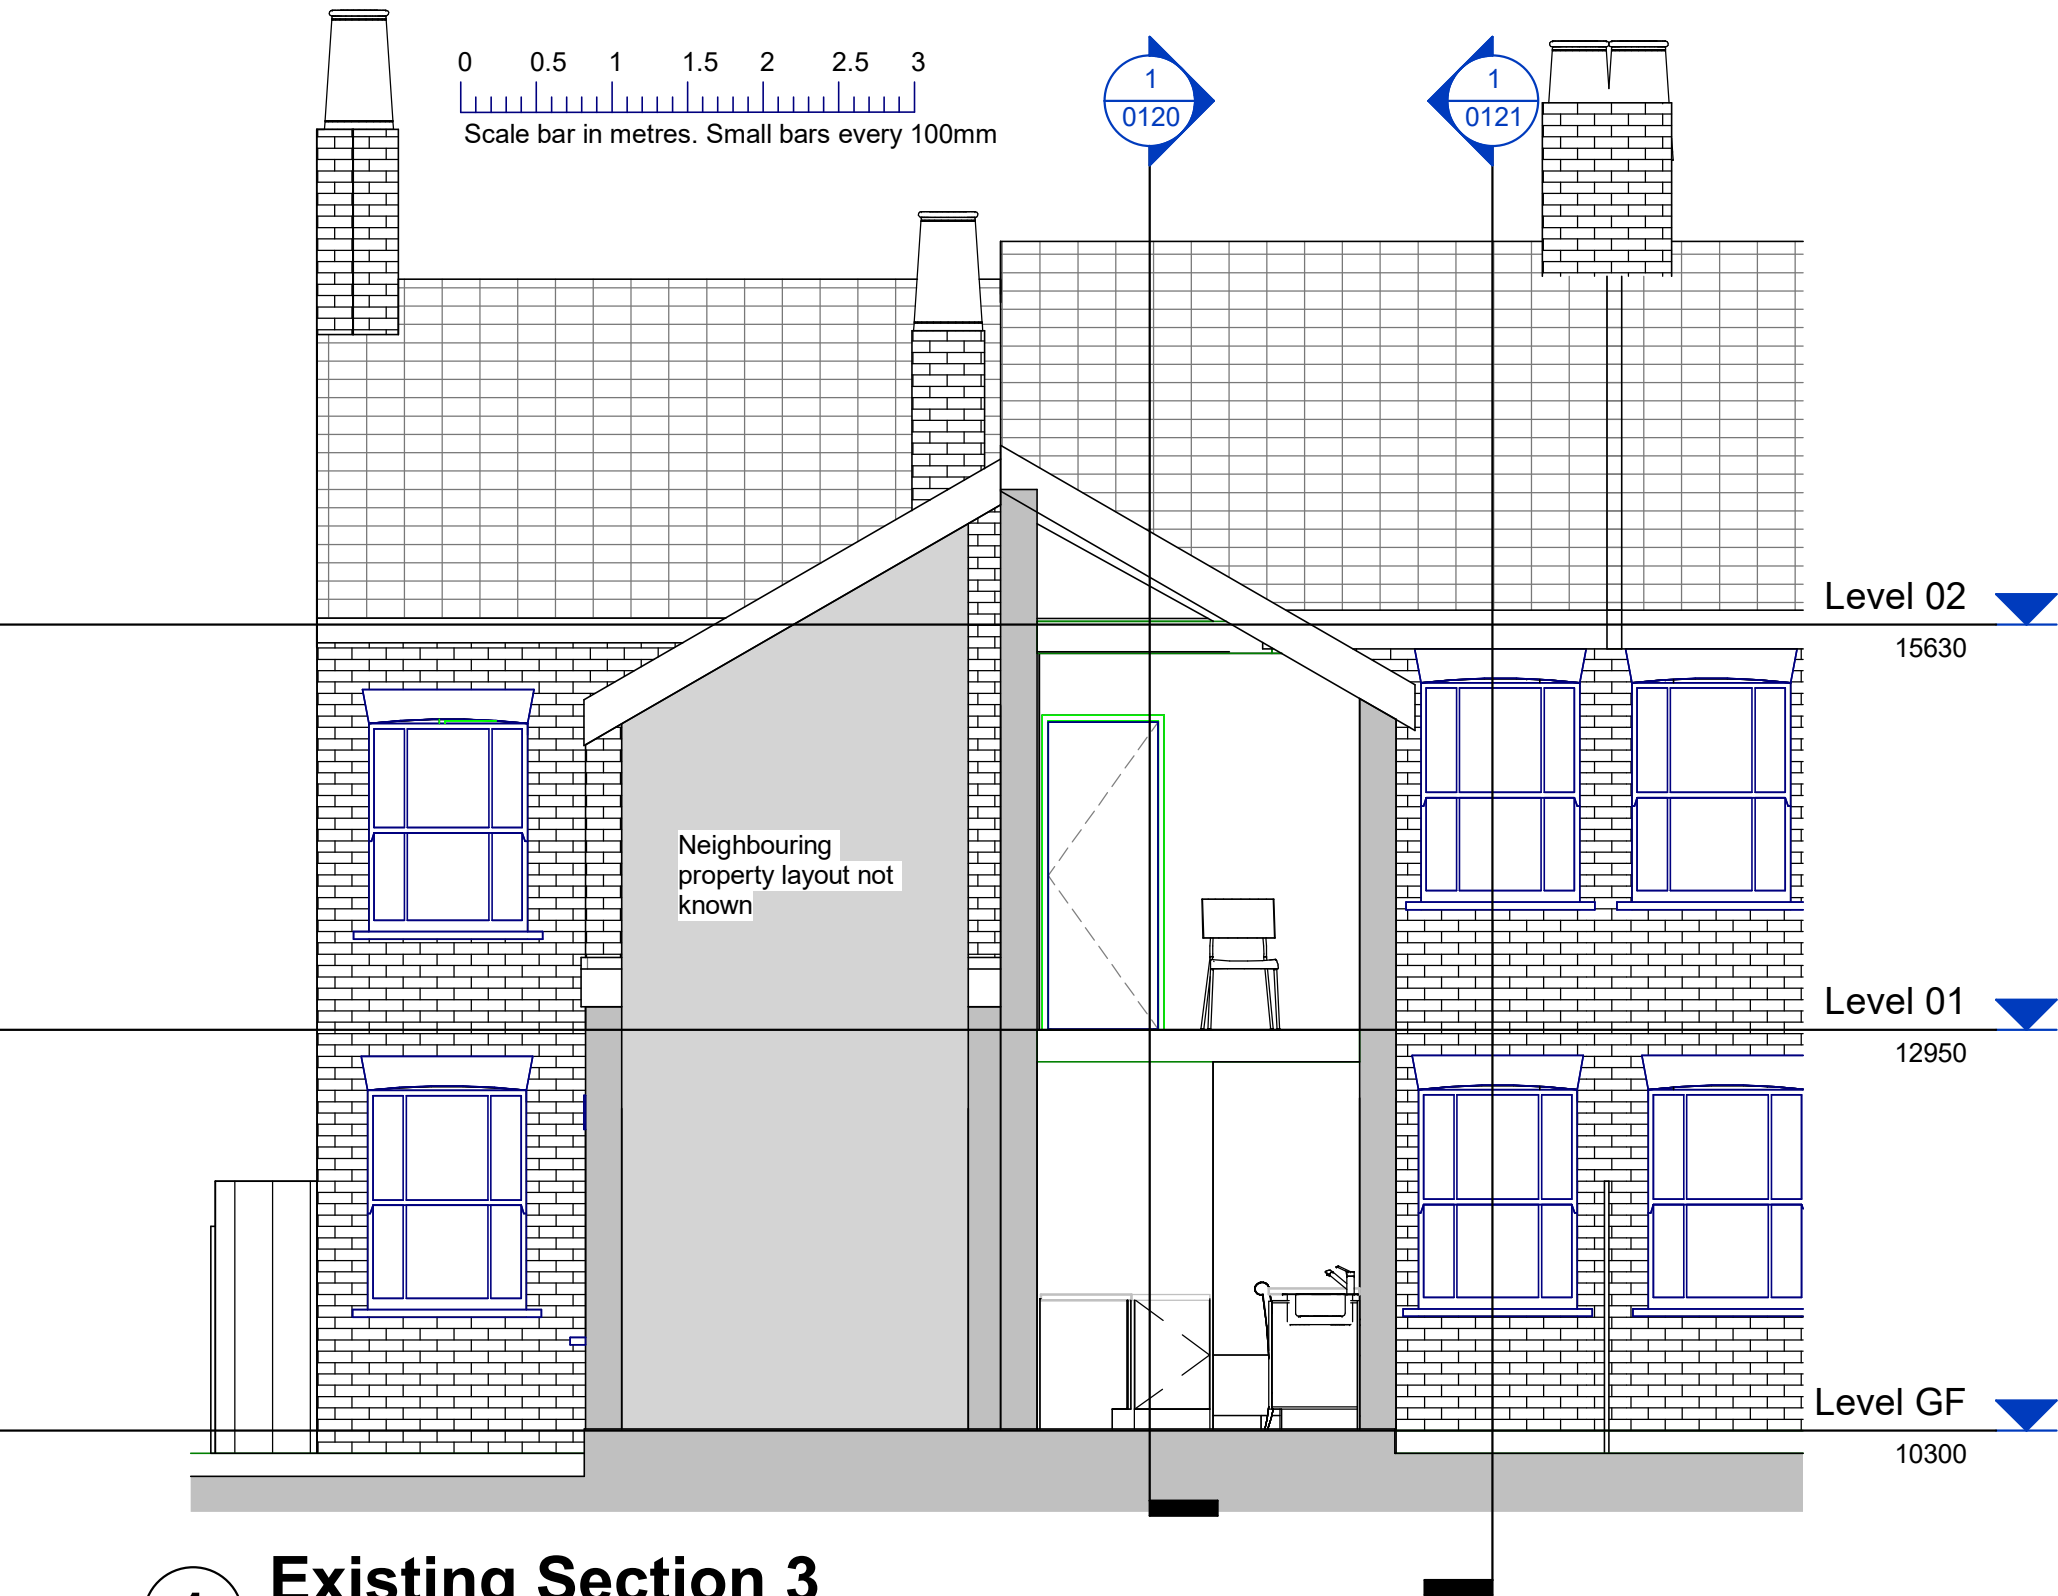

1 Existing Section 3
1 : 50

Ingleton Wood LLP shall have no liability to the Employer arising out of any unauthorised modification or amendment to, or any transmission, copy or use of the material, or any proprietary work contained therein, by the Employer, Other Project Team Member, or any other third party. All dimensions are to be checked and verified on-site by the Main Contractor prior to commencement; any discrepancies are to be reported to the Contract Administrator. This drawing is to be read in conjunction with all other relevant drawings and specifications. Do Not Scale © Ingleton Wood LLP							Project: Loft Extension 83 Balmoral Road Hitchin SG5 1XQ	Title: Existing Section 3			
									Drawing Number: 0122		
									Status:	Purpose of Issue:	Revision: P1
	P1	New Planning Application			26.04.25	JR	JR	Client: George Dance			
	Rev	Comment			Date	Chk	Apr				
	Project No: 0043		Scale @ A3: 1 : 50		Drawn By: Author						