




INDICATIVE PRECEDENT EXAMPLE

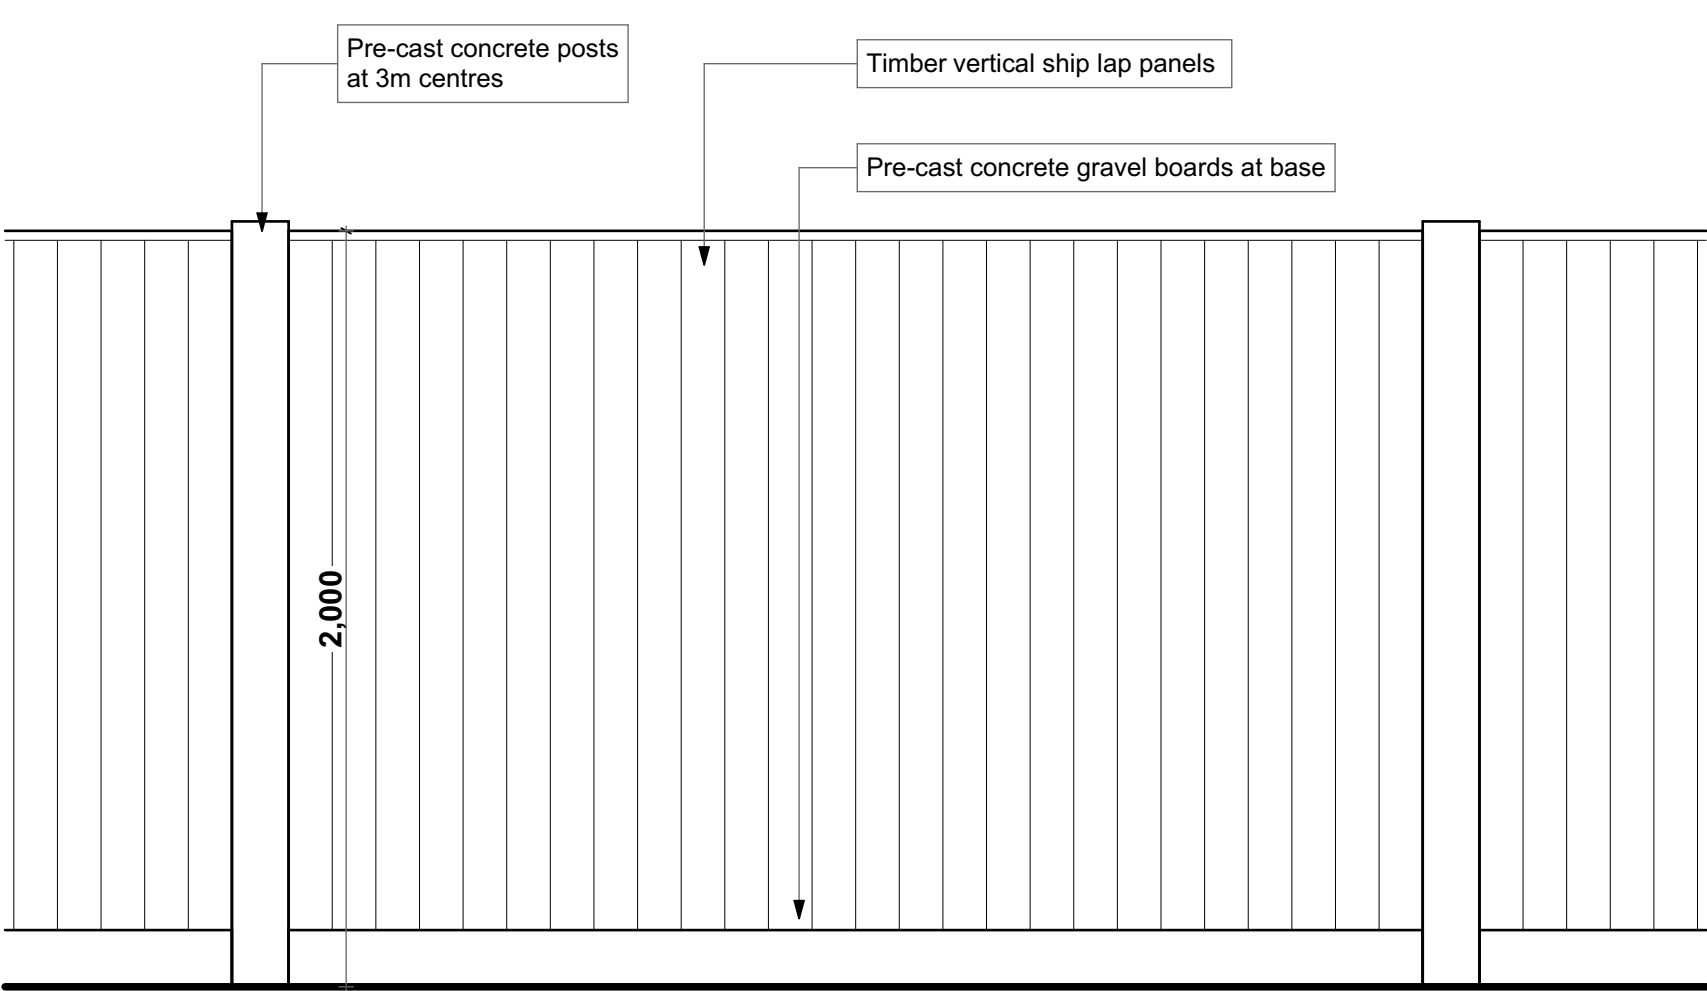

DETAIL ELEVATION EXTRACT

LSI Ref | 24159_LSI_AAA_ZZ_M3_A_0001_Andersons House_Main
24159 | Model_AC27


The copyright of the design remains with LSI Architects (Design) Ltd and may not be reproduced without their prior written consent

All dimensions are to be checked on site and the Contract Administrator notified of any discrepancies.

Drawing to be read in conjunction with the project specification

Do not scale from this drawing for Constructional purposes

KEY PLAN

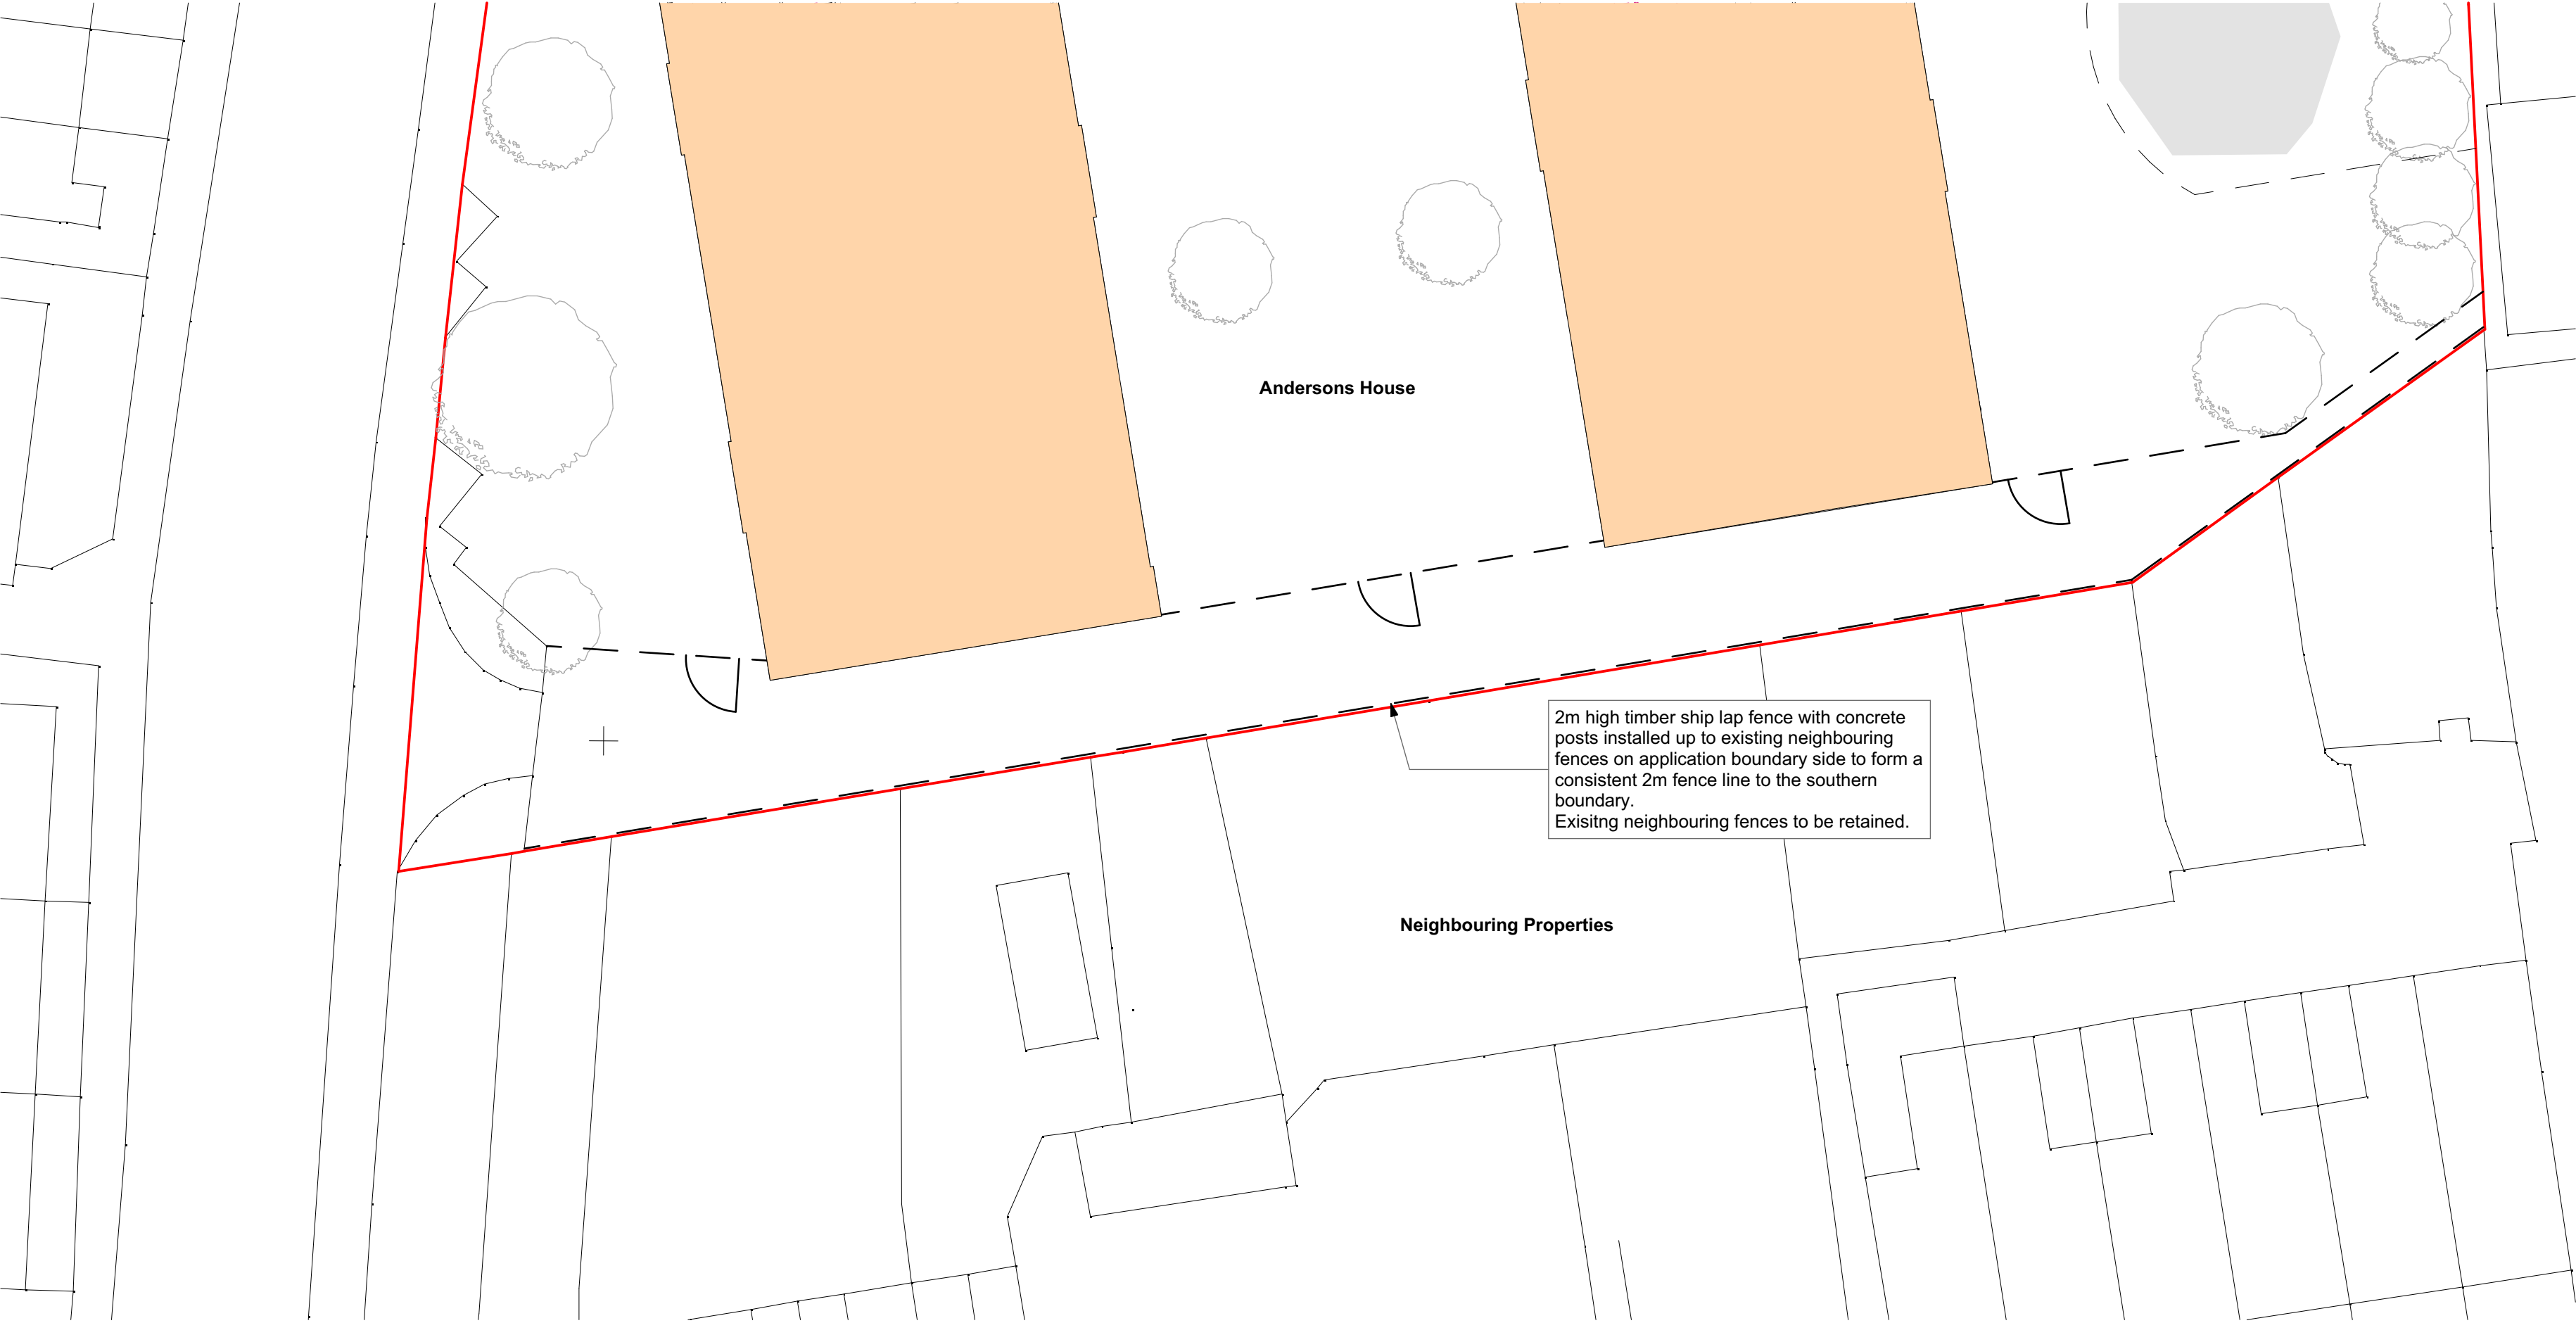

PLAN EXTRACT

S2_P02_12/02/2025_JM | Scale bar added.

S2_P01_15/01/2025_JM

Stat.	Rev.	Date	Init.	Revision Notes
-------	------	------	-------	----------------

0m1234567

Scale 1:100

NORWICH
The Old Drill Hall
23a Cattle Market Street
Norwich NR1 3DY
+44(0)1603 660711

LONDON
Floor 2
50-54 Clerkenwell Road
London EC1M 5PS
+44(0)20 7278 1739
www.lsiarchitects.co.uk

Client
One YMCA

Project
Andersons House

Title
Planning Conditions
Condition 13 - Proposed Fencing

Scale @ A2 1:200, 1:20	Date 15/01/2025	Drawn JM
---------------------------	--------------------	-------------

Purpose of issue Issued for Information		
Drawing Code 24159-LSI-AAA-ZZ-DR-A-1500	Status S2	Rev. P02