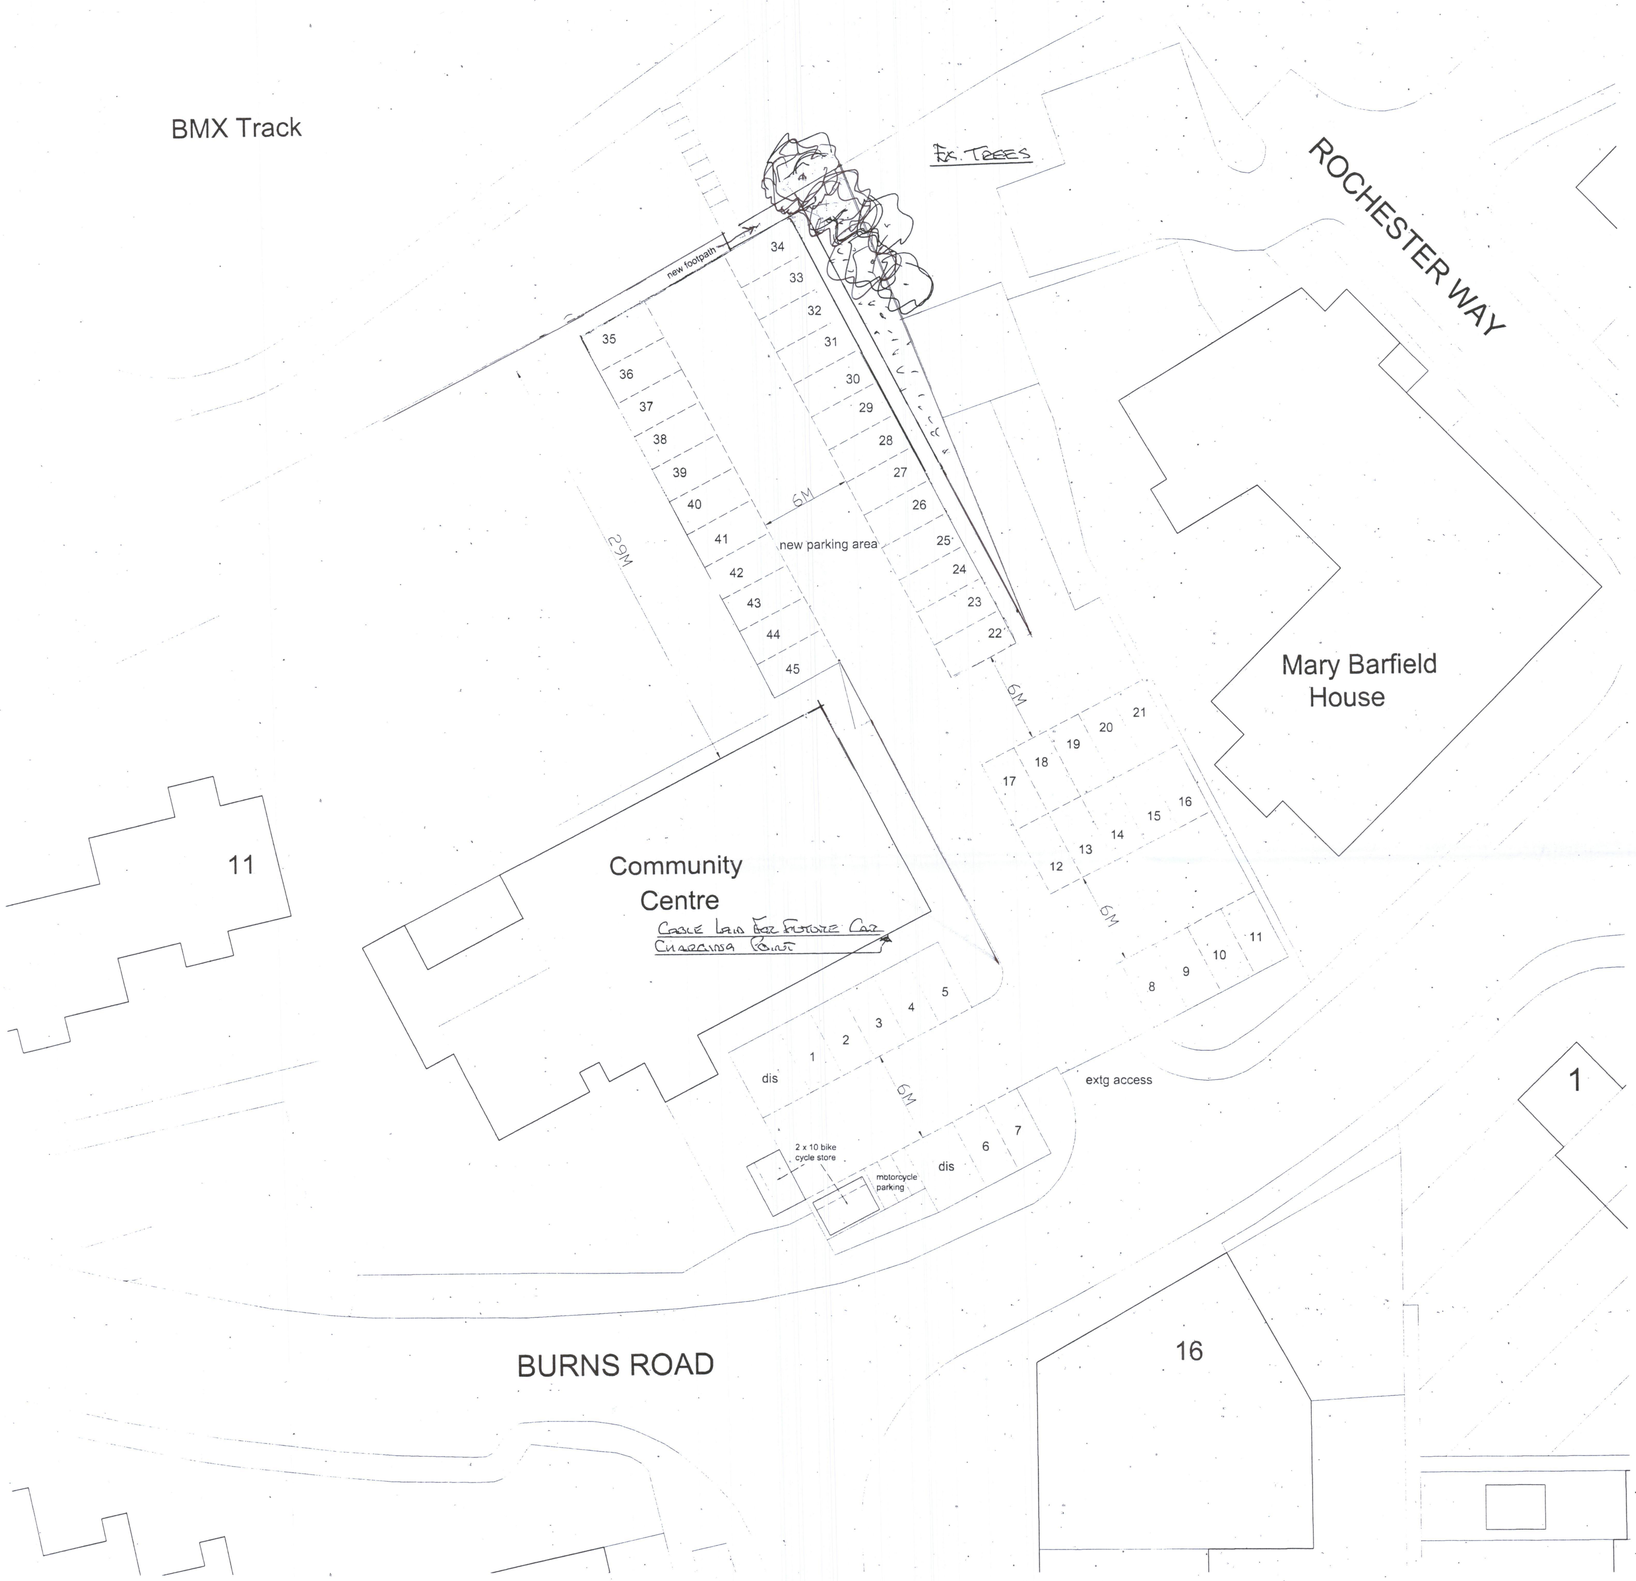


PROPOSED SITE PLAN 1:200

Parking bays 4800mm x 2400mm with kerb backing on rear line to grass/paths,
Disabled parking bays 4800mm x 3600mm with 1200mm access/safety zone,
6000mm turning space between line of bays,
3 No motorcycle parking bays 1100mm wide x 2500mm long,
2 No 10 bike covered cycle stores,
Concrete stop bars provided adjacent to footpaths,
Resurface existing paths and parking areas,
Repaint white parking bay division lines and hatch in yellow the No Parking Areas,
Remove and grade grass areas as required.
Gullies to soakaways at low points

N.H.D.C.
06 JUL 2018

No.	Date	Revision	Initial

Project

PROPOSED ADDITIONAL PARKING AREA AT COOMBES COMMUNITY CENTRE, BURNS ROAD, ROYSTON, HERTS SG8 5PT

Client

COOMBES COMMUNITY CENTRE

Drawing

PROPOSED SITE PLAN

Scale 1:200 @ A1 Drawn C.R

Checked Date April '18

Drawing No.

COO/18/02B

This drawing and design is copyright and must not be reproduced in part or in whole without prior written consent. Contractors must verify all dimensions on site before commencing work