





Notes:
The contractor must verify all dimensions on site before commencing any work on shop drawings. do not scale from this drawing
McBains Ltd copyright

BW Transmittal Disclaimer
McBains Ltd makes no express or implied warranties with respect to the character, function, or capabilities of the data (inclusive of 3rd party data incorporated within), or the suitability of the data for any particular purpose beyond those originally intended by McBains Ltd. Please refer to our standard terms and conditions for further details.

Application Boundary
Phase 1 Boundary
Grounded Overhead Cable and Easement

Refer to Landscaping plan prepared by Liz Lake Associates and Drainage Strategy plan prepared by Ingent for details

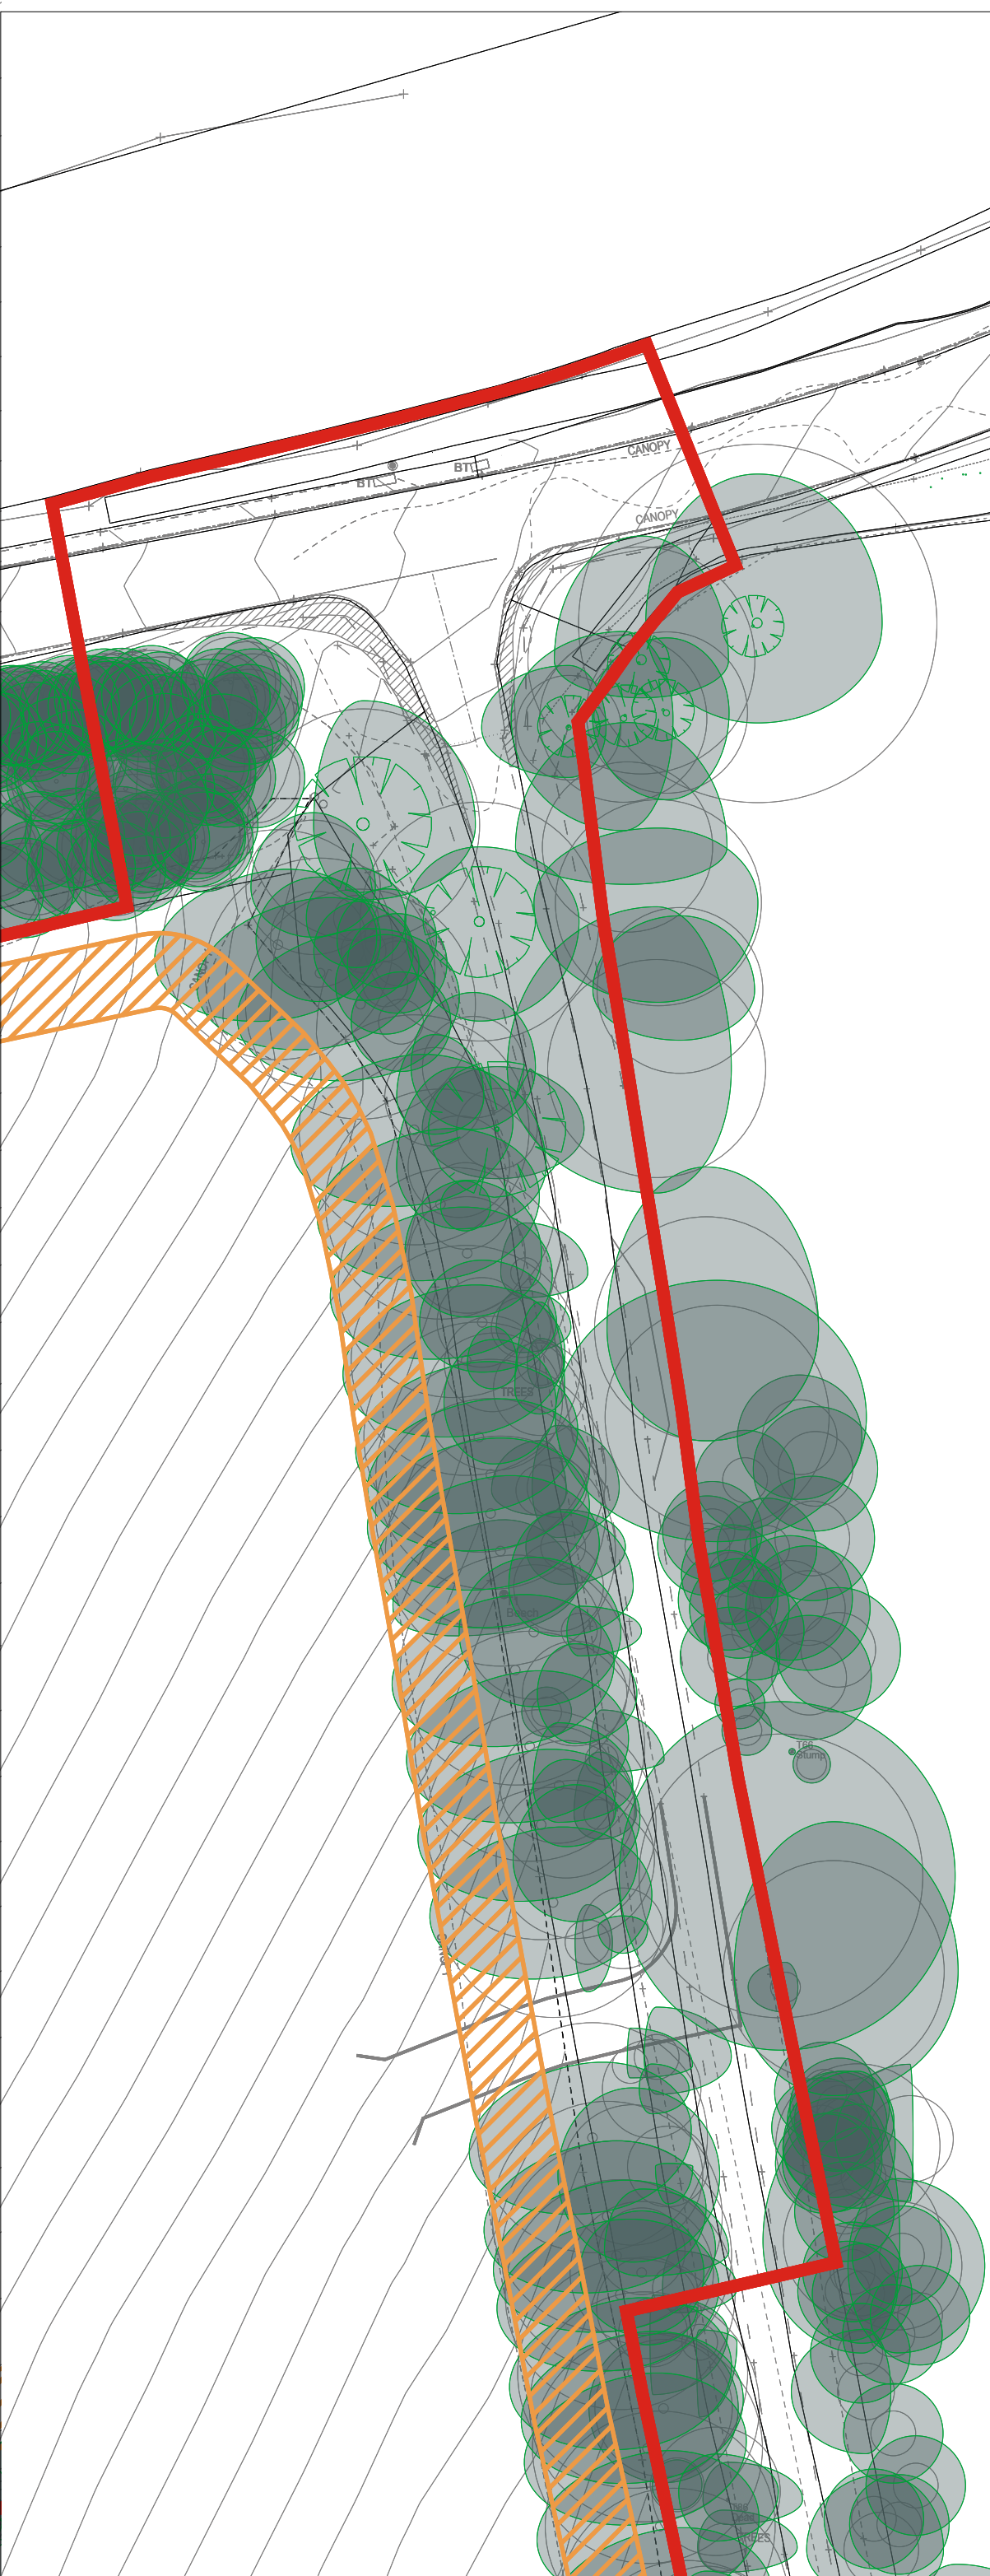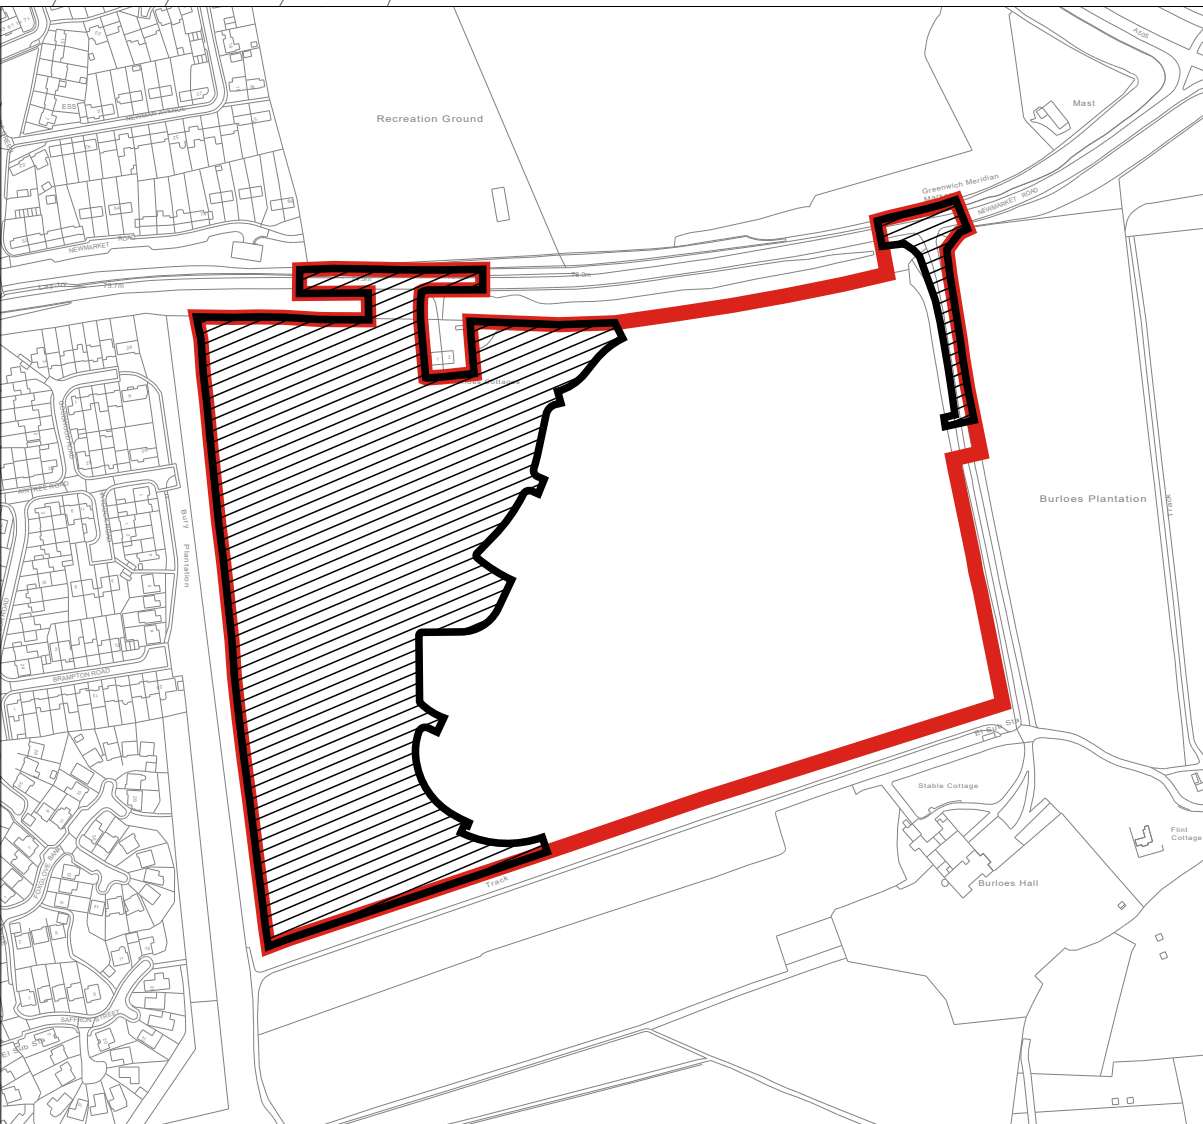

Rev	Description	Rev Date	Drawn By	Reviewed By
EC	ES	POR		
Drawn By	Reviewed By	Approved By		
62523	FEB 2024	1:500 @ A0		
McBains Number	Date created	Scale @ A0		

McBains
McBains Ltd
305 FL 26 Finsbury Square London EC2A 1DS
+44 (0)20 7786 7900
mcBains.co.uk

Client
Vistry Group

Project
PHASE 1
LAND AT NEWMARKET ROAD
ROYSTON

Drawing Title
SITE LAYOUT PLAN

ARCHITECTURE

Drawing / Document Reference	Status							
ROY01 - MCB - ZZ - ZZ - DR - A - 0230	D5 - P8							
Project Idem	Originator	Proj	SpR	Form	Discipline	Number	Suitability	Revision