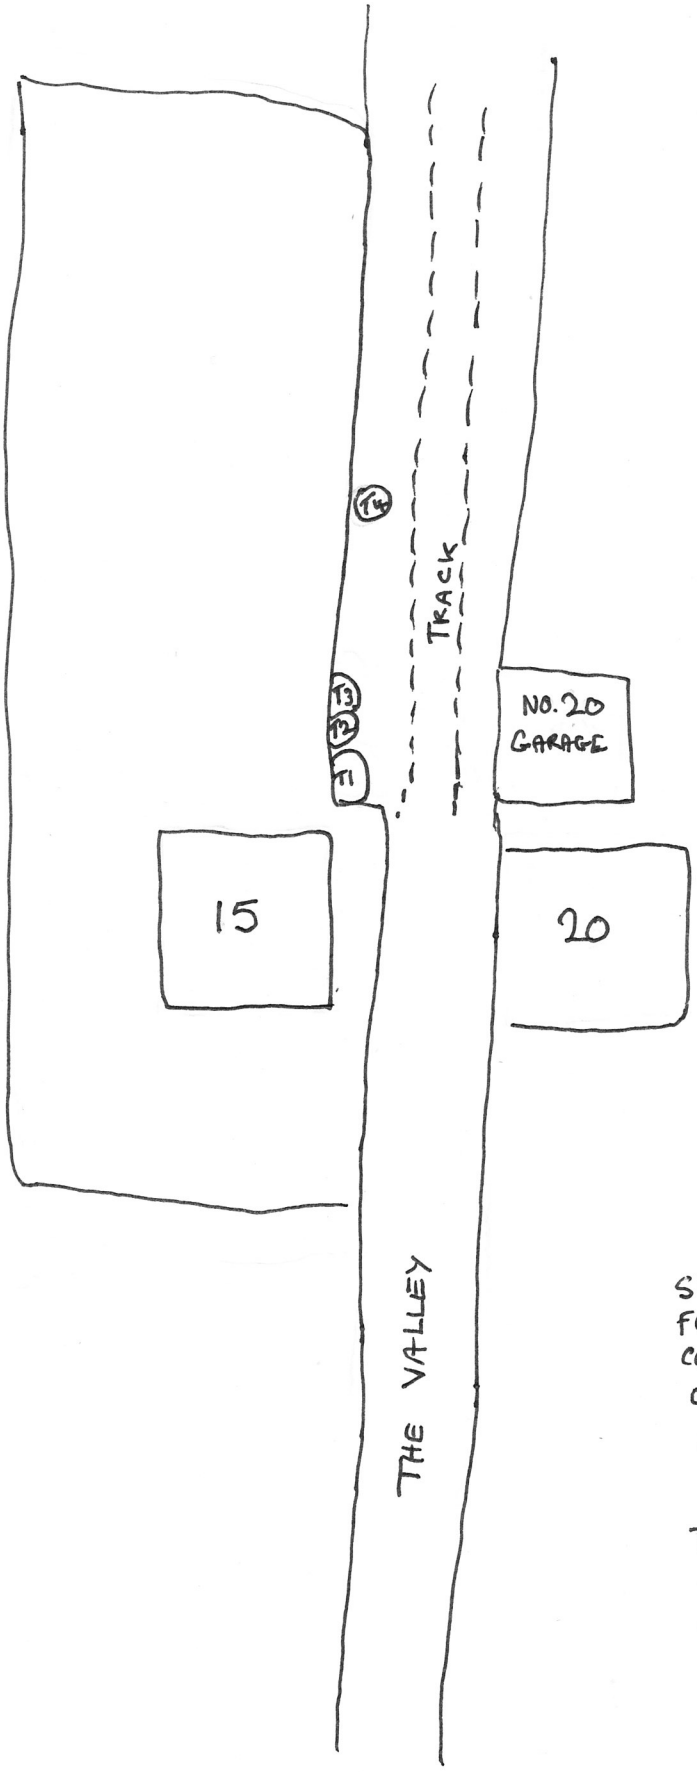

SKETCH PLAN RE. APPLICATION FOR TREE WORKS IN A CONSERVATION AREA

ON THE BOUNDARY OF

15, THE VALLEY WHITWELL HERTS SG4 8BN

TRUNKS OF TREES ARE LOCATED ON SIDE OF TRACK OWNED BY ST. PAUL'S WALDEN BURY ESTATE.