




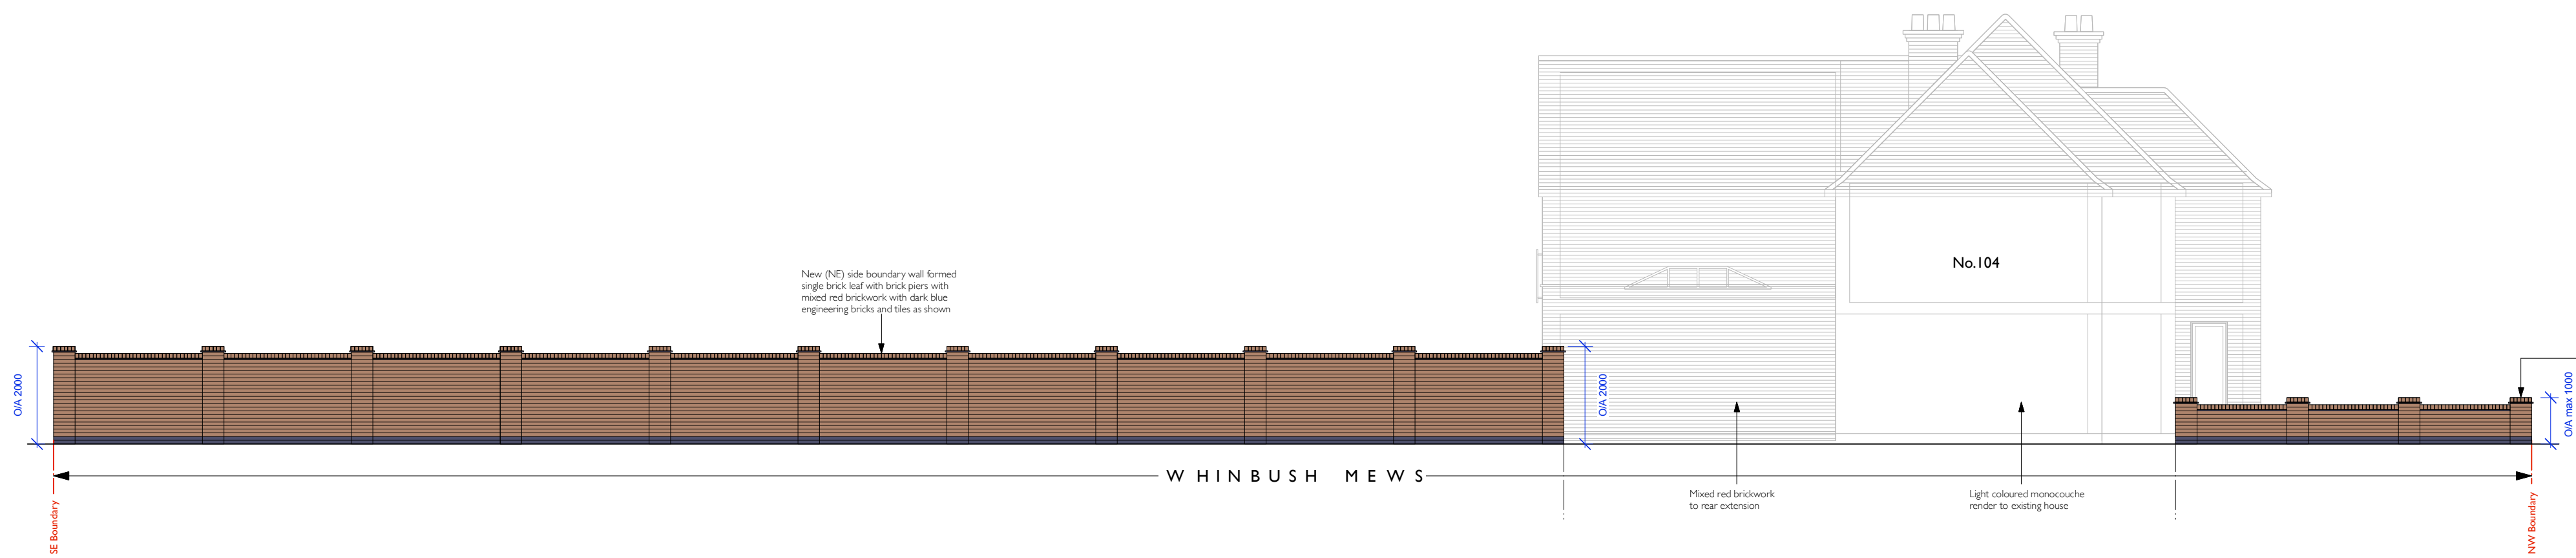

PROPOSED (NE) ELEVATION TO WHINBUSH MEWS

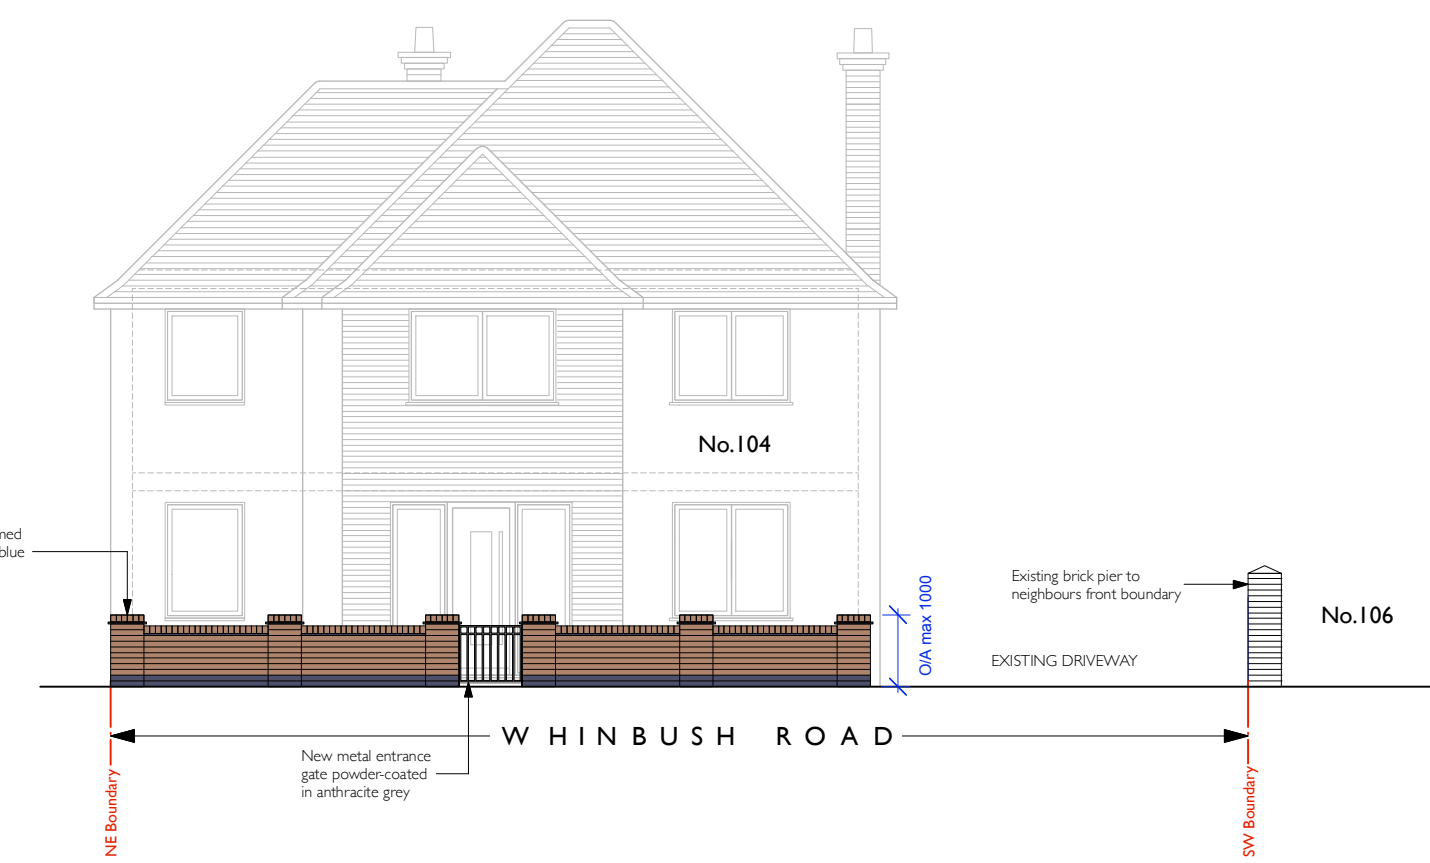

PROPOSED (NW) ELEVATION TO WHINBUSH ROAD

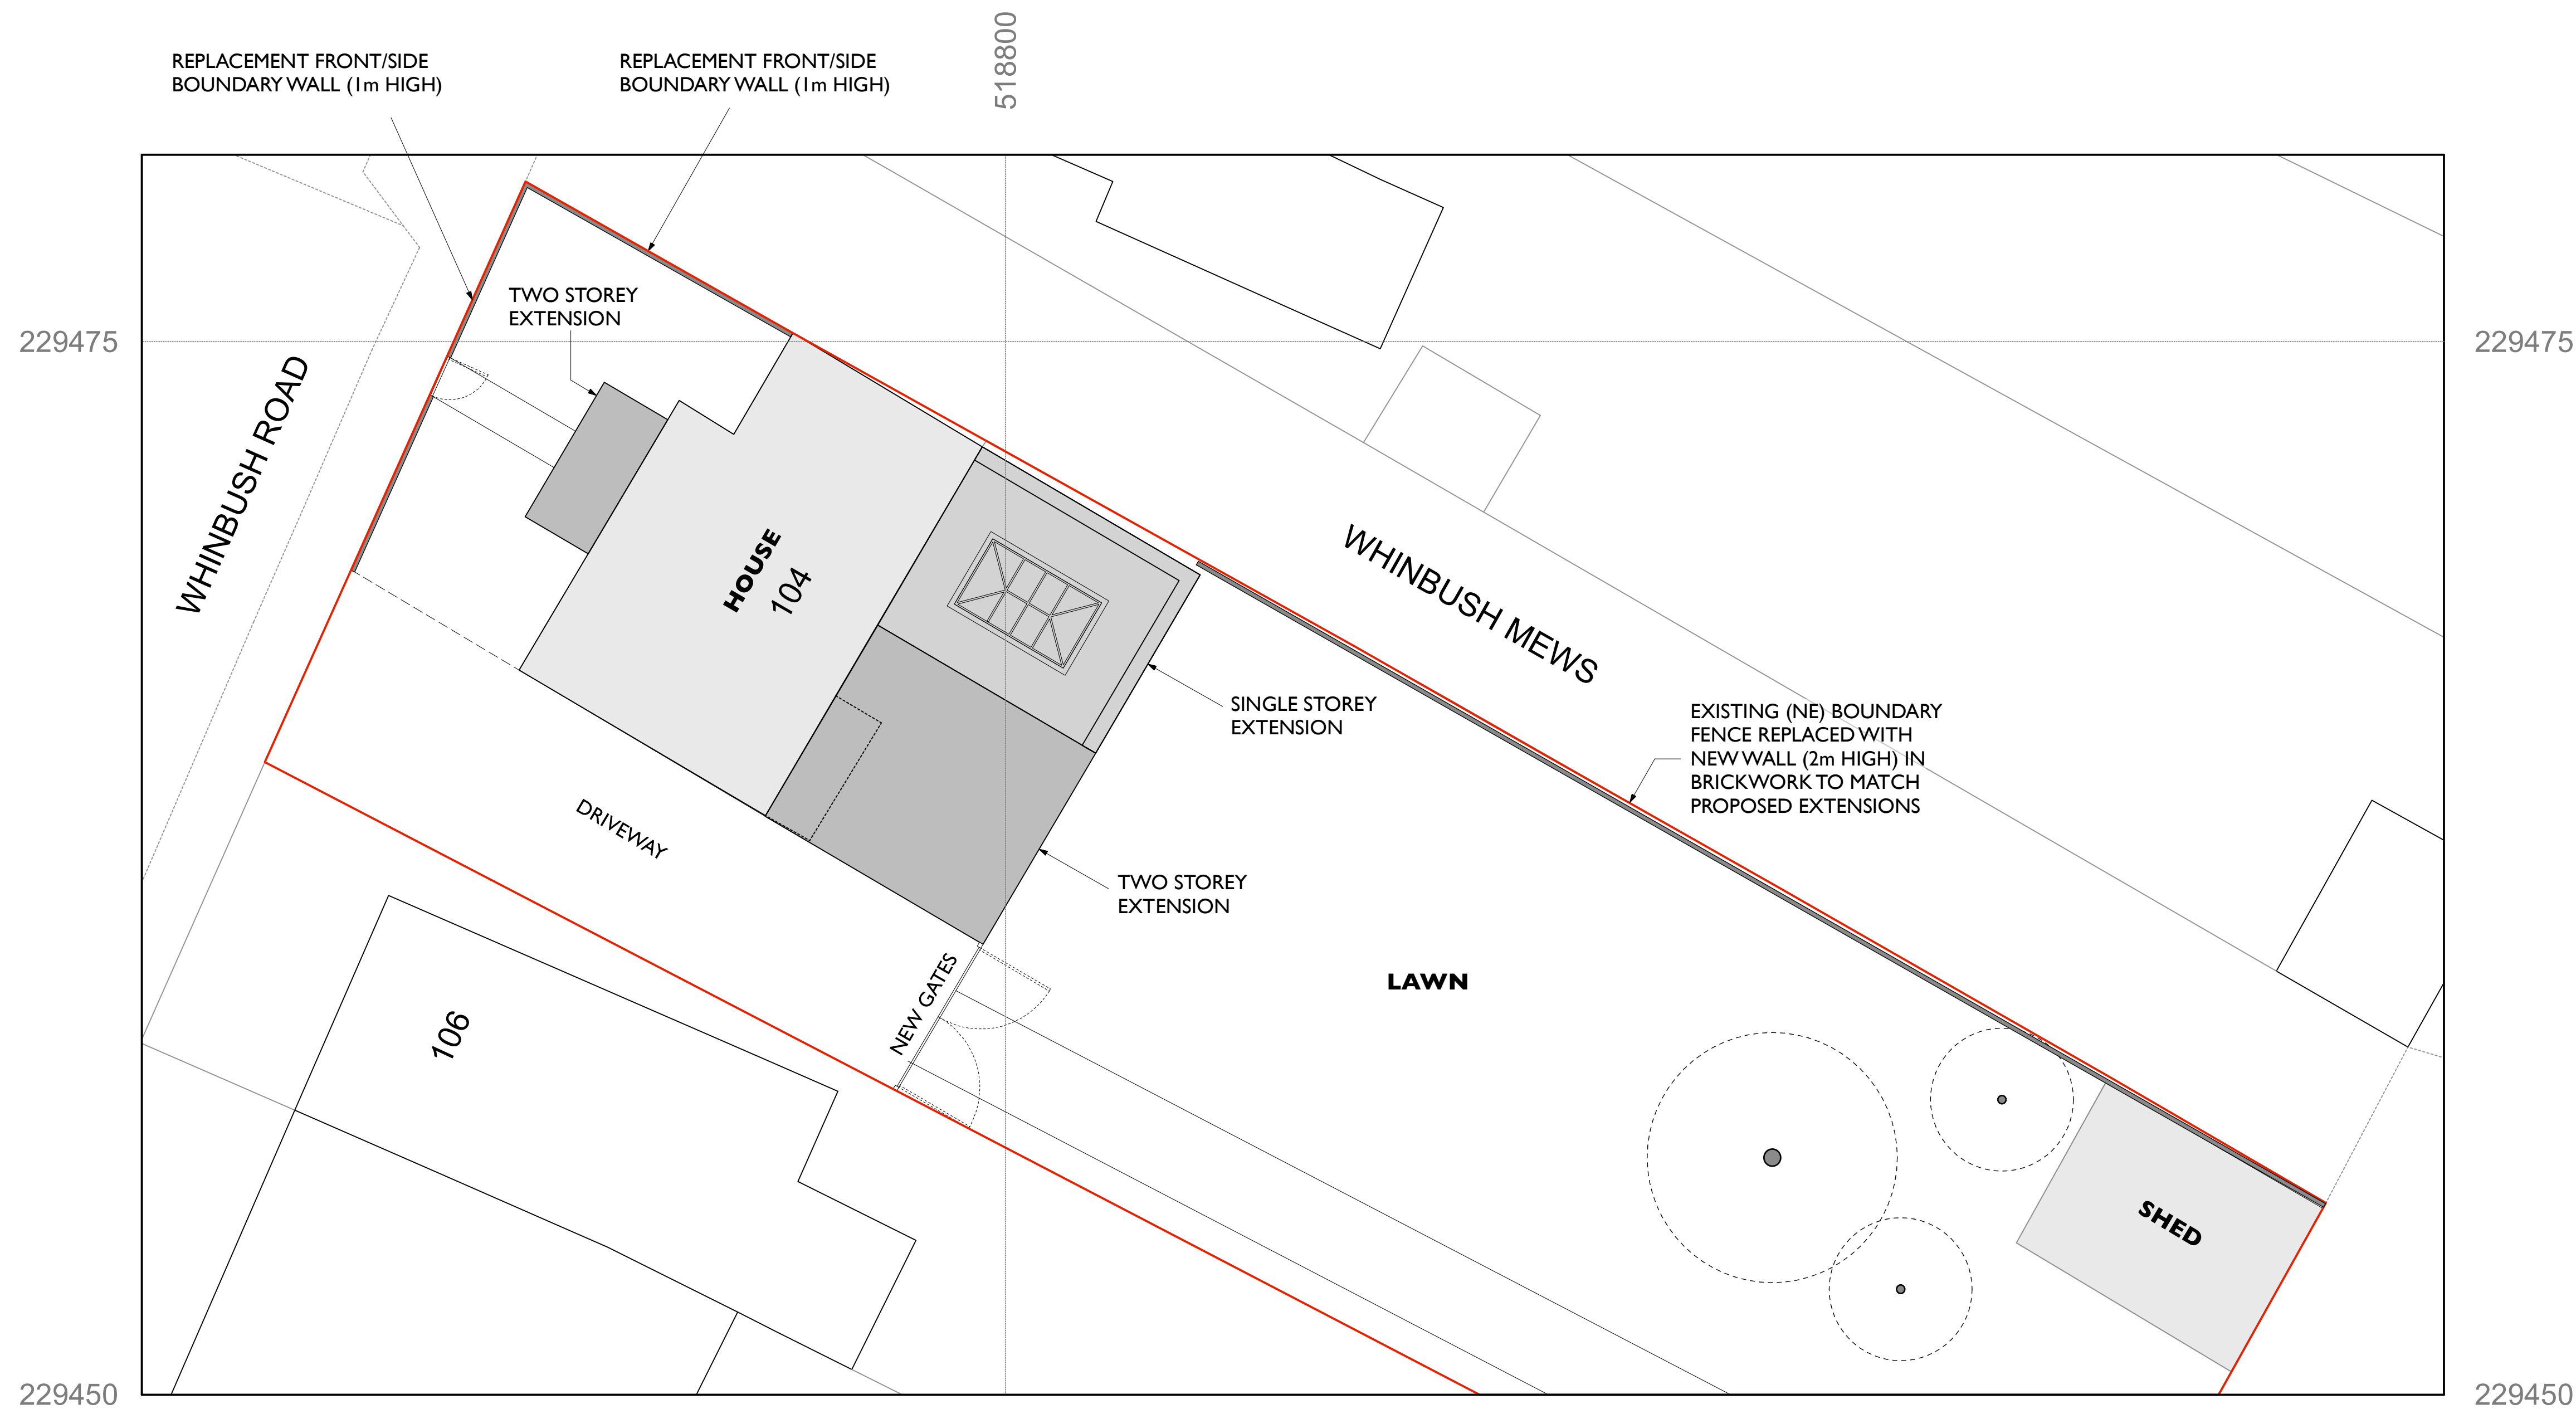

PART SITE BLOCK PLAN



friend architectural and interior design		Rev. Date Description
friend associates 8 Sidney Road, Ampthill, Bedfordshire MK45 2RU T 01525 406544 E design@friendassociates.co.uk www.friendassociates.co.uk		Drawing Title Proposed Boundary Walls Project Extensions & Barn Conversion 104 Whinbush Road, Hitchen SG5 1PN
This drawing is copyright and no portion should be used without consent. All dimensions and levels on this drawing are to be checked on site by contractor and any discrepancies reported to the designer prior to commencement of the work.		Date November 2025 Scale 1:100@A1 1:200@A3
Drawn by MF		Job No.