




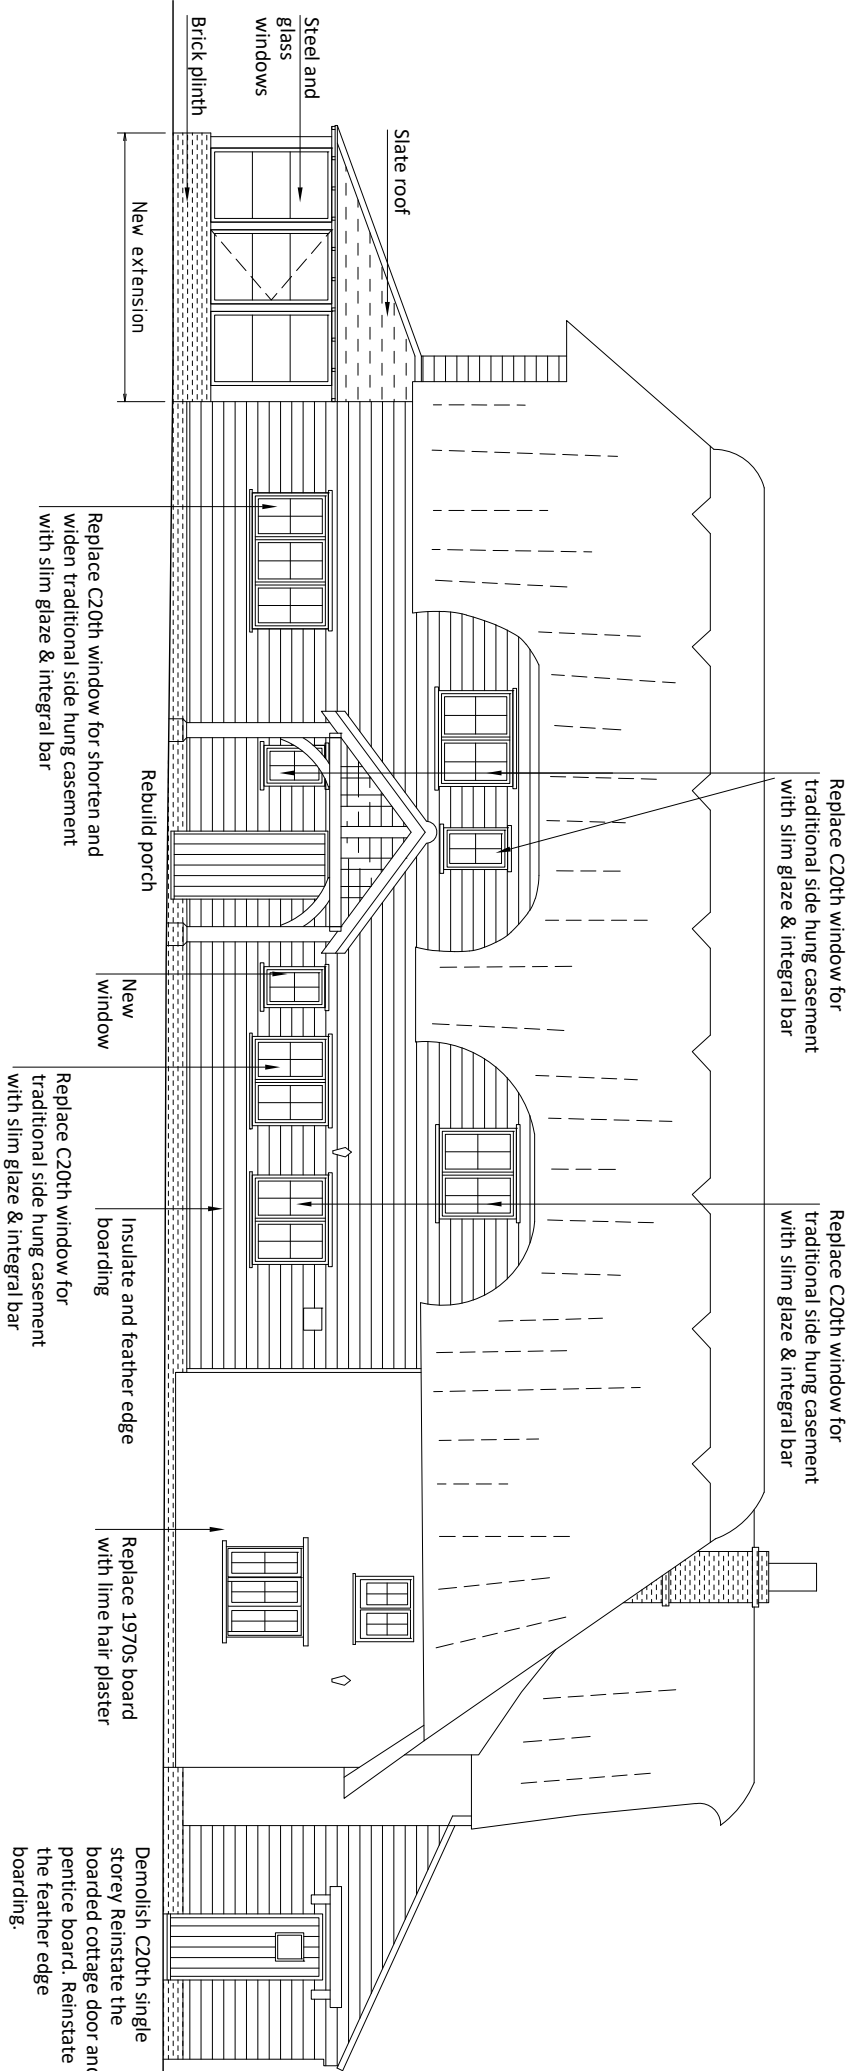


SIDE NORTH-WEST ELEVATION (now the main entrance)

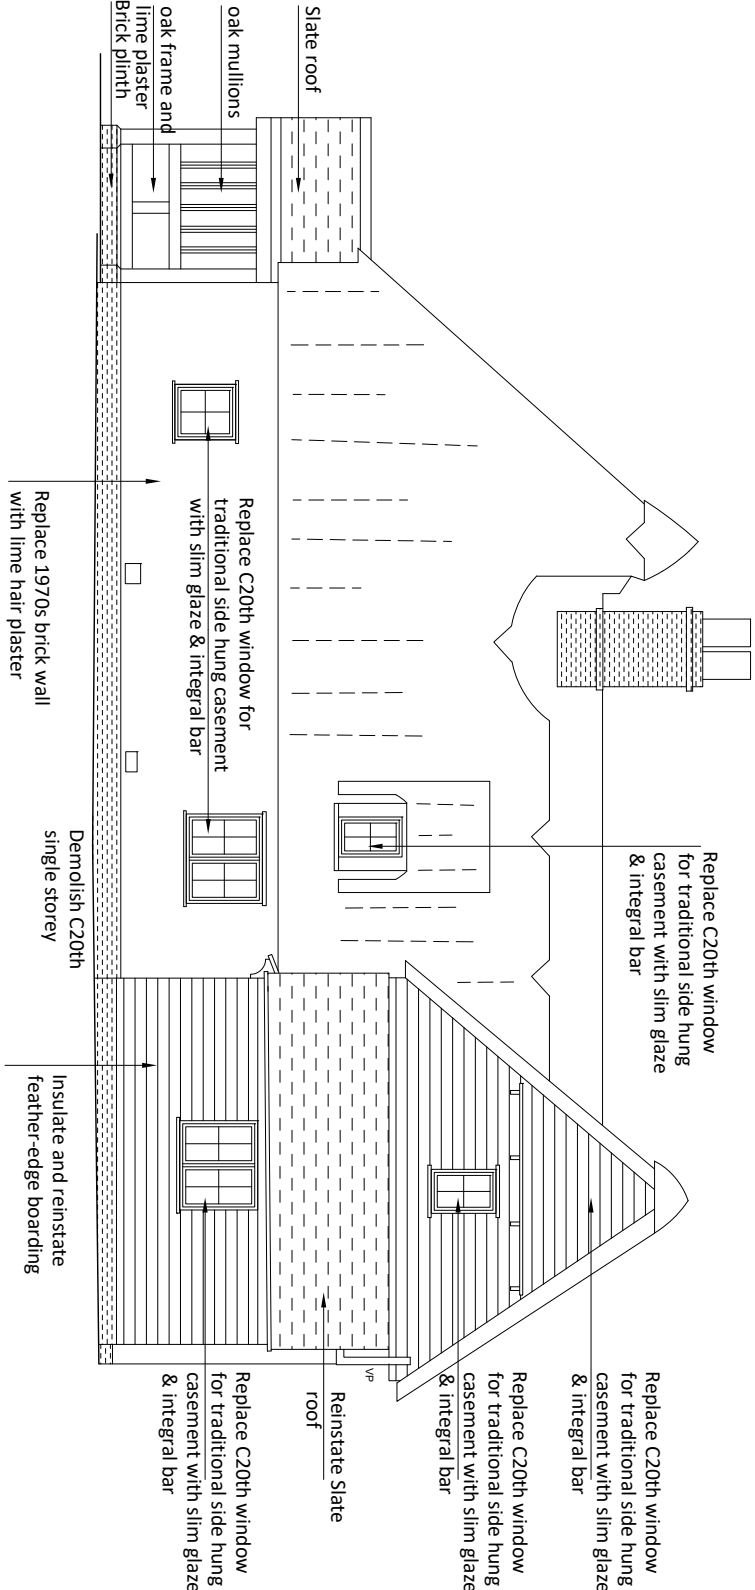


FRONT SOUTH-WEST ELEVATION (Road Facing)

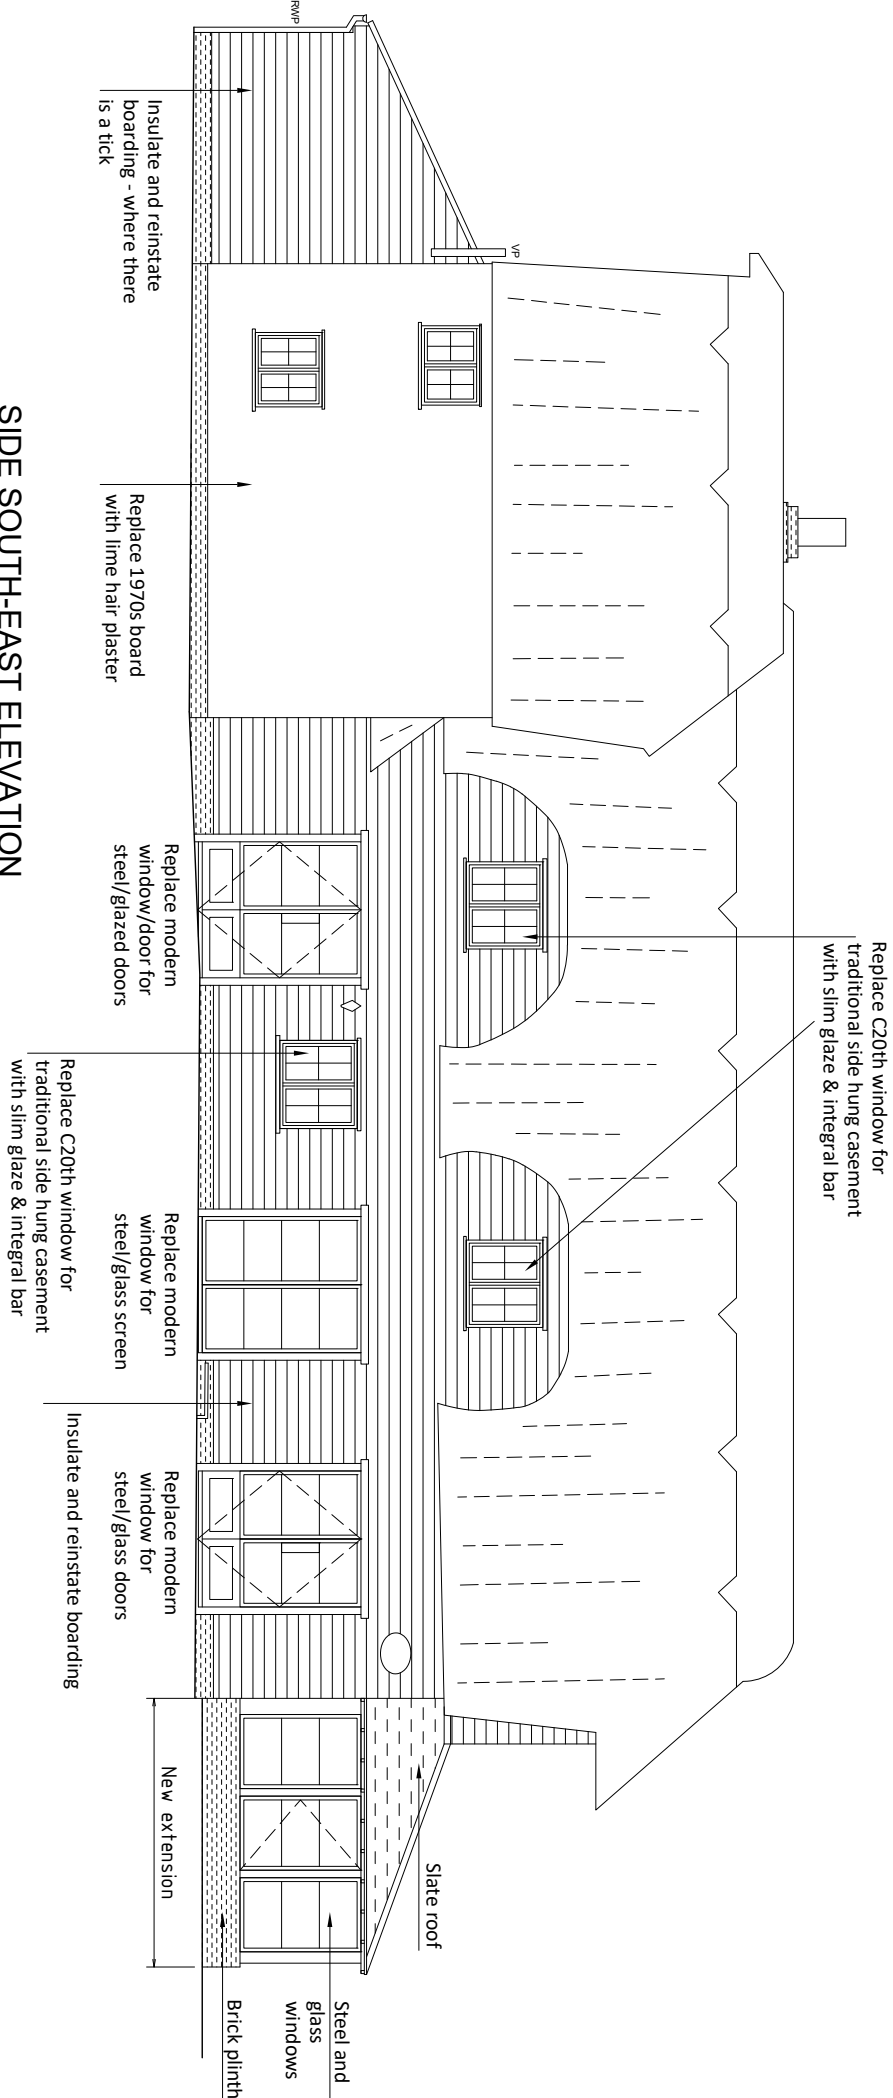

SIDE SOUTH-EAST ELEVATION

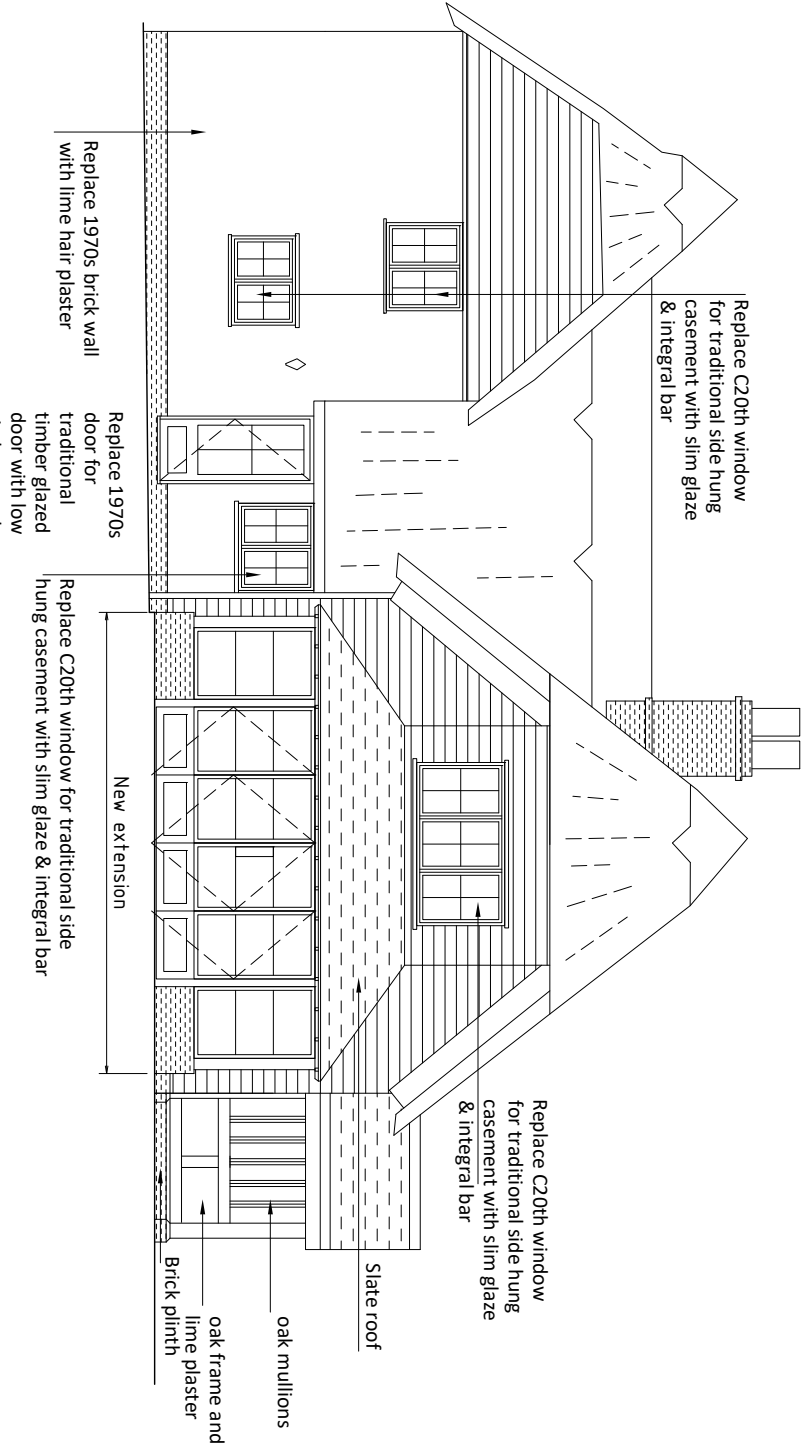

REAR NORTH-EAST ELEVATION

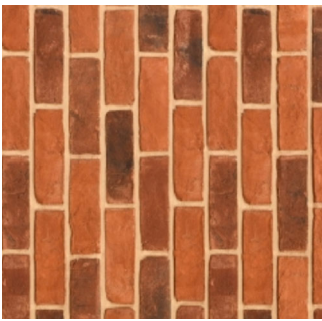

EXTENSION BRICK PLINTH:
IMPERIAL BRICK COUNTRY
BLEND IN LIME MORTAR



NEW ROOFS: NATURAL SLATE



HISTORIC RANGE WALLS: LIME
HAIR PLASTER FROM ANGLIA
LIME



PAINTED TIMBER FEATHER
EDGE TO MODERN RANGE AND
UPPER GABLE OF HISTORIC
RANGE.

REV	REMARKS	DATE	PROPOSED ELEVATIONS	NO	SCALE	REV	CHECKED
A	Amended	30/07/25	for THE THATCHED COTTAGE SMITHS END LANE BARLEY ROYSTON SG8 8LH	2541 / PD / 202	1 : 100 @ A2	C	ST
B							
© The copyright of this drawing belongs to Kay Pilsbury Thomas				KAY PILSBURY THOMAS ARCHITECTS			
				TEL: 01793 399208 FAX: 01793 399655			
				WWW.KPT.CO.UK			
				HOLKHAM ROAD, WIMBORNE, DORSET, BH20 2JL			
				DATE: SEPT 25		02	

