




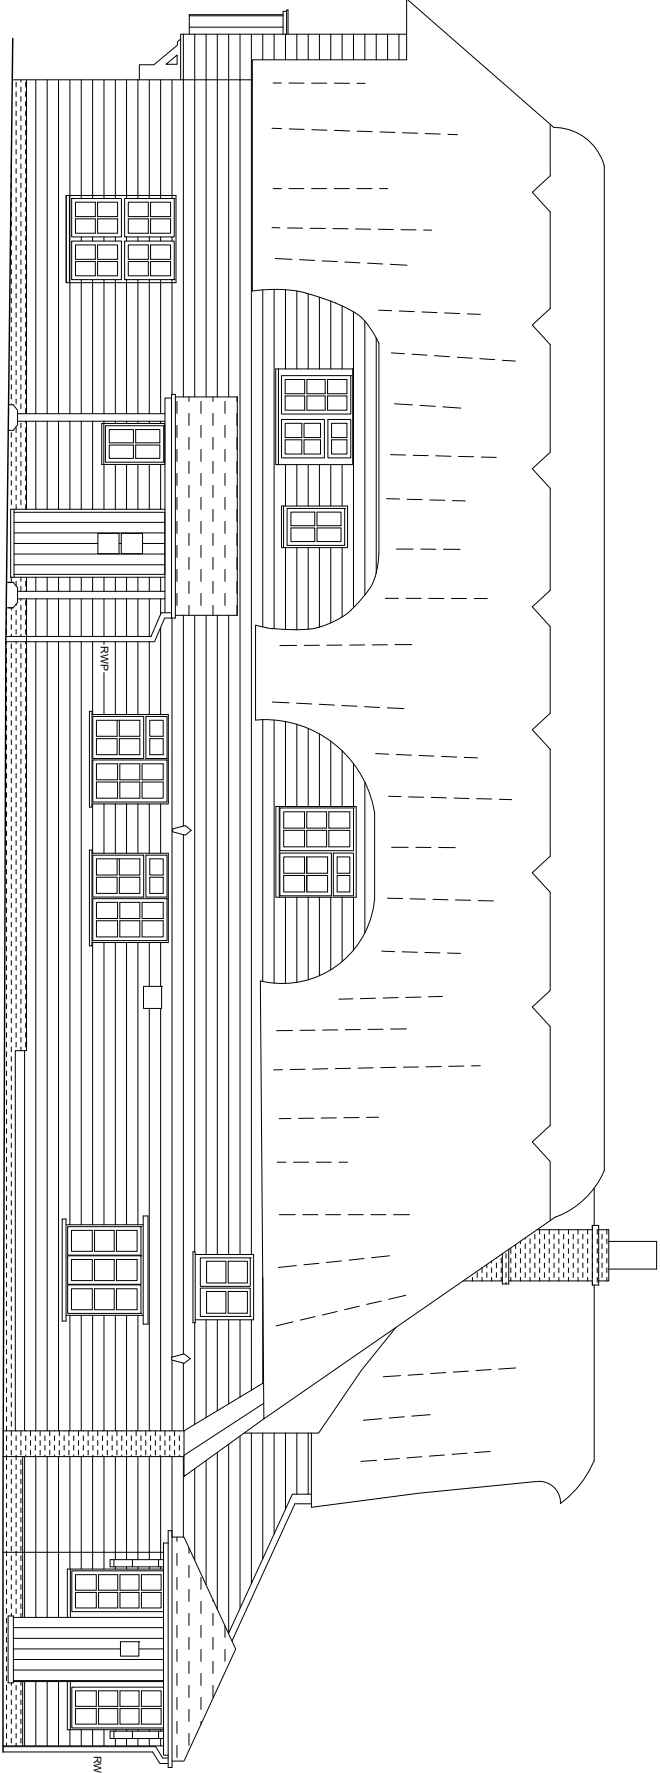


ELEVATION NORTH-WEST

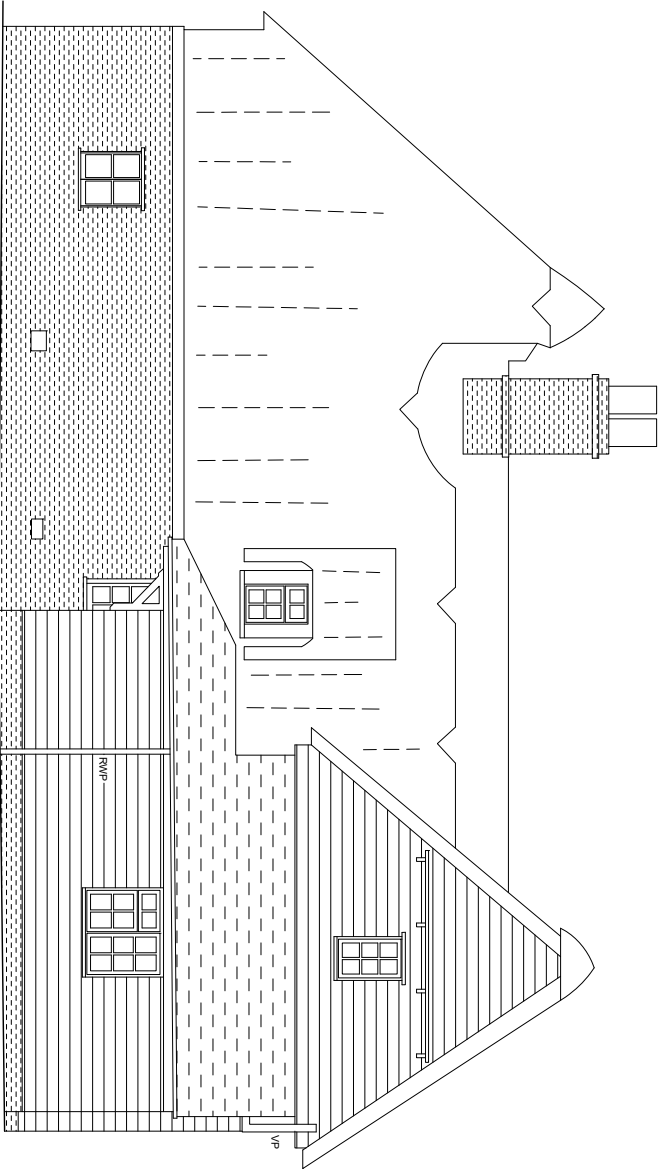


ELEVATION SOUTH-WEST

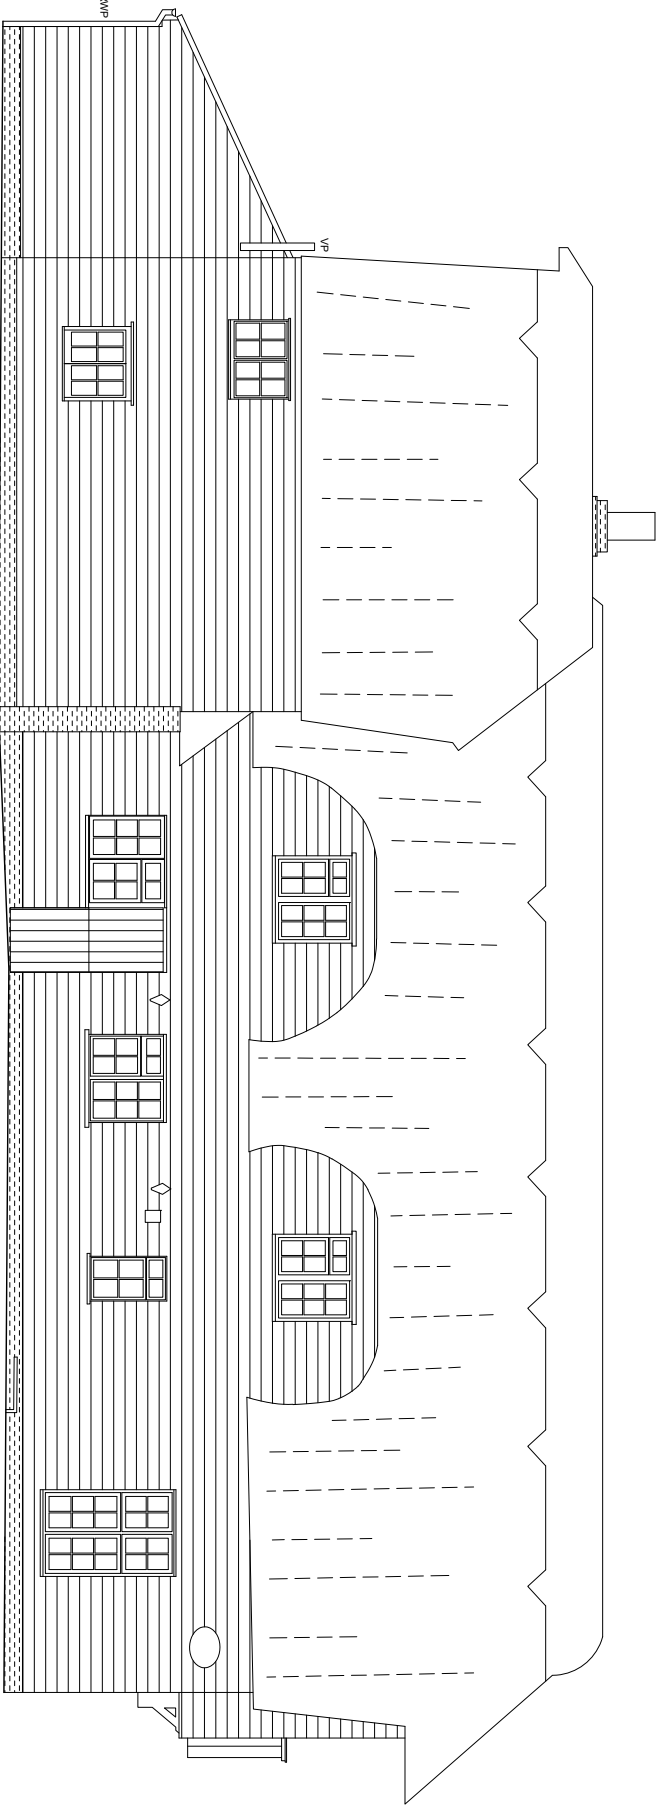

ELEVATION SOUTH-EAST

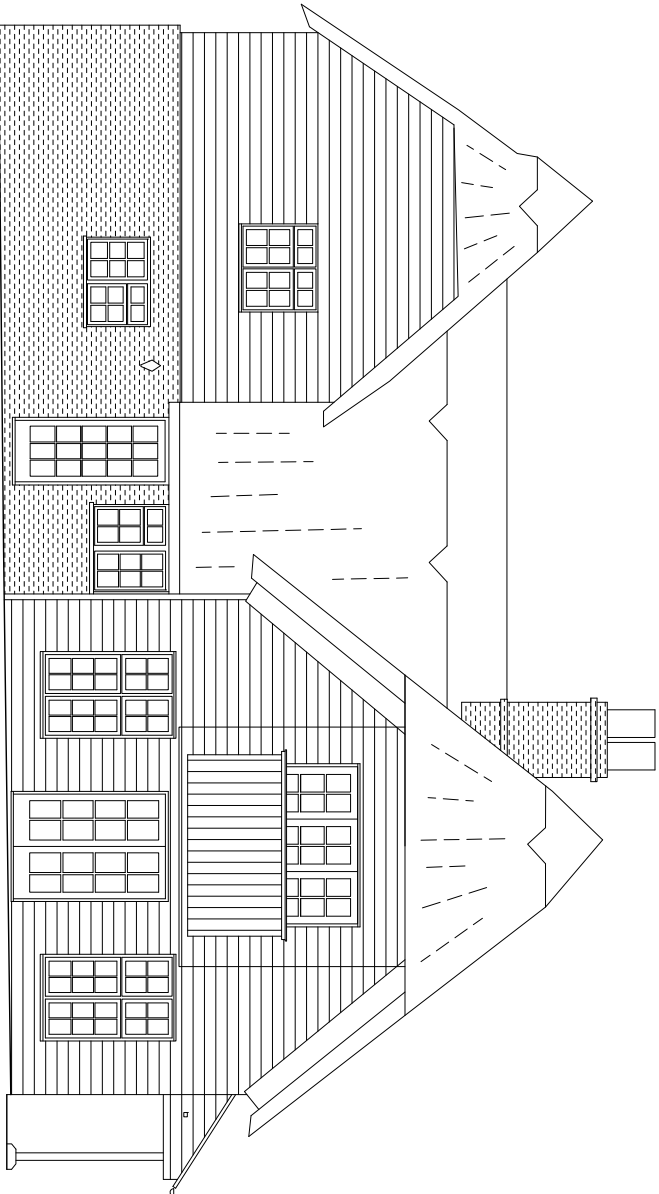

ELEVATION NORTH-EAST

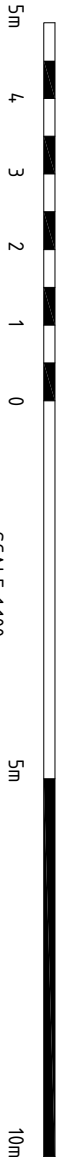

REV	BRIEF DETAILS	DATE
		26/03/51
EXISTING ELEVATIONS		
for THE THATCHED COTTAGE SMITHS END LANE BARLEY ROYSTON SG8 8LH		
© The copyright of this drawing belongs to Kay Pilsbury Thomas		
NO	2541 / SD / 102	REV
SCALE	1 : 100 @ A3	DATE
		SEPT '25
		DRAWN
		OZ
AY PILSBURY THOMAS ARCHITECTS		ST
TEL 01799 599208		FAX 01799 599965
www.kpt.co.uk		info@kpt.co.uk
HONEYLANDS, RADWIN INTER, SAFFRON WALDEN, ESSEX, CB10 2TJ		