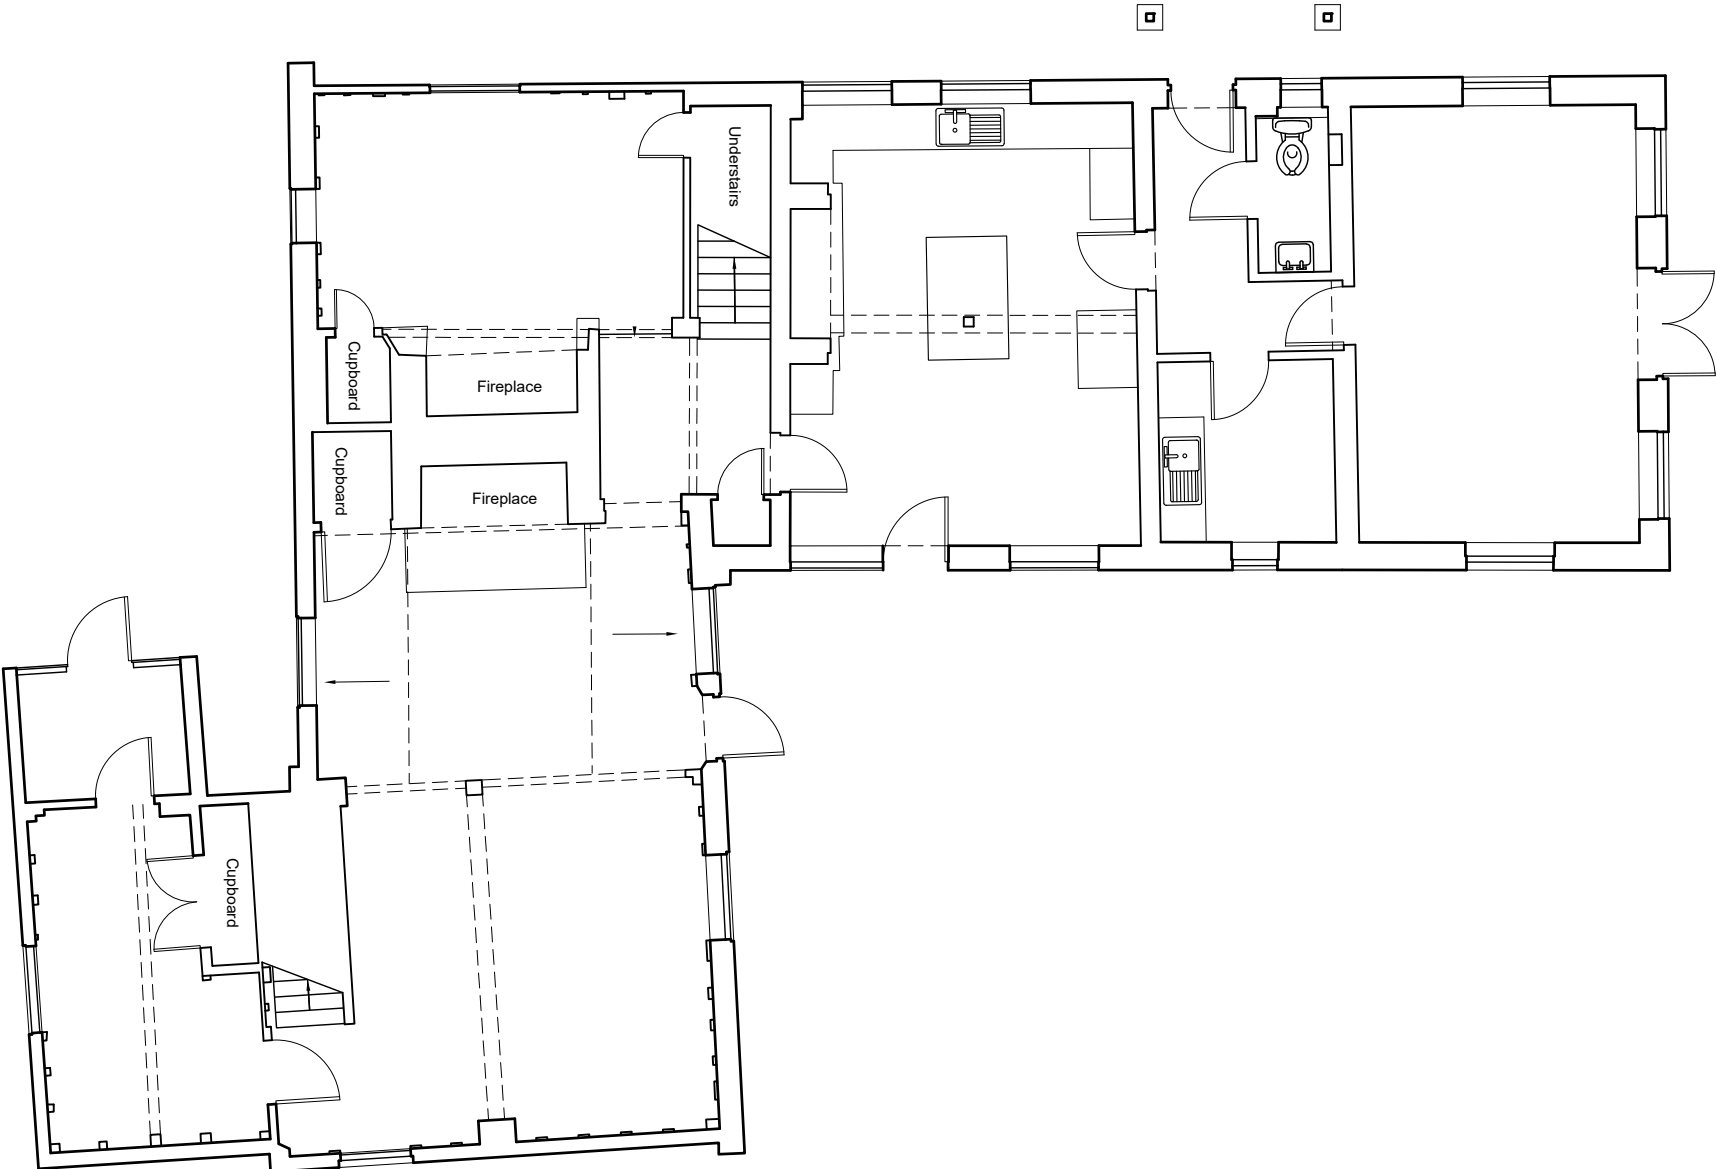


SCALE 1:100

REV

BRIEF DETAILS

DATE

26/03/51

EXISTING PLANS

for
THE THATCHED COTTAGE
SMITHS END LANE
BARLEY
ROYSTON
SG8 8LH

© The copyright of this drawing
belongs to Kay Pilsbury Thomas

NO

2541 / SD / 101

REV

ST

DRAWN

OZ

CHECKED

ST

SCALE

1 : 100 @ A3

DATE

SEPT '25

DRAWN

OZ

CHECKED

ST



KAY PILSBURY THOMAS ARCHITECTS

TEL 01799 599208 FAX 01799 599965
www.kpt.co.uk info@kpt.co.uk
HONEYLANDS, RADWINNER, SAFFRON WALDEN, ESSEX, CB10 2TJ