




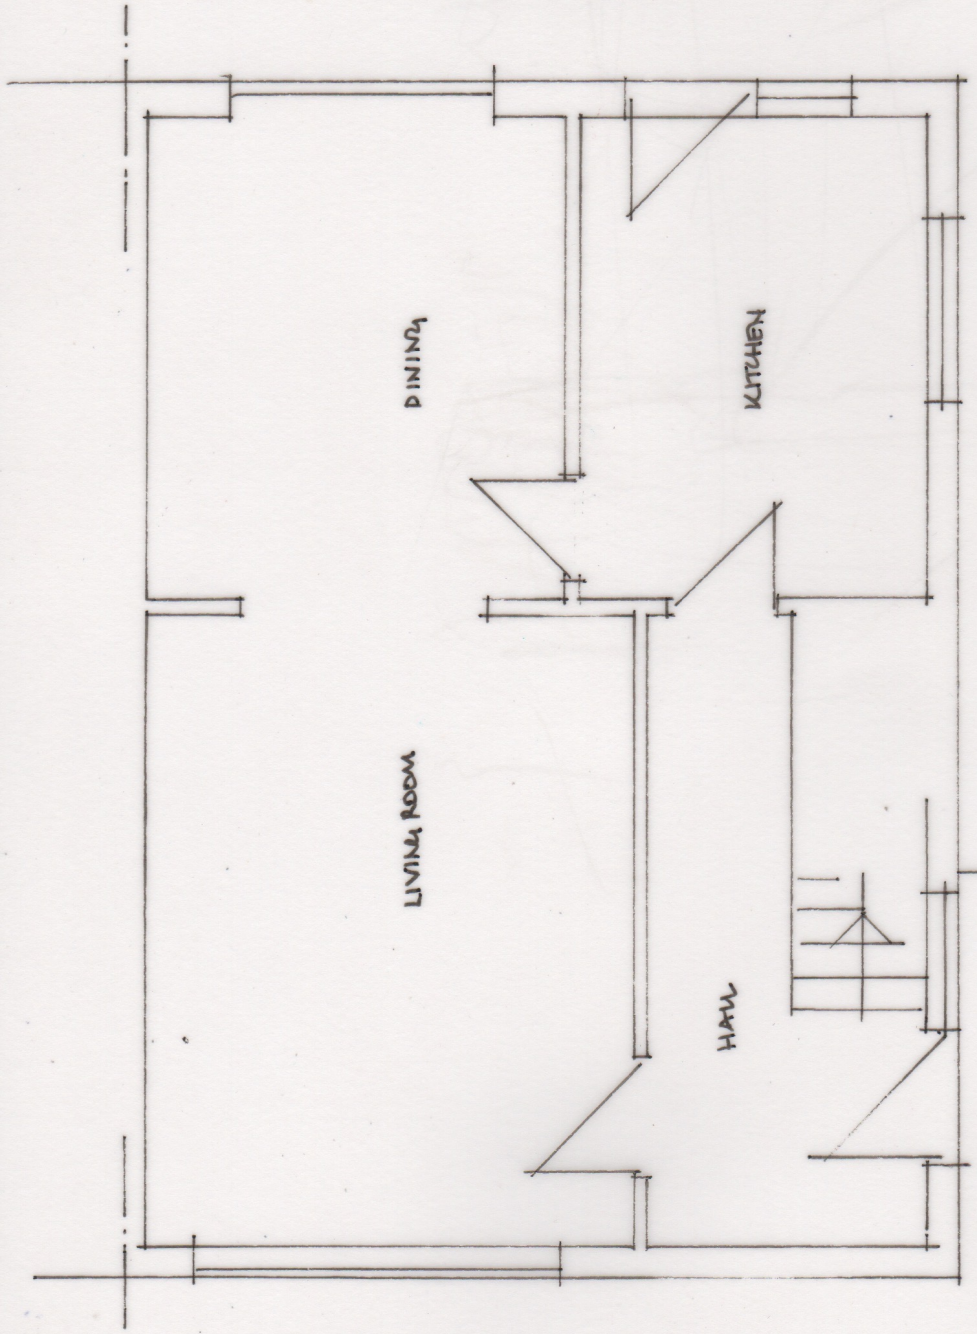

GROUND

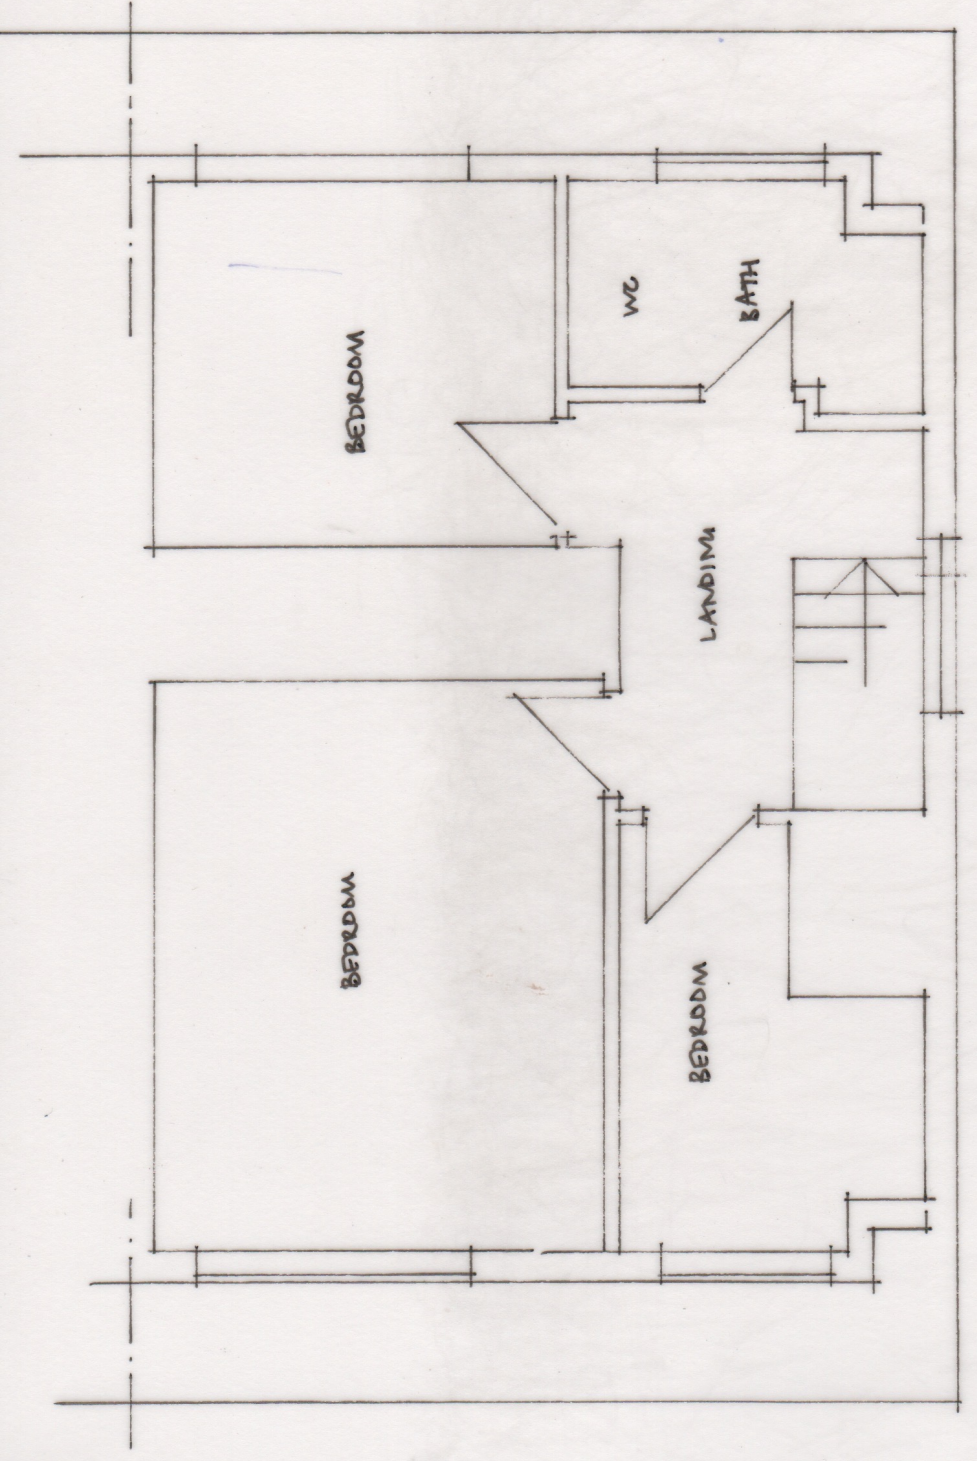

FIRST

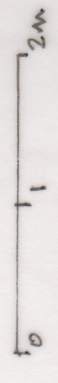

JEREMY WILLIAMS LEROY
RIBA CHARTERED ARCHITECT
NO 1 THE LIMES, HITCHIN, HERTS SG5 2AY
TEL/FAX 01462 624740

50 WESTWOOD AVENUE
HITCHIN
SIDE EXTENSION
EXISTING PLANS
JAN 2026
1.50@A3
E1