

JEREMY WILLIAMS LEROY
RIBA CHARTERED ARCHITECT

NO 1 THE LIMES HITCHIN, HERTS SG5 2AY
TEL/FAX 01462 824740


50 WESTWOOD AVENUE
HITCHIN

SIDE EXTENSION


EXISTING FRONT & REAR ELEVATION
JAN 2026
1:50@A3

E2

0 1 2m

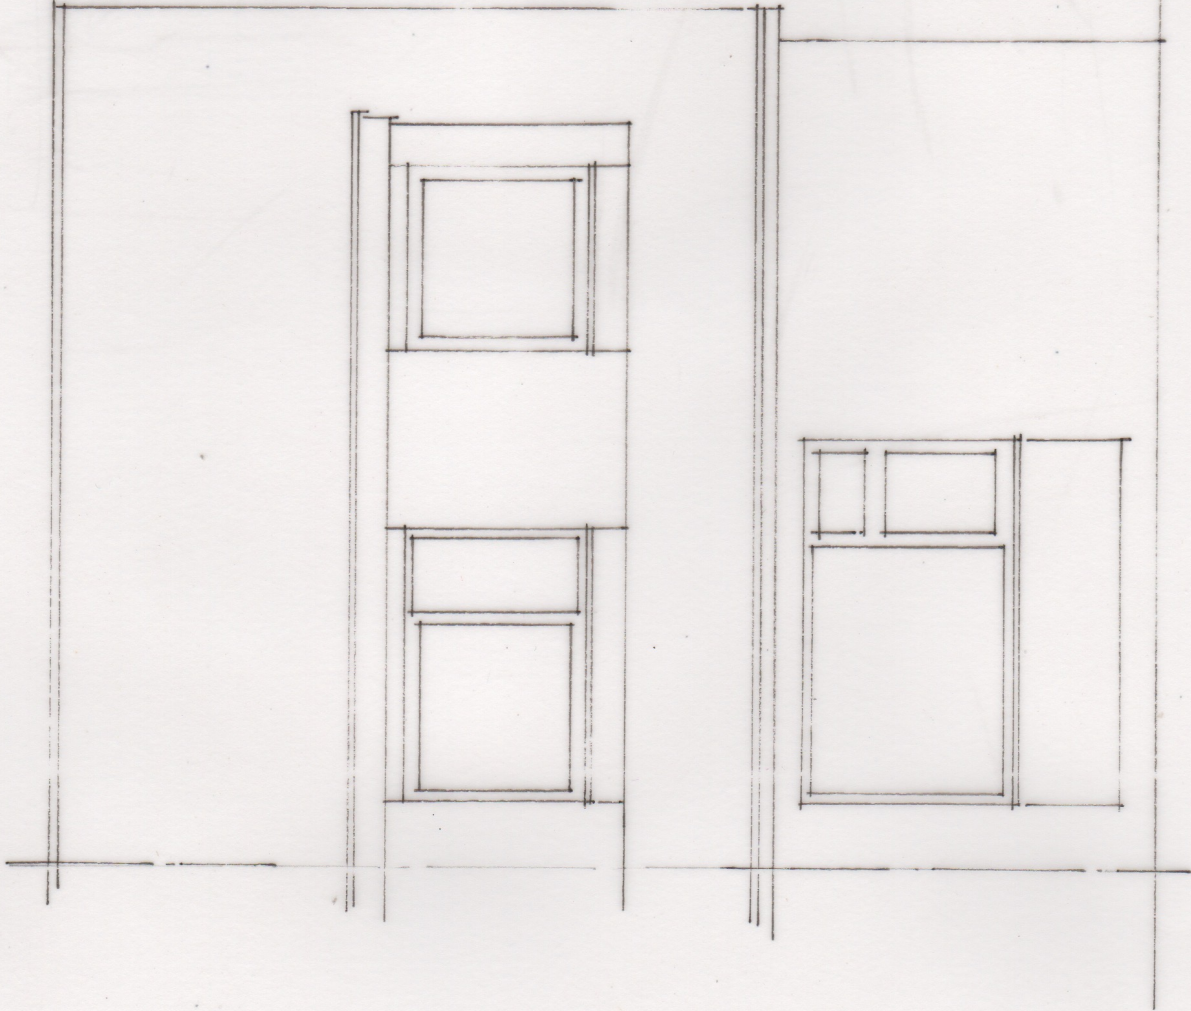

FRONT

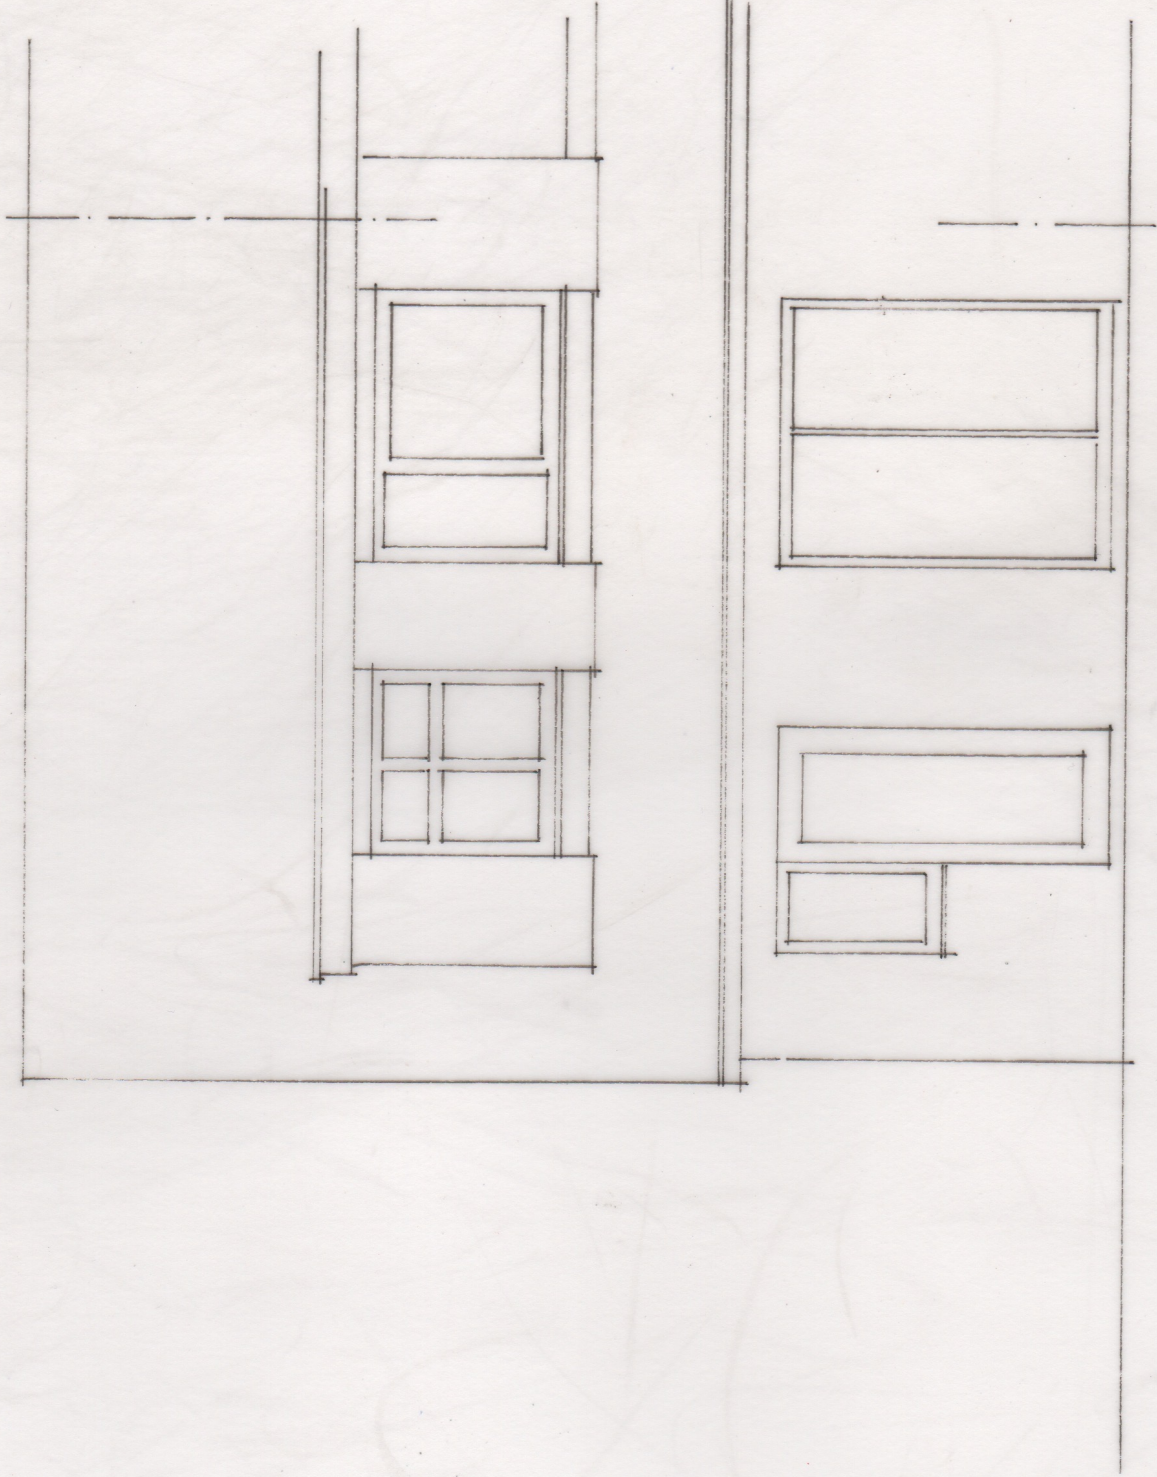

REAR