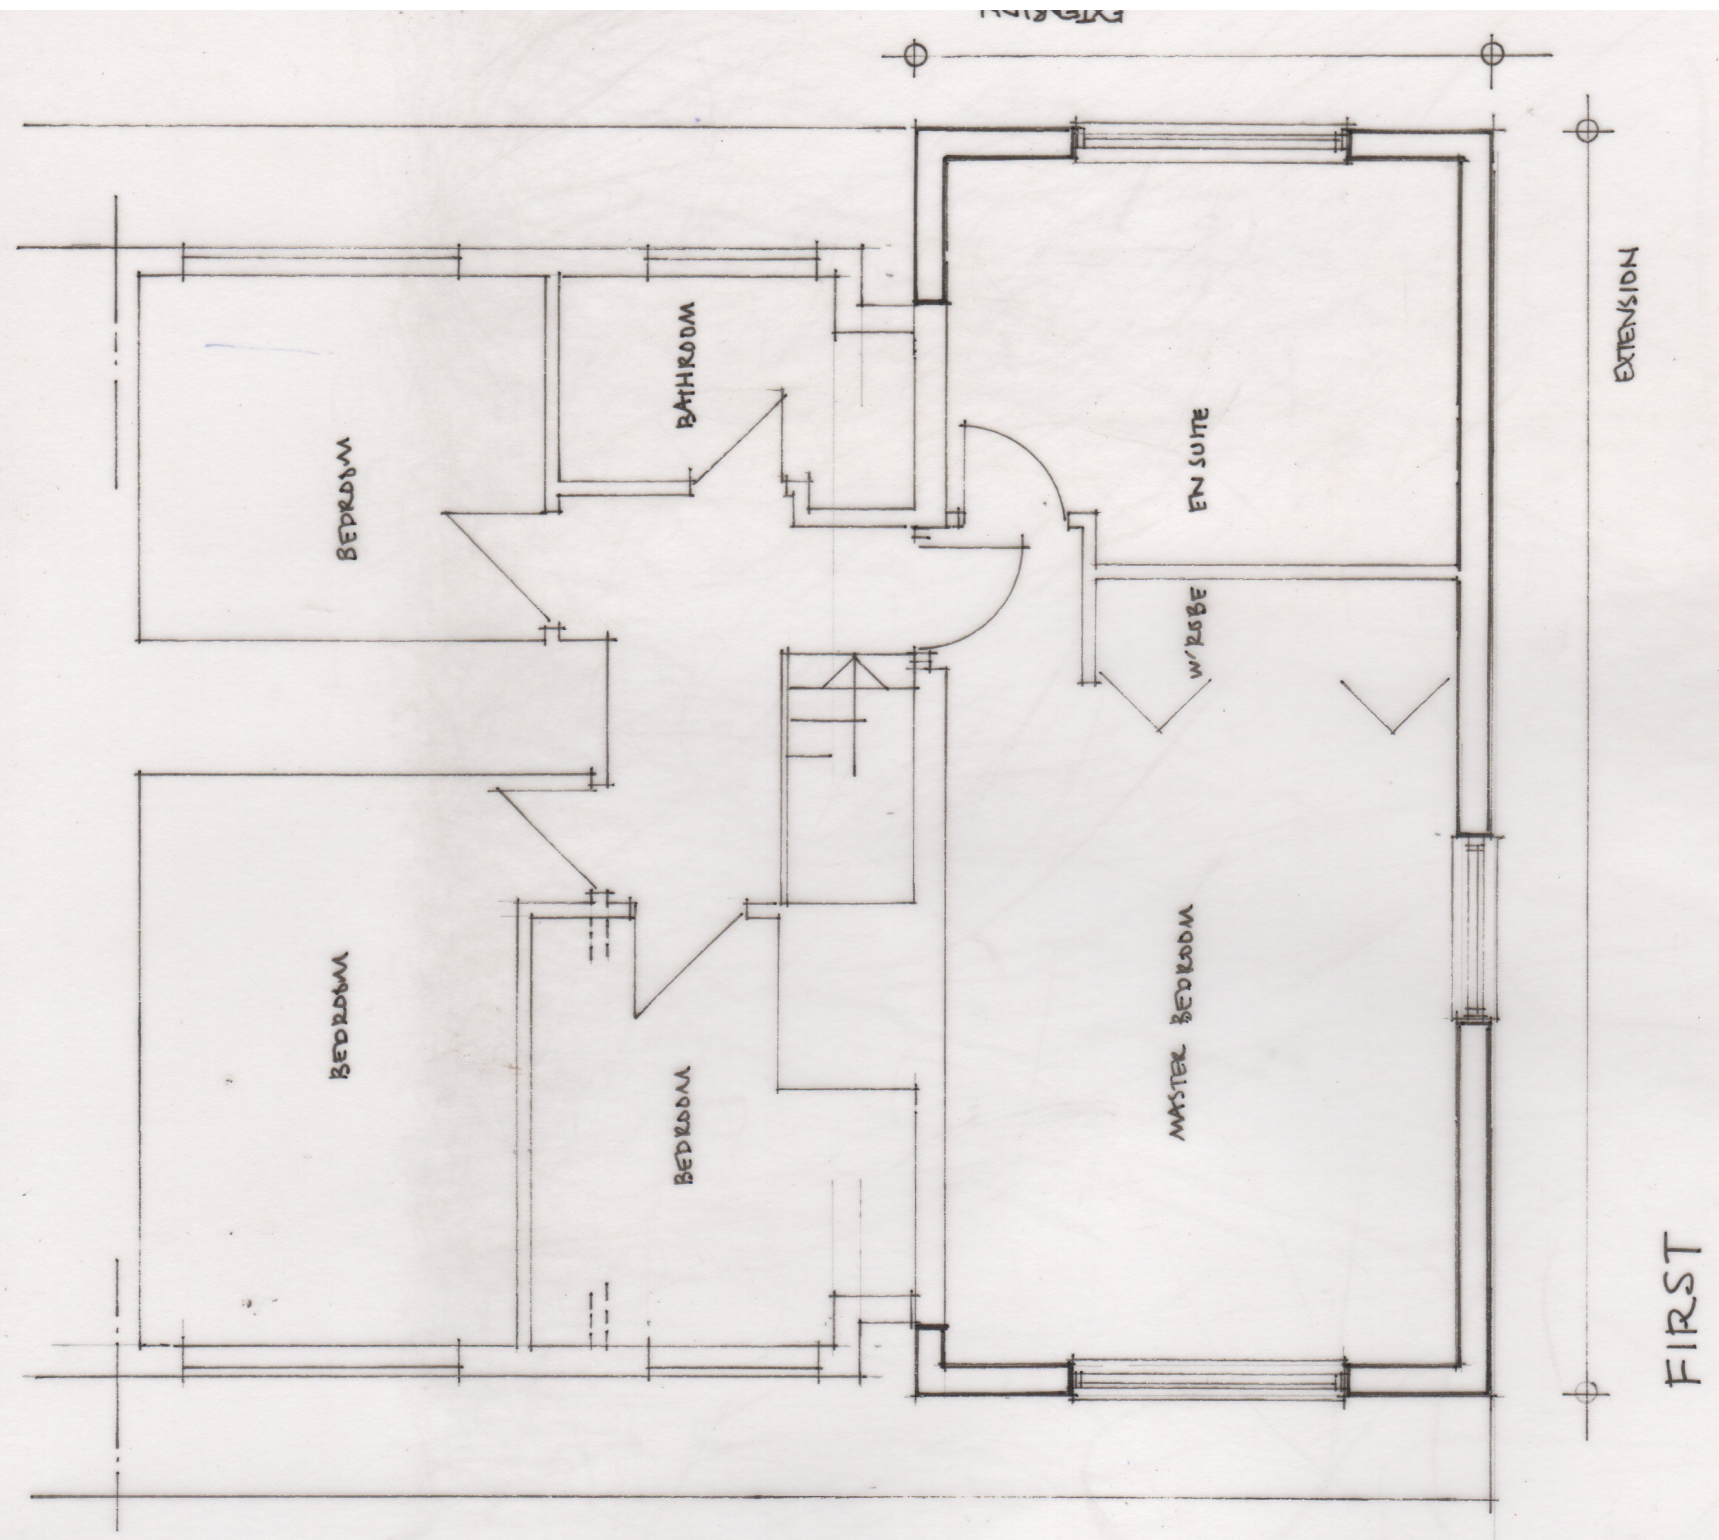
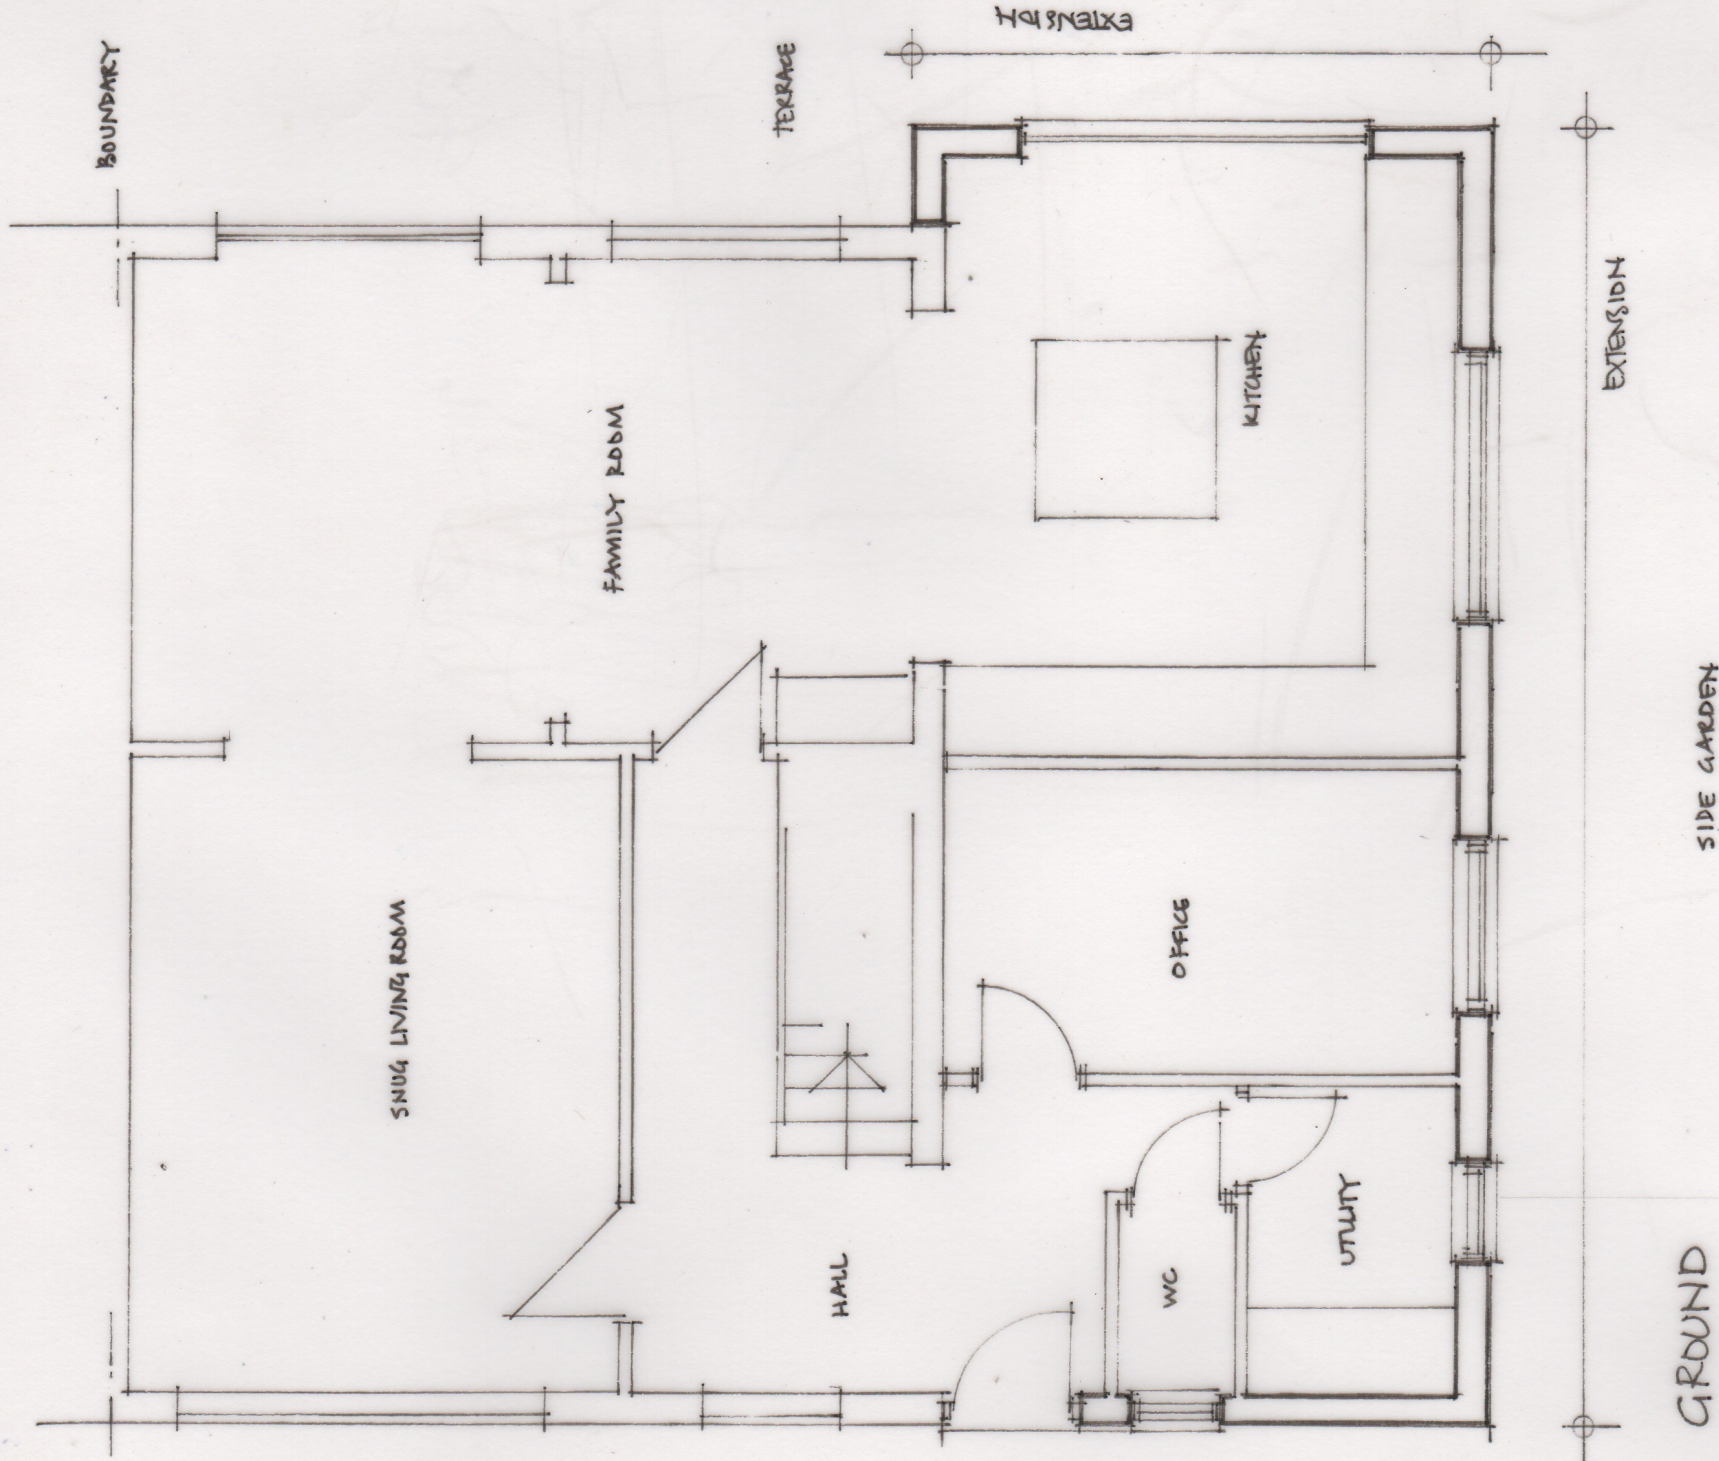


JEREMY WILLIAMS LEROY
RIBA CHARTERED ARCHITECT

NO 1 THE LIMES HITCHIN HERTS SG5 2AY
TEL/FAX 01462 624740

50 WESTWOOD AVENUE
HITCHIN

SIDE EXTENSION

PROPOSED PLANS 1:50@A3

P1

JAN 2026