
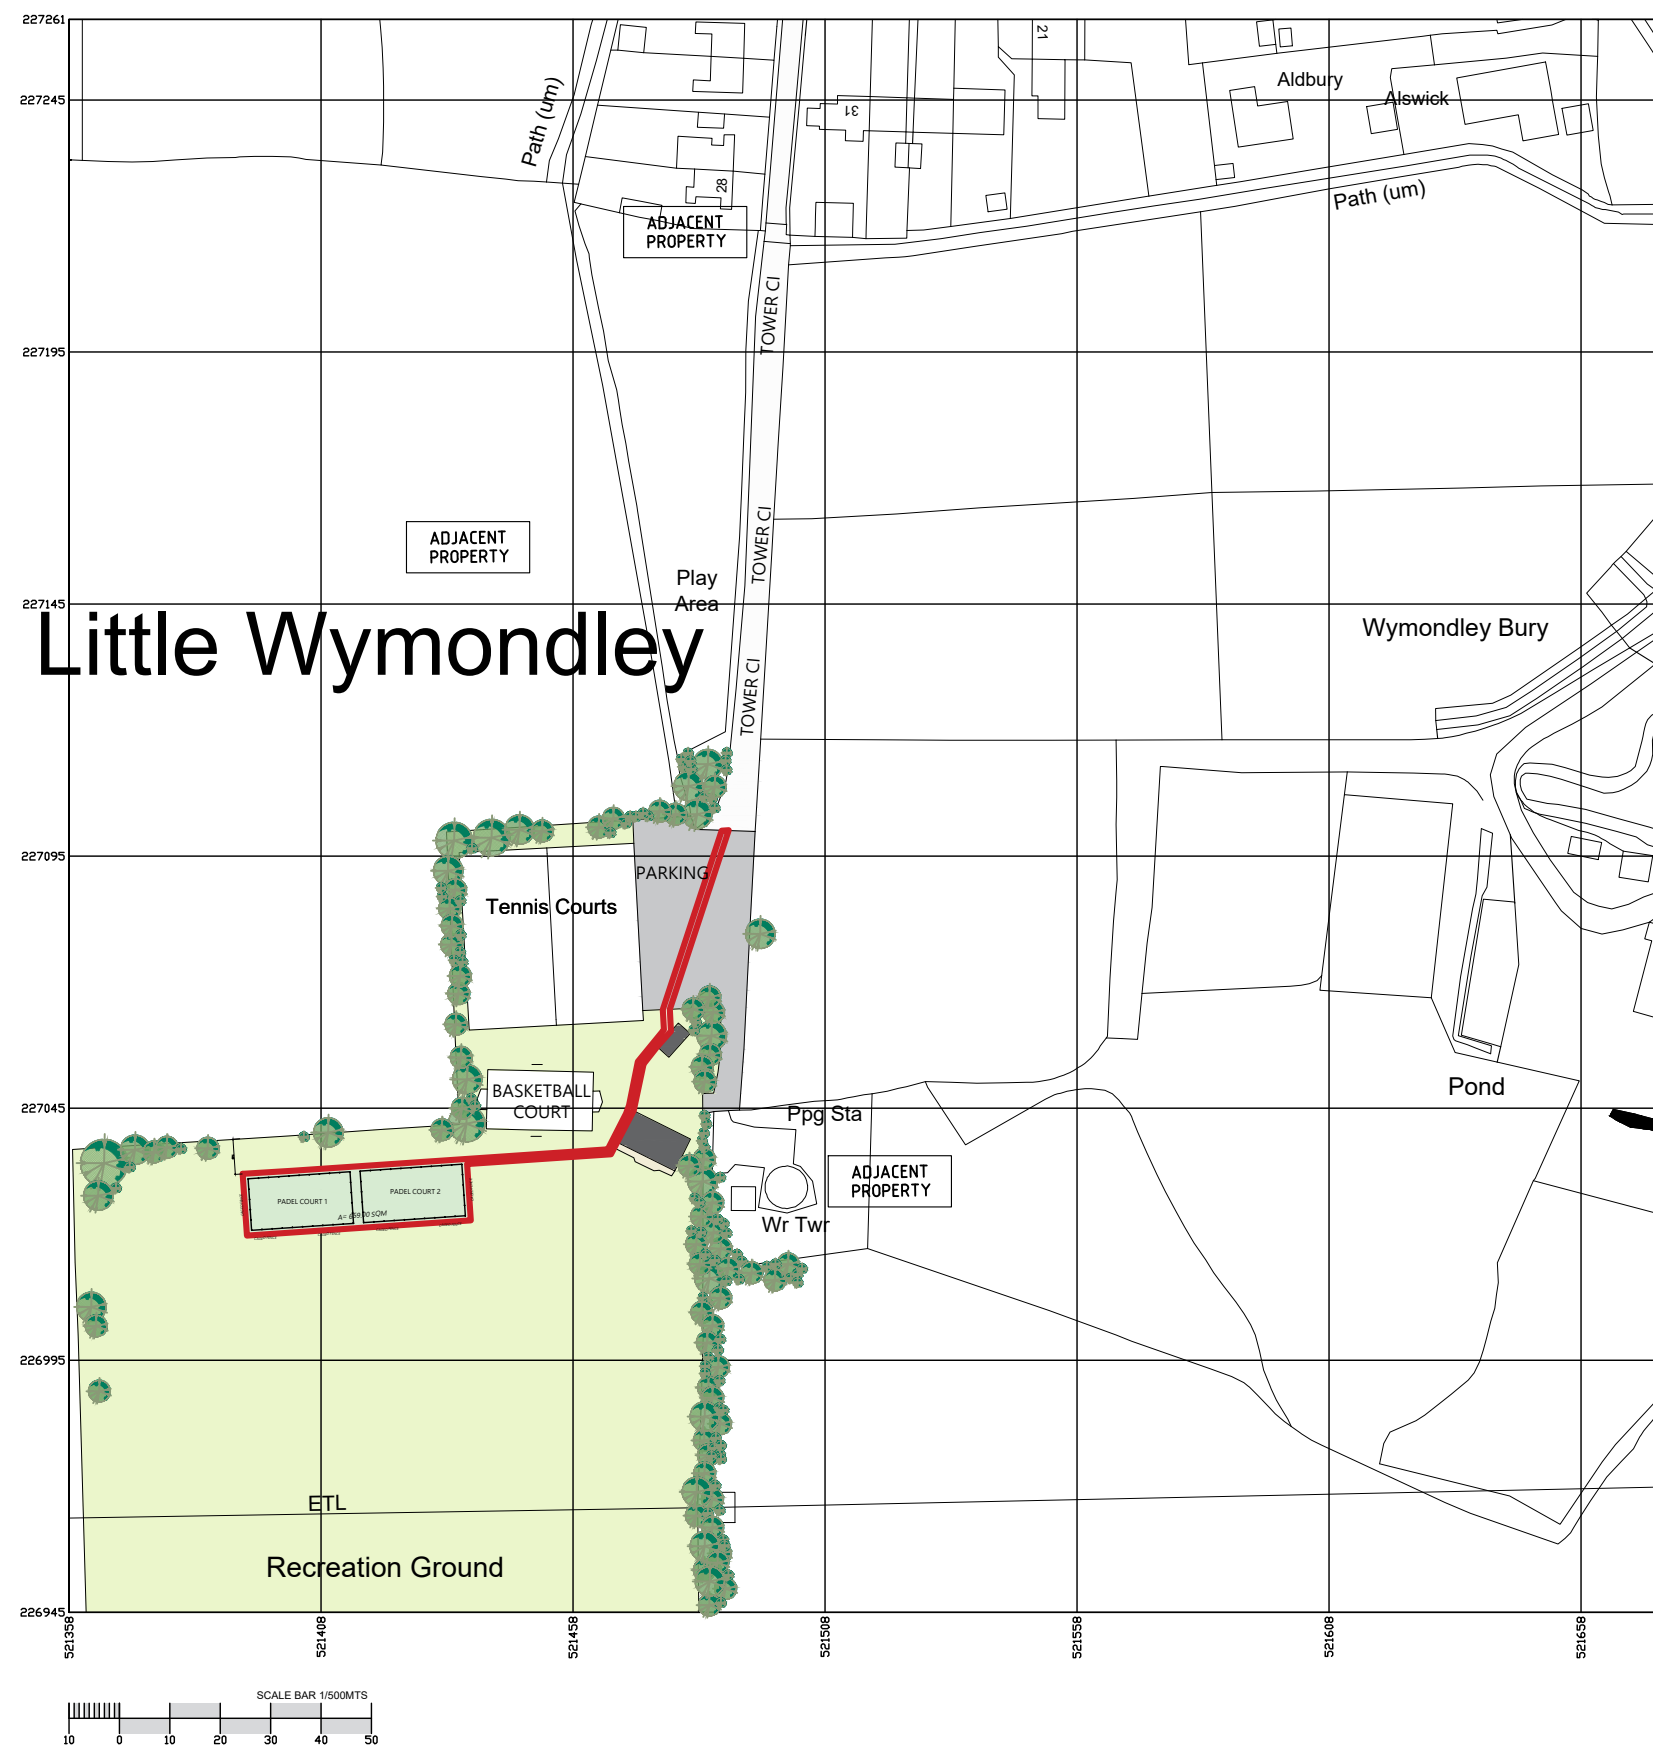


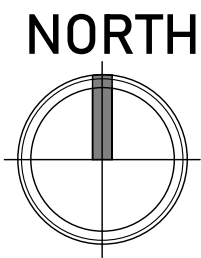

LOCATION PLAN
SCALE: 1/1500MTS



REVISIONS				
REV	DATE	DESCRIPTION		
B	02/05/26	MINOR AMENDMENTS		
Scales AS SHOWN ON A3		Drawn	MVB	Date 11/26/25
Drawing No.				

Project **TOWER CL, LITTLE WYMONDLEY, HITCHIN SG4 7JG**

Client **PADEL TIME LIMITED**


PROPOSED PADEL COURTS

NORTH

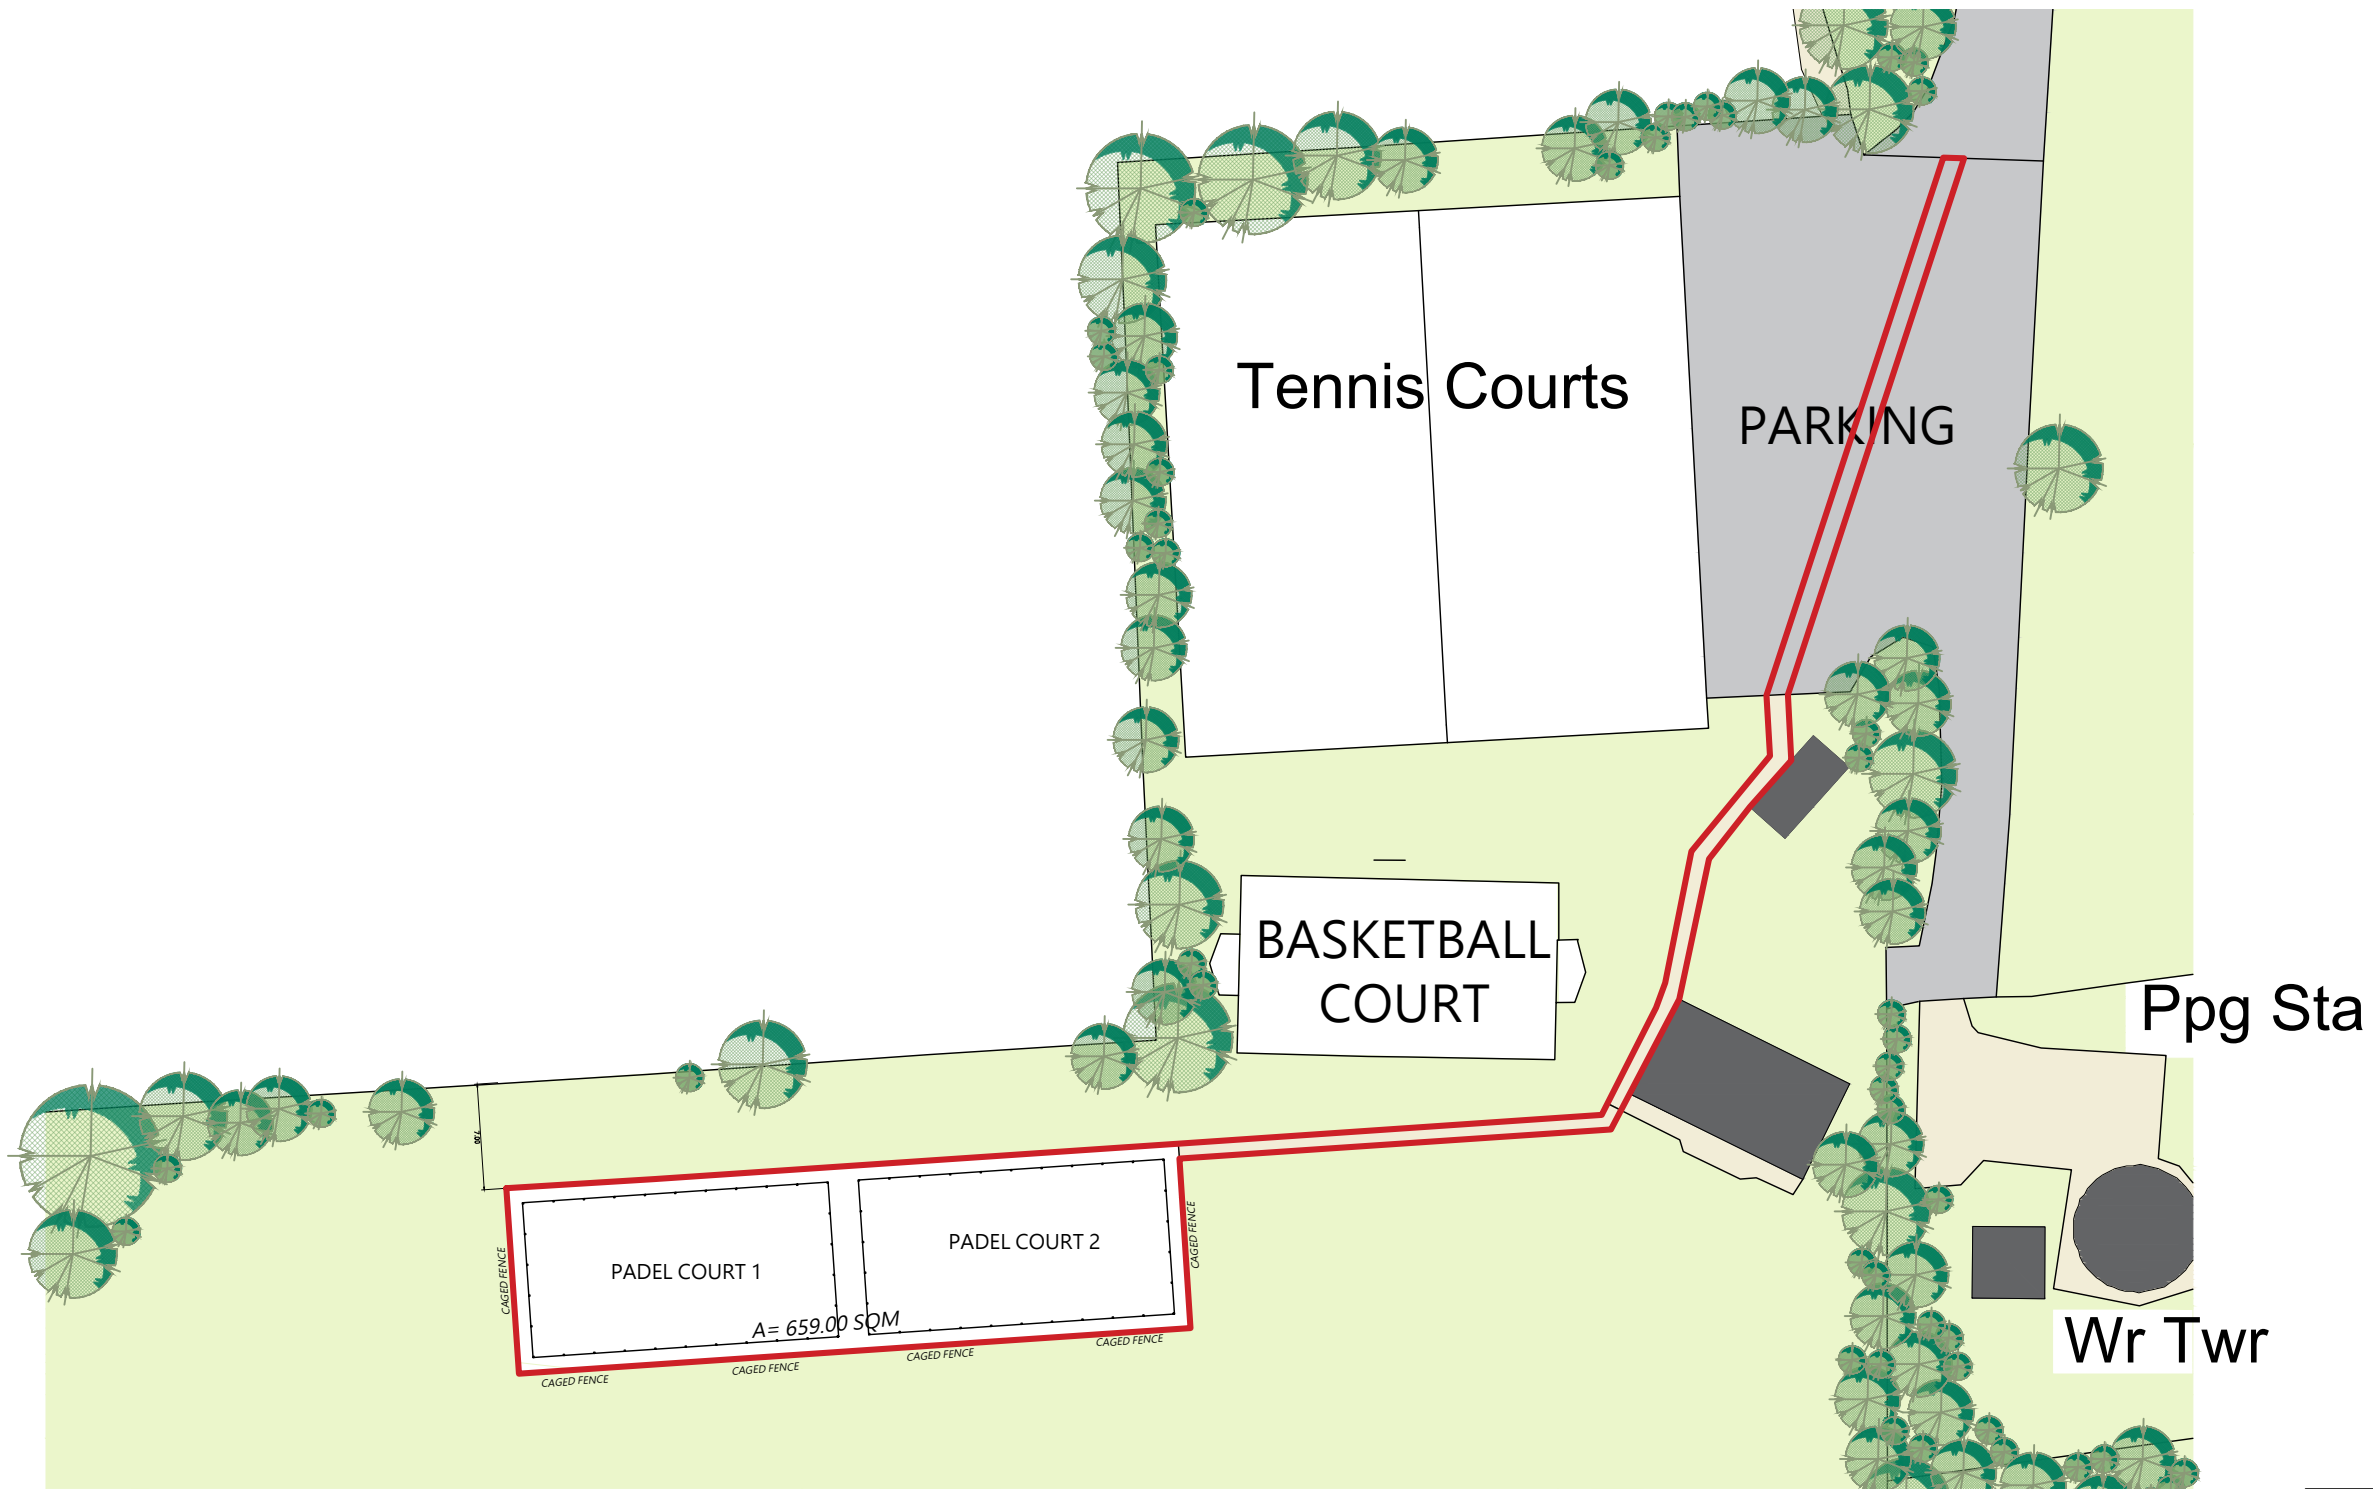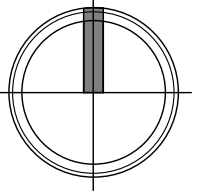

BLOCK PLAN

SCALE: 1/500 MTS

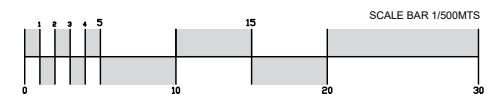

REVISIONS

REV	DATE	DESCRIPTION
B	02/05/26	MINOR AMENDMENTS



Scales AS SHOWN ON A3	Drawn MVB	Date 11/26/25
-----------------------	-----------	---------------

Drawing No.


Project TOWER CL, LITTLE WYMONDLEY, HITCHIN SG4 7JG

Client
PADEL TIME LIMITED

PROPOSED PADEL COURTS

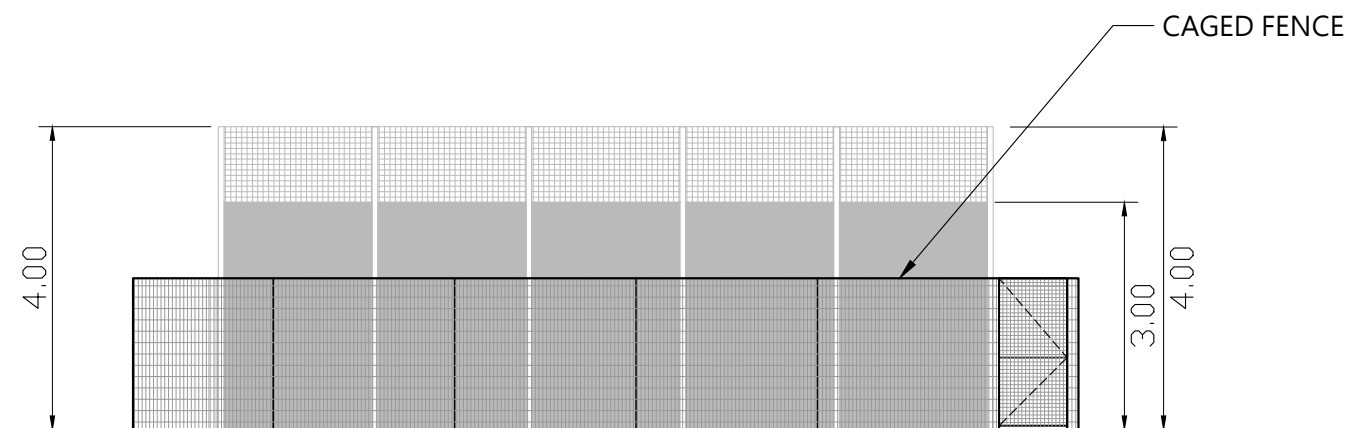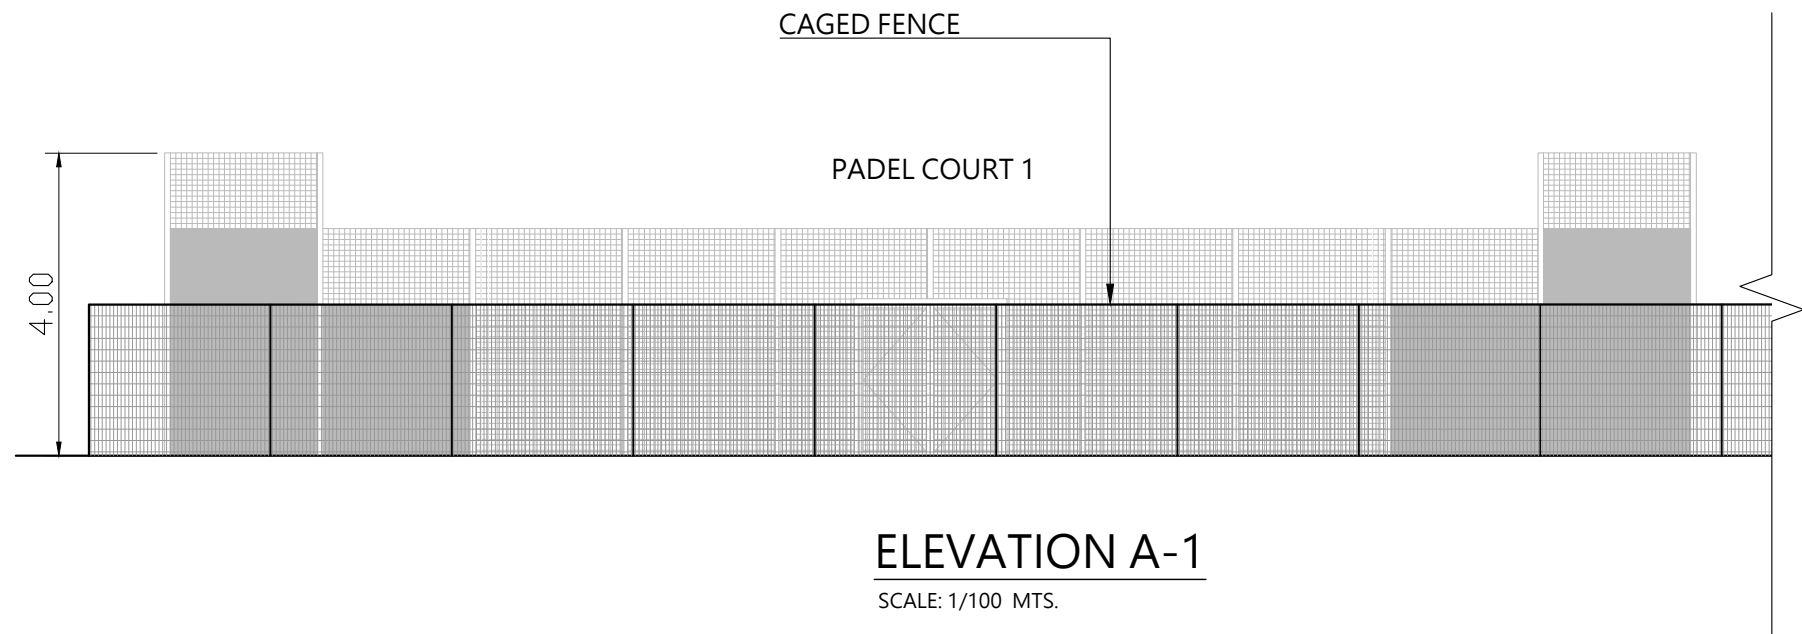


PROPOSED ELEVATION B (W/ FENCE)
SCALE: 1/100 MTS.

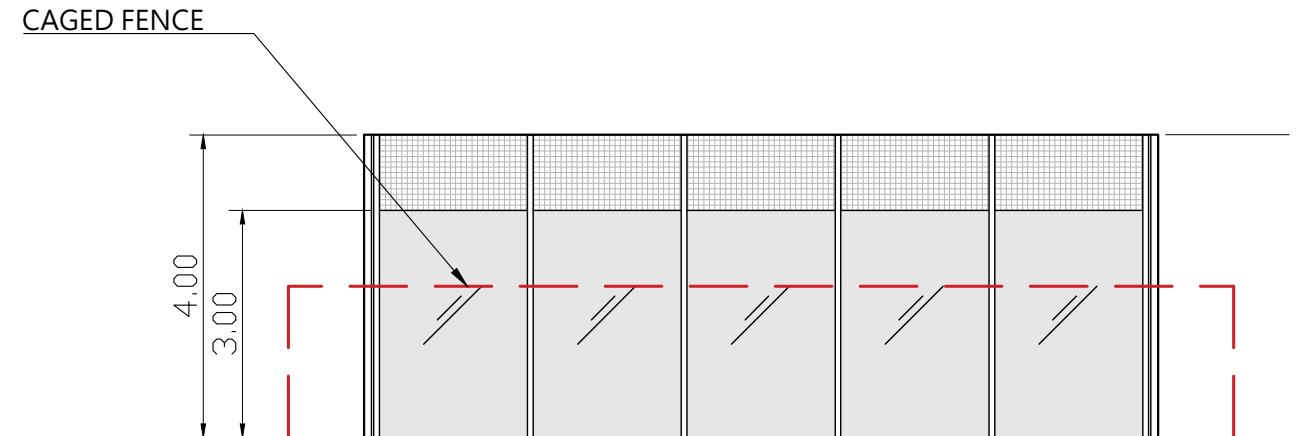


PROPOSED ELEVATION B
SCALE: 1/100 MTS.

REVISIONS				
REV	DATE	DESCRIPTION		
B	02/05/26	MINOR AMENDMENTS		
Scales AS SHOWN ON A3		Drawn	MVB	Date 11/26/25
Drawing No.				

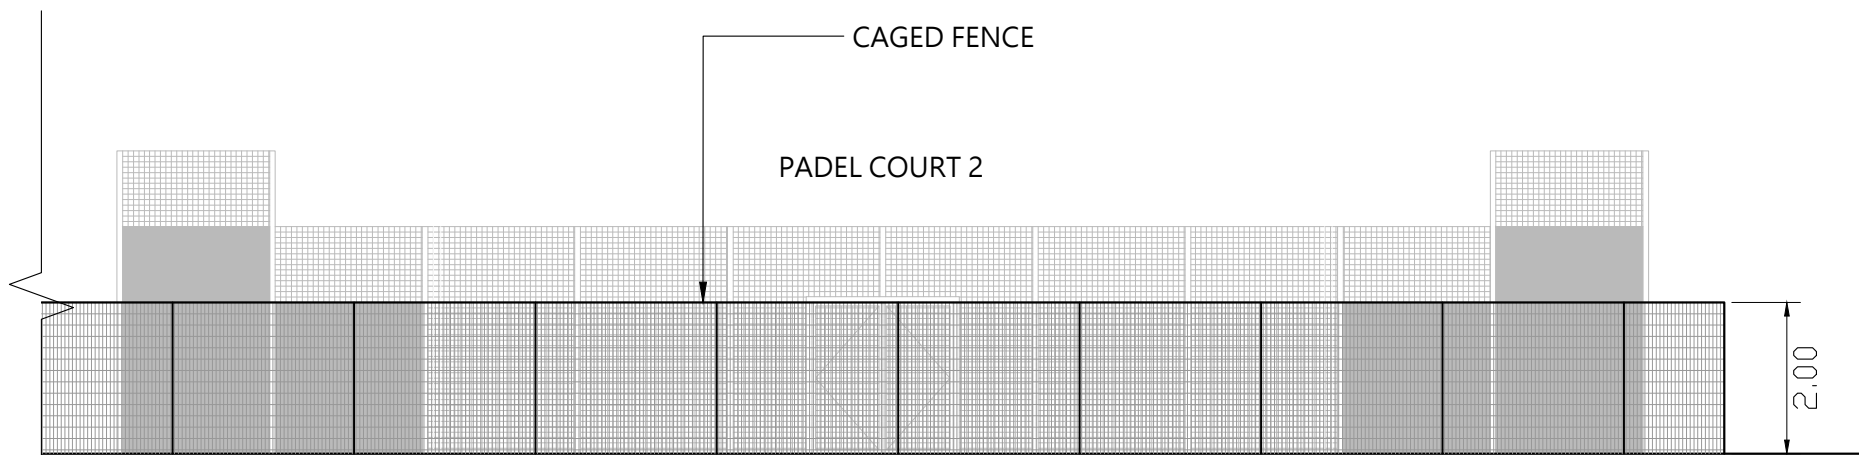

ELEVATION A-2


SCALE: 1/100 MTS.

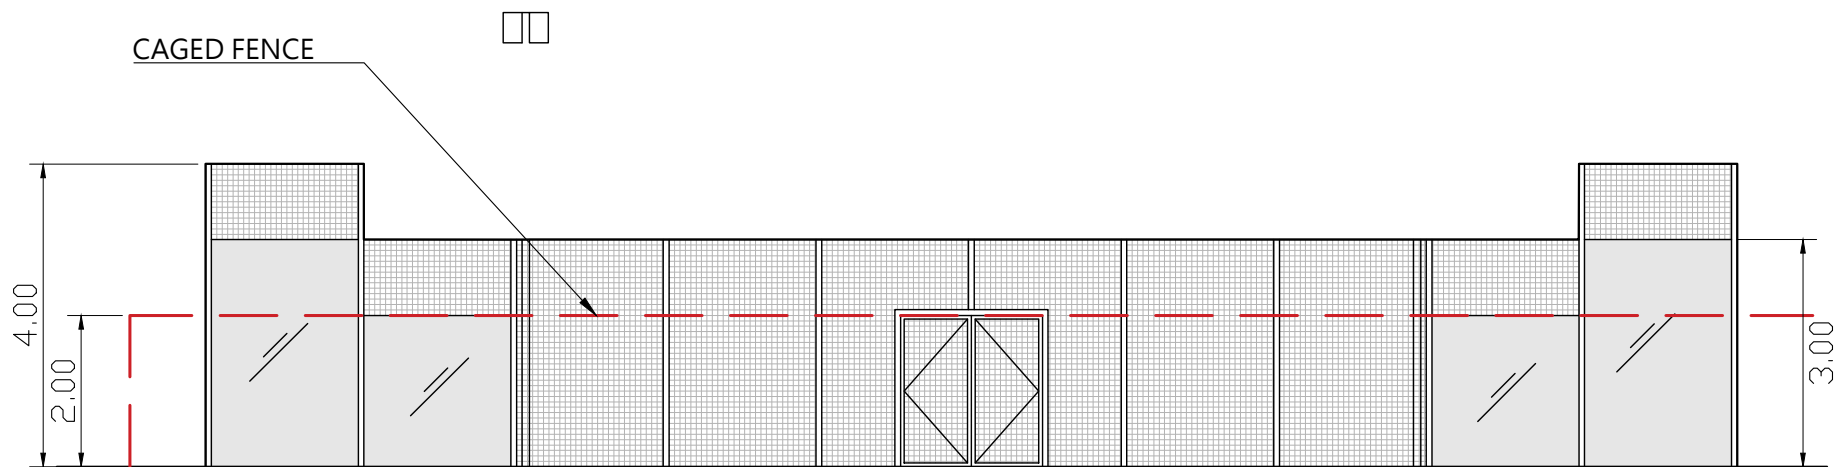

PROPOSED ELEVATION C

SCALE: 1/100 MTS.

REVISIONS				
REV	DATE	DESCRIPTION		
B	02/05/26	MINOR AMENDMENTS		
Scales AS SHOWN ON A3		Drawn	MVB	Date 11/26/25

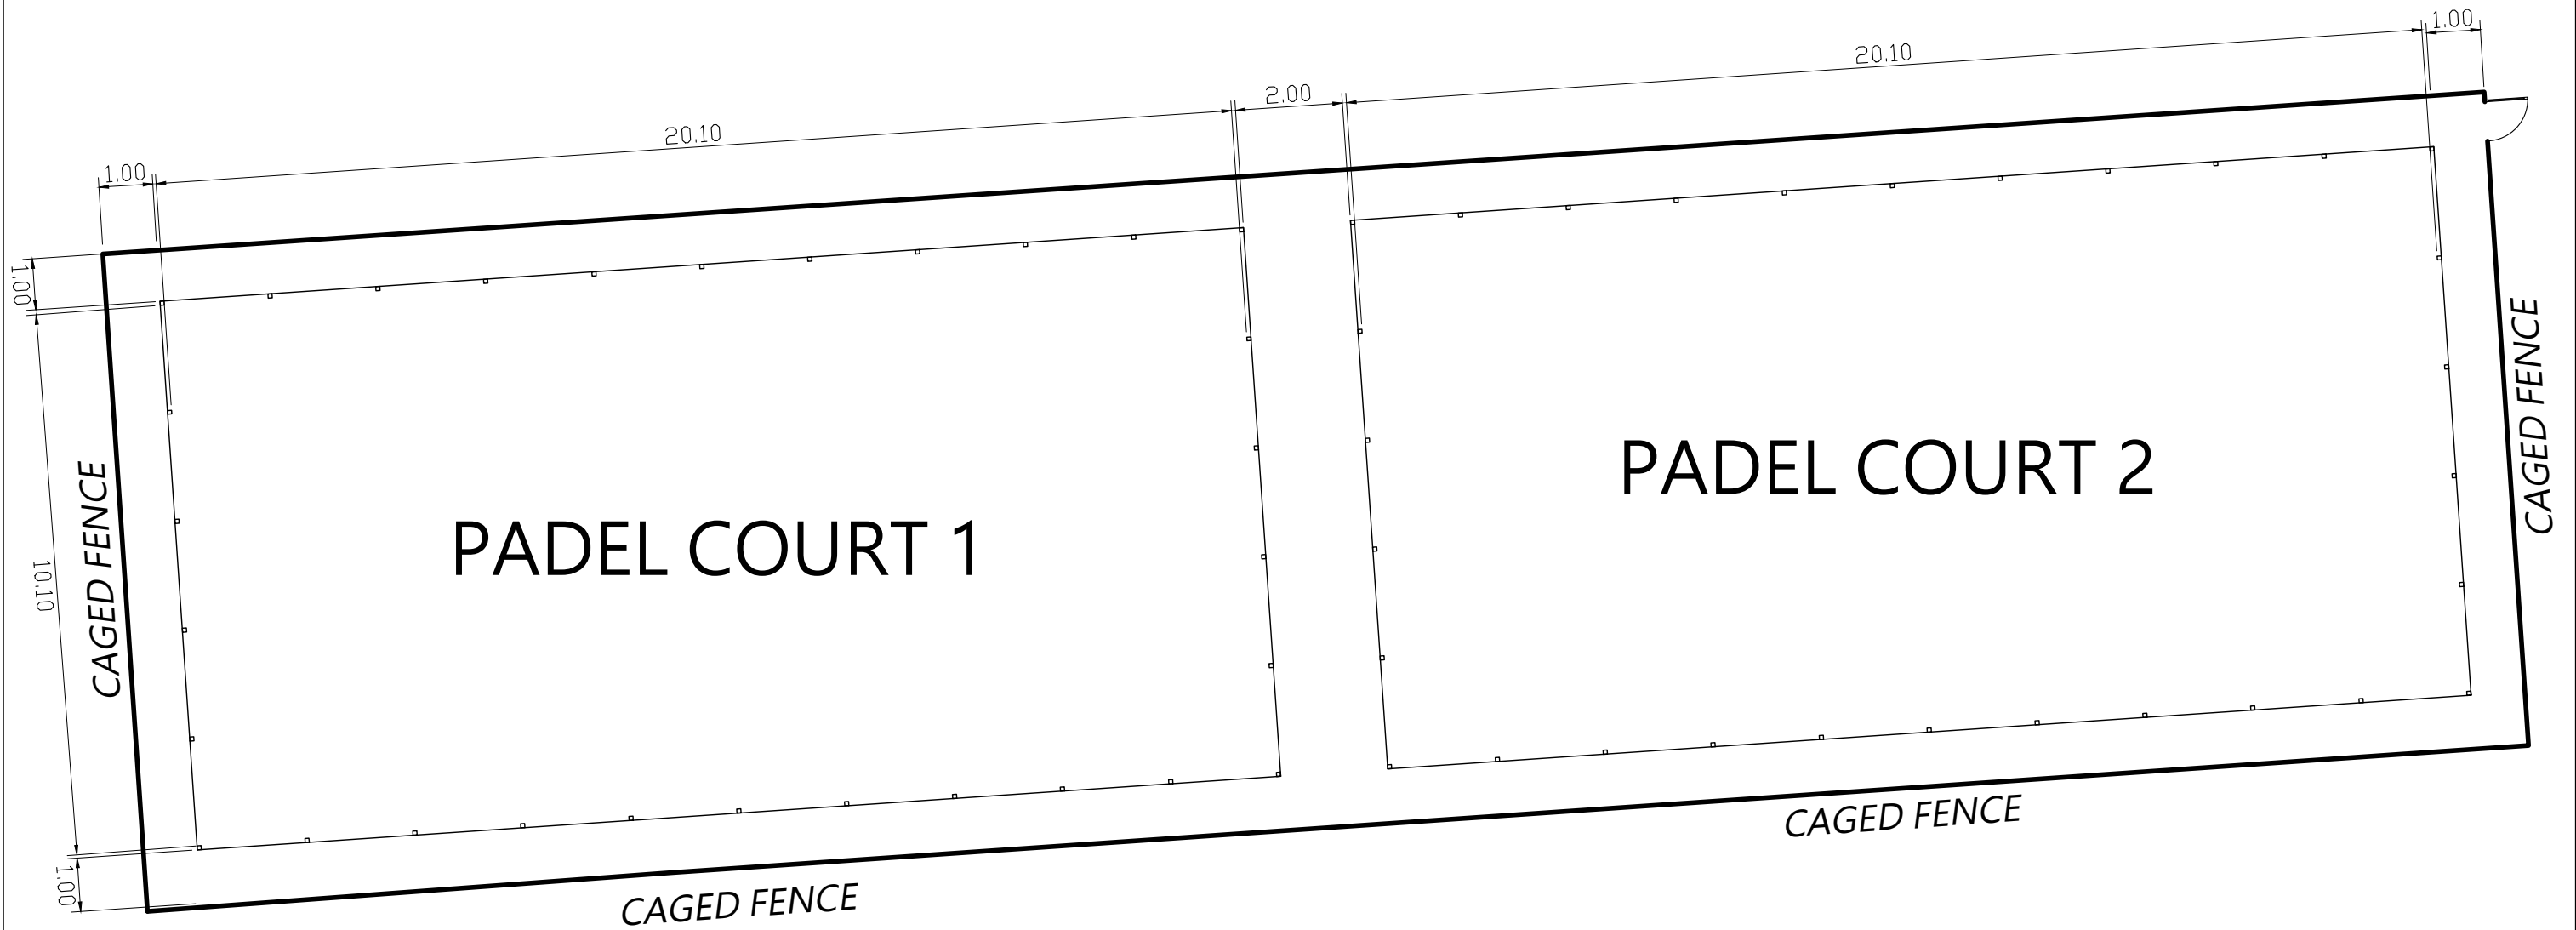

		REVISIONS	
REV	DATE	DESCRIPTION	
B	02/05/26	MINOR AMENDMENTS	
Scales AS SHOWN 1/120 MTS ON A3		Drawn	MVB
		Date	11/26/25
Project	TOWER CL, LITTLE WYMONDLEY, HITCHIN SG4 7JG		Client PADEL TIME LIMITED
		PROPOSED PADEL COURTS	
		Drawing No.	