

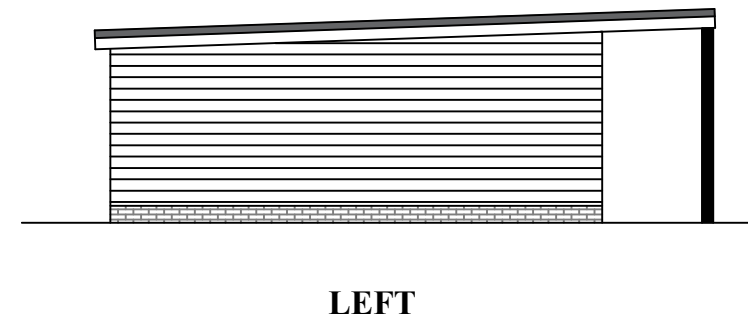


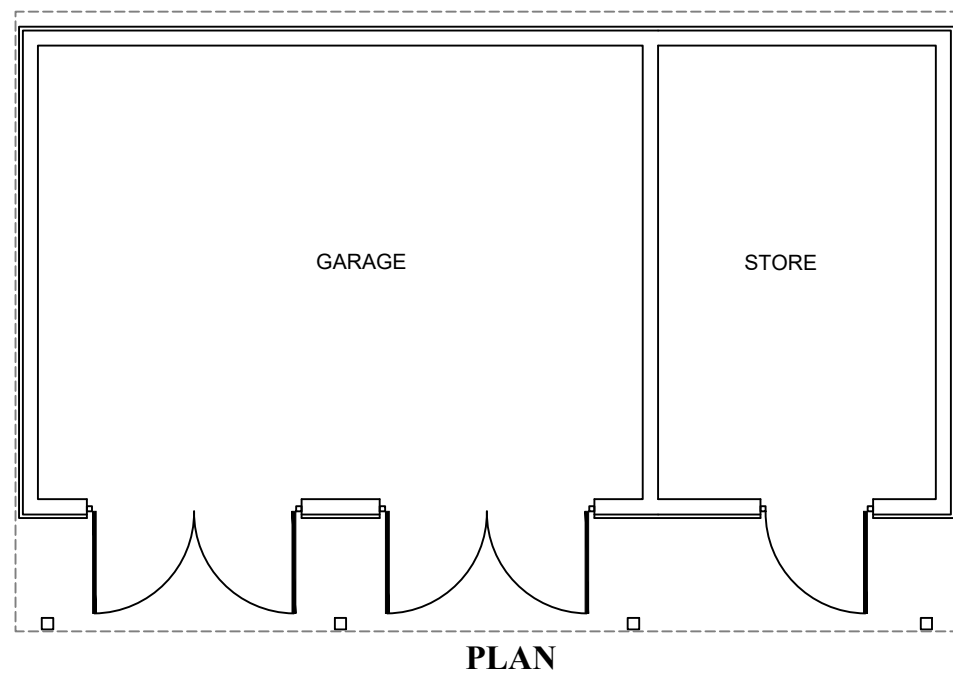

PROPOSED NEW GARAGE COCKS LODGE, SANDON

REVISION A - 18/02/26
GARAGE DESIGN AMENDED TO RESEMBLE STABLE
CONVERSION.

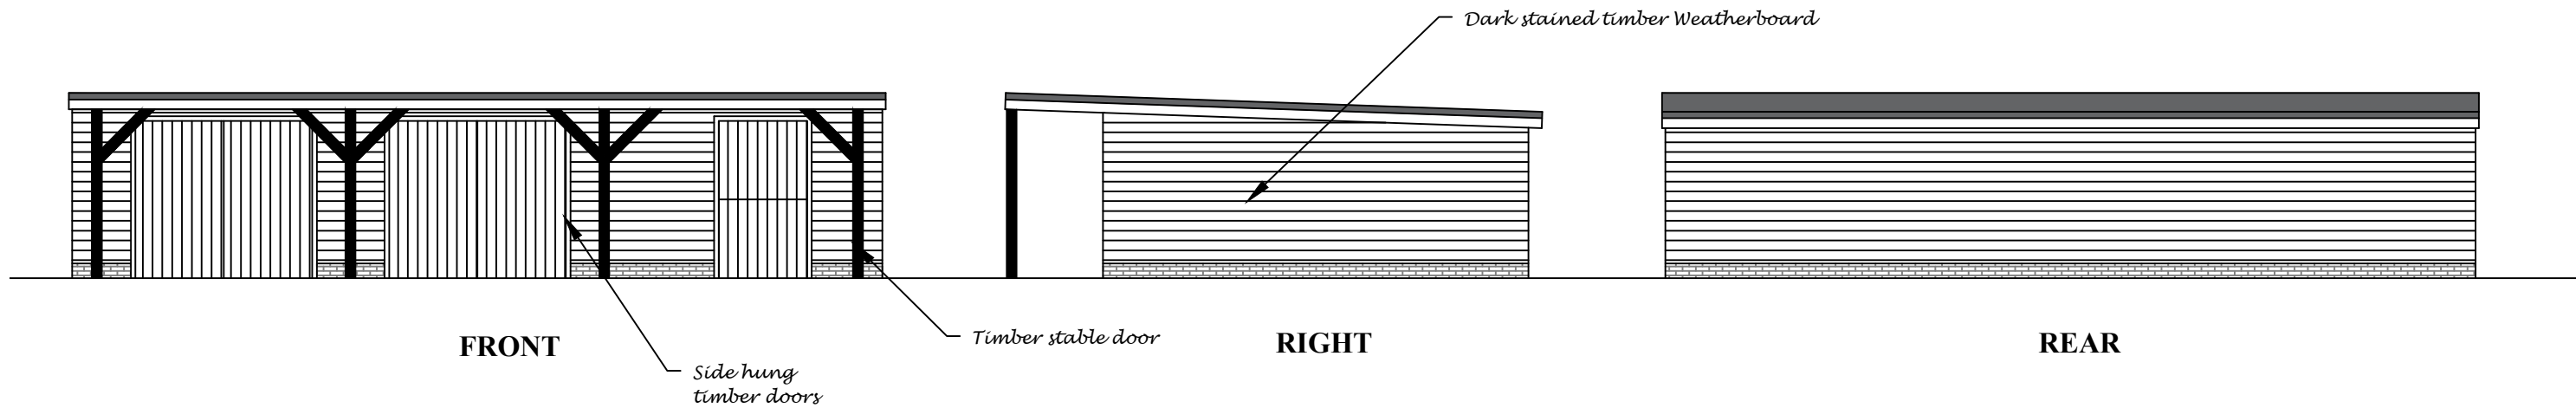

0 1 2 3 4 5 6 7 8 9 10 meters

SCALE	DATE	DRAWING NO.
1:100@A3	11/11/25	212/10/C