

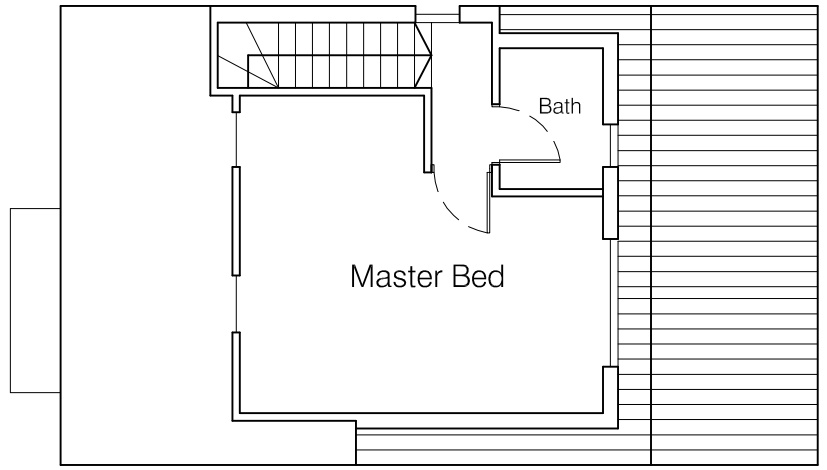


Loft Floor Plan - scale 1:100

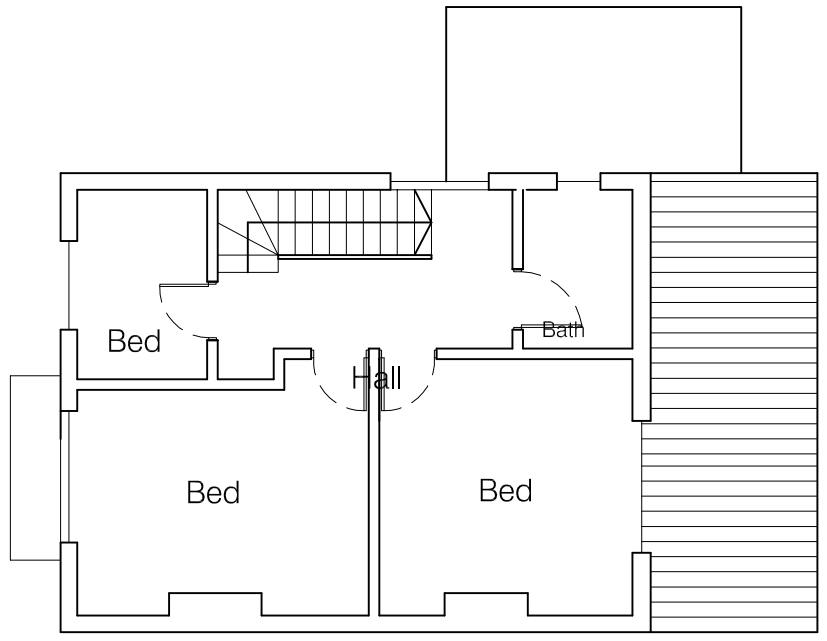

First Floor Plan - scale 1:100

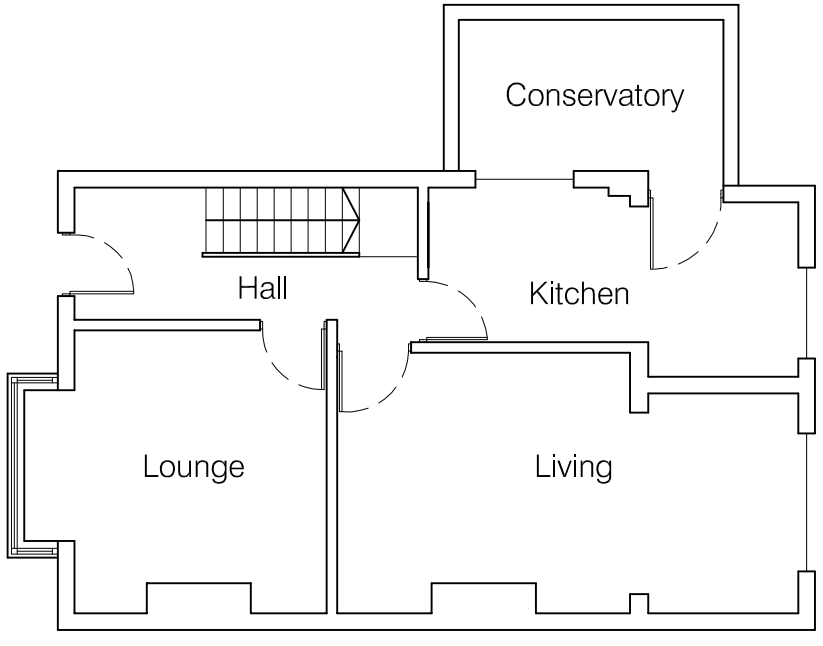


Ground Floor Plan - scale 1:100

Notes

Setting Out Dimensions;
All dimensions and levels shown on drawings to be checked prior to commencement of work, any discrepancies to be reported to the Architect.
This drawing is PRELIMINARY only and subject to full detailed design,

Structural Engineers design

Subject to Statutory Approvals

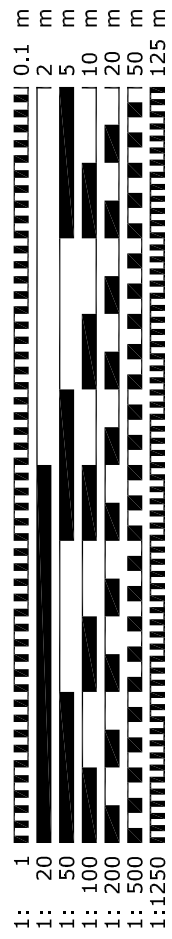

This drawing is protected under © copy right

preliminary

CONTRACT
Proposed extension and alterations
20 Brampton Park Road, Hitchin, Hertfordshire

DRAWING TITLE
Existing Floor Plans

SCALE	1:100@A3	DRAWING NUMBER	REVISION
DATE	Jan 2018	PO2	
DRAWN	JEI		
JOB NUMBER	NR-01		CHECKED BY

redshed design
47 Hoo Road
Meppershall
Bedfordshire
sg17 5lp

telephone: 01462 807175,07884008970
fax: 01462 807175
e-mail: james/karen@redsheddesign.co.uk
www.redsheddesign.co.uk