ELEVATION B- GABLE

ELEVATION A - FRONT

0m 1m 2m 3m 4m 5m

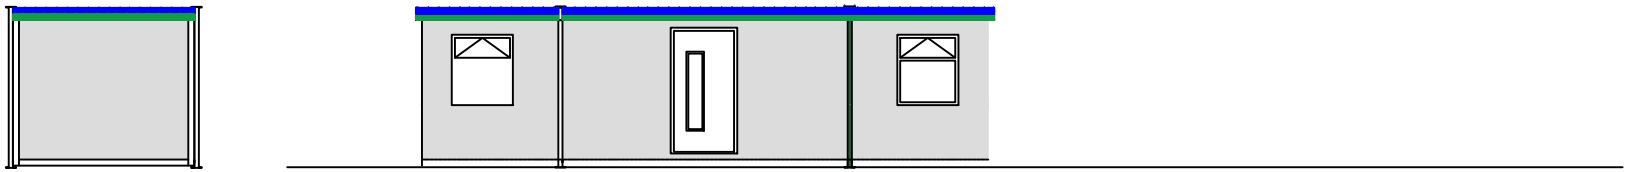

ELEVATION C - REAR

ELEVATION D - GABLE

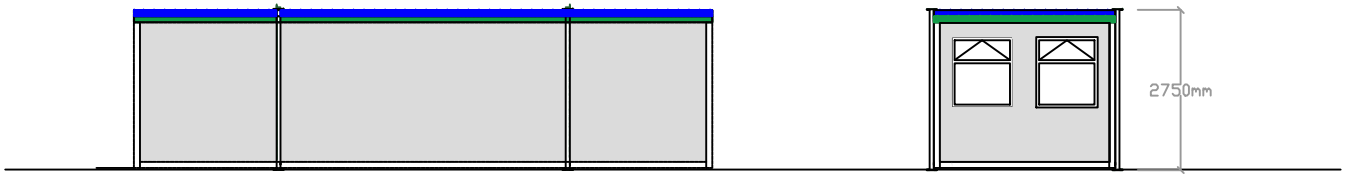

EXAMPLE OF EXTERNAL FINISH



GROUND FLOOR UNIT

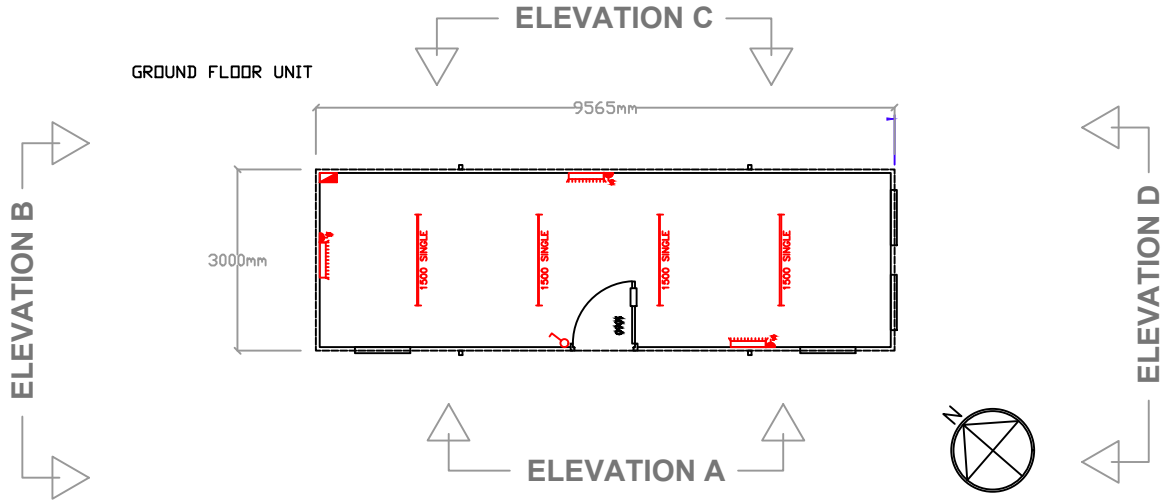

Client

Urbaser Ltd
First Floor,
Westmoreland House,
80-86 Bath Road,
Cheltenham,
GL53 7JT

Details

Proposed layout single unit - Facilities

Foundations, furniture and windows shown for indication only.

Scale 1 : 125 @ A4

Drw Ref: 10184 B

Rev : 02

SPACEBUILDER Ltd
Advantage Unit
132-134 Great Ancoats St
Manchester
M6 4DN
T: 0161 777 9106
F: 0161 601 0287
e: info@spacebuilder.co.uk

This drawing is confidential & the sole property of the agent company. Standard Spacebuilder Terms & Conditions Apply. It must not be reproduced either wholly or in part. All rights in respect of patents & design copyright are reserved.