



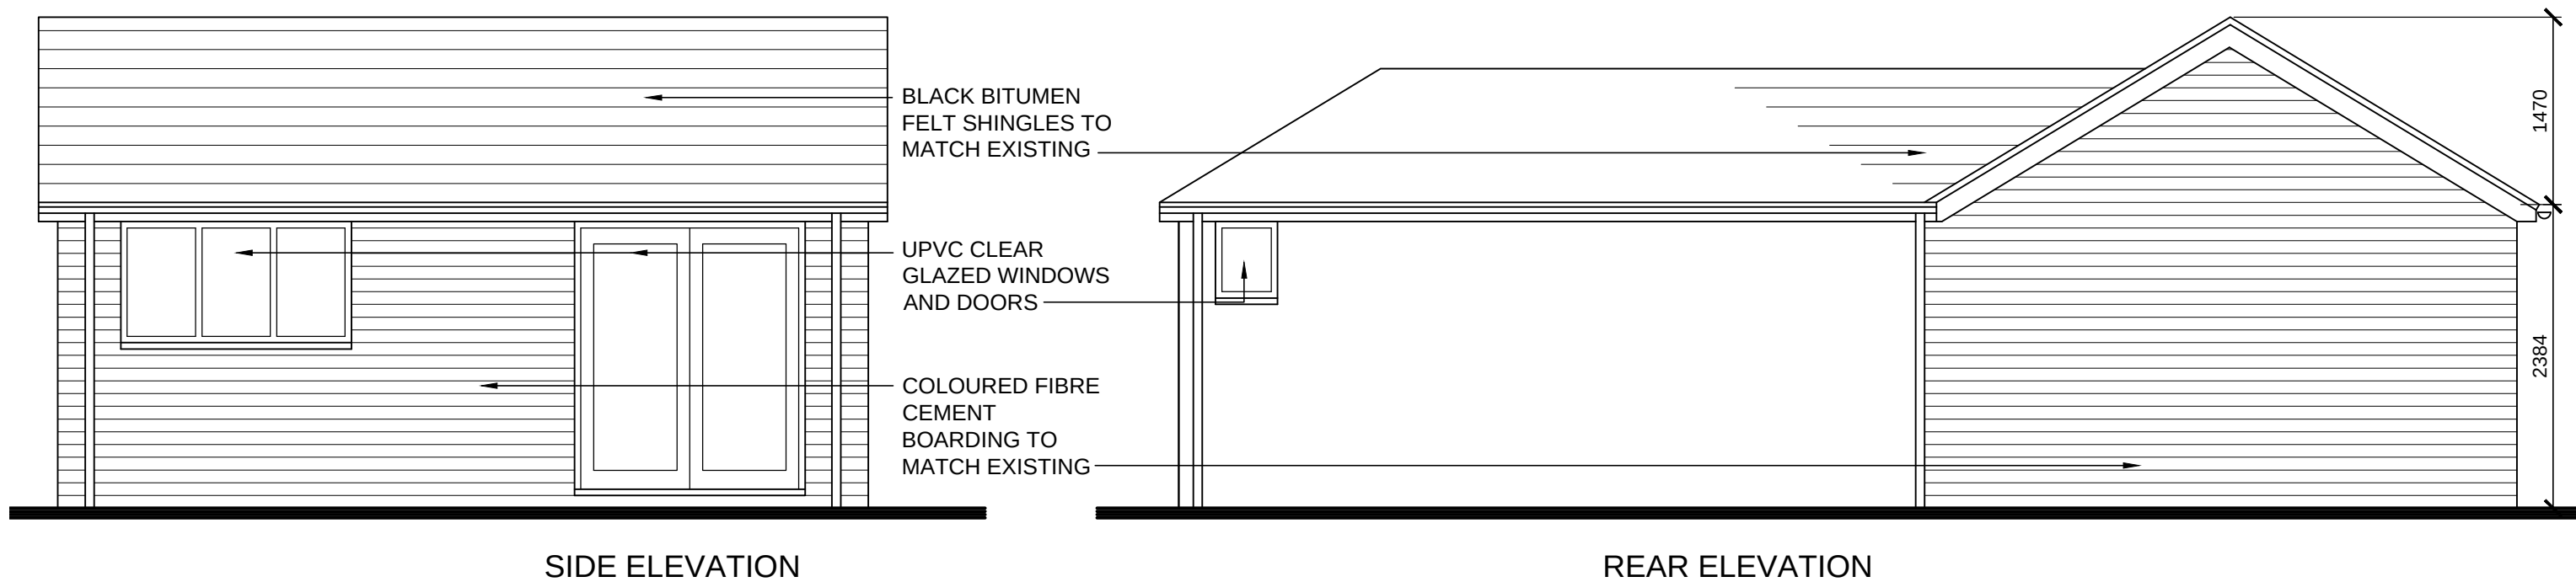

PROPOSED ELEVATIONS OF OUTBUILDING

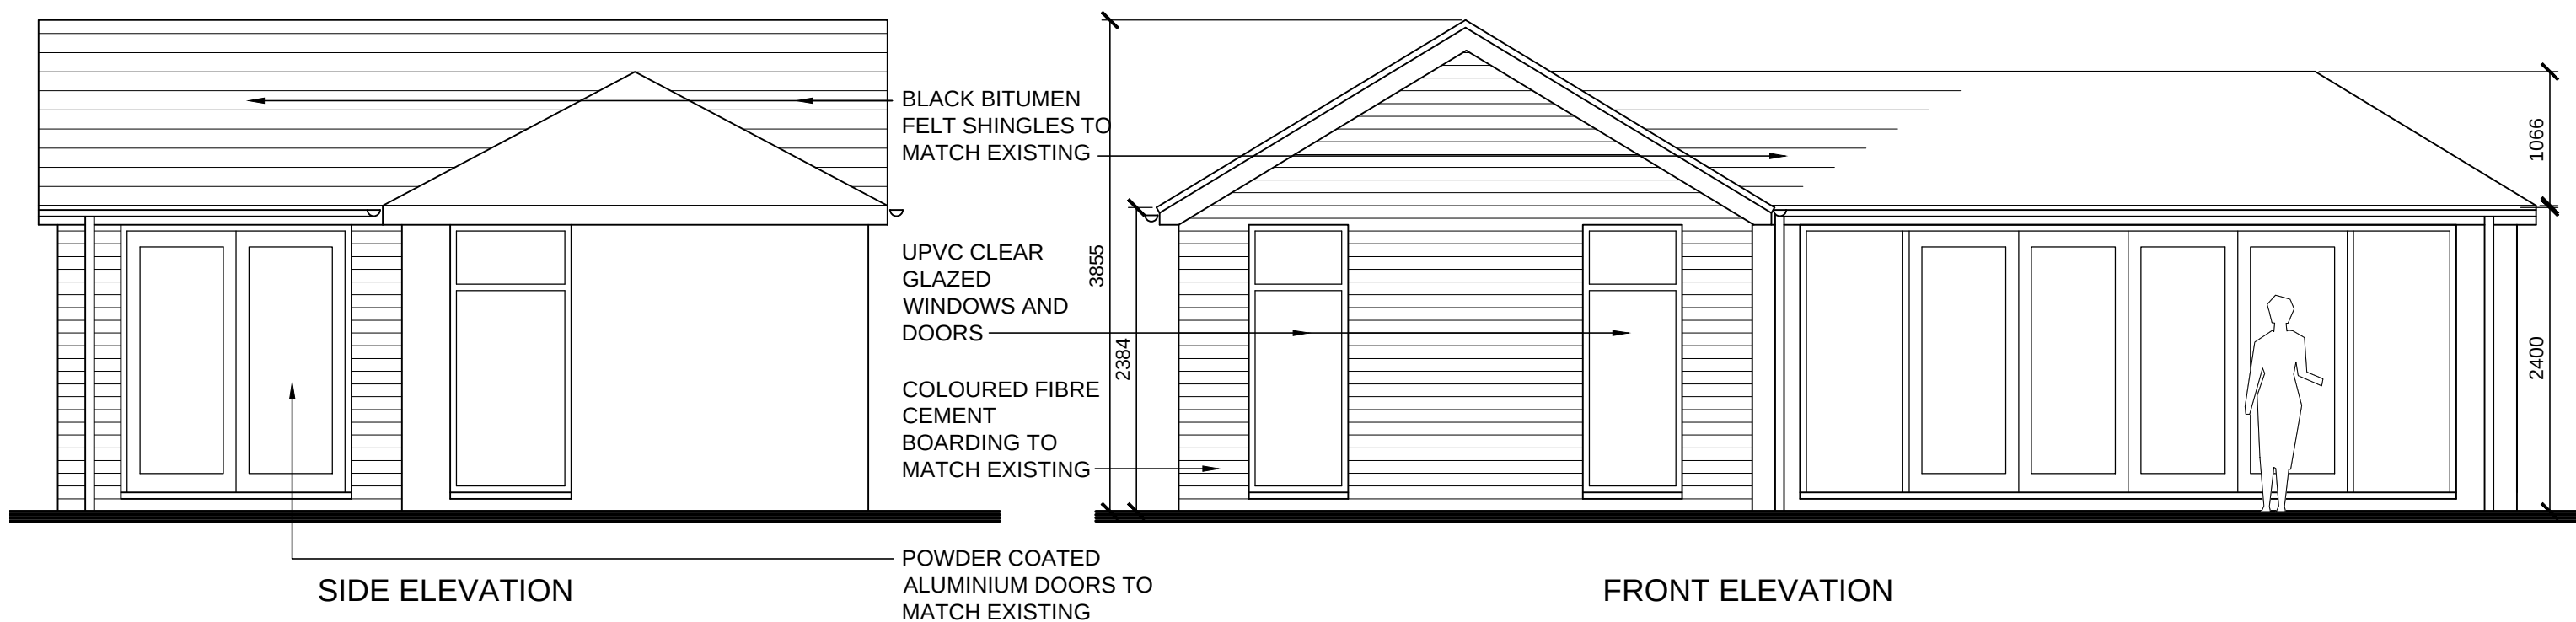