



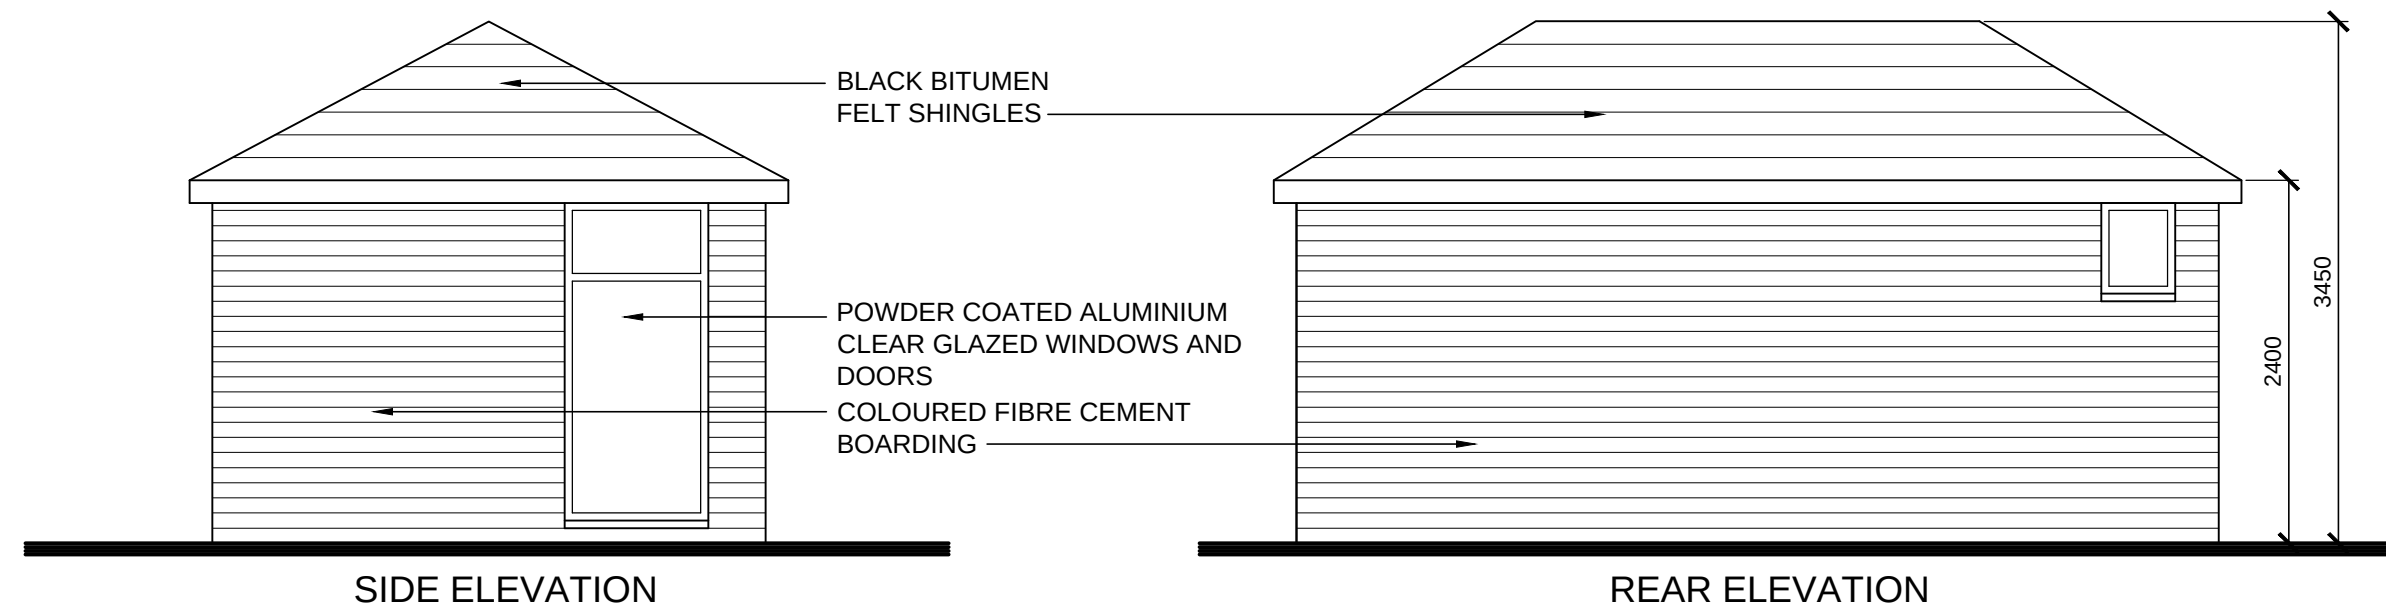

EXISTING ELEVATIONS OF OUTBUILDING

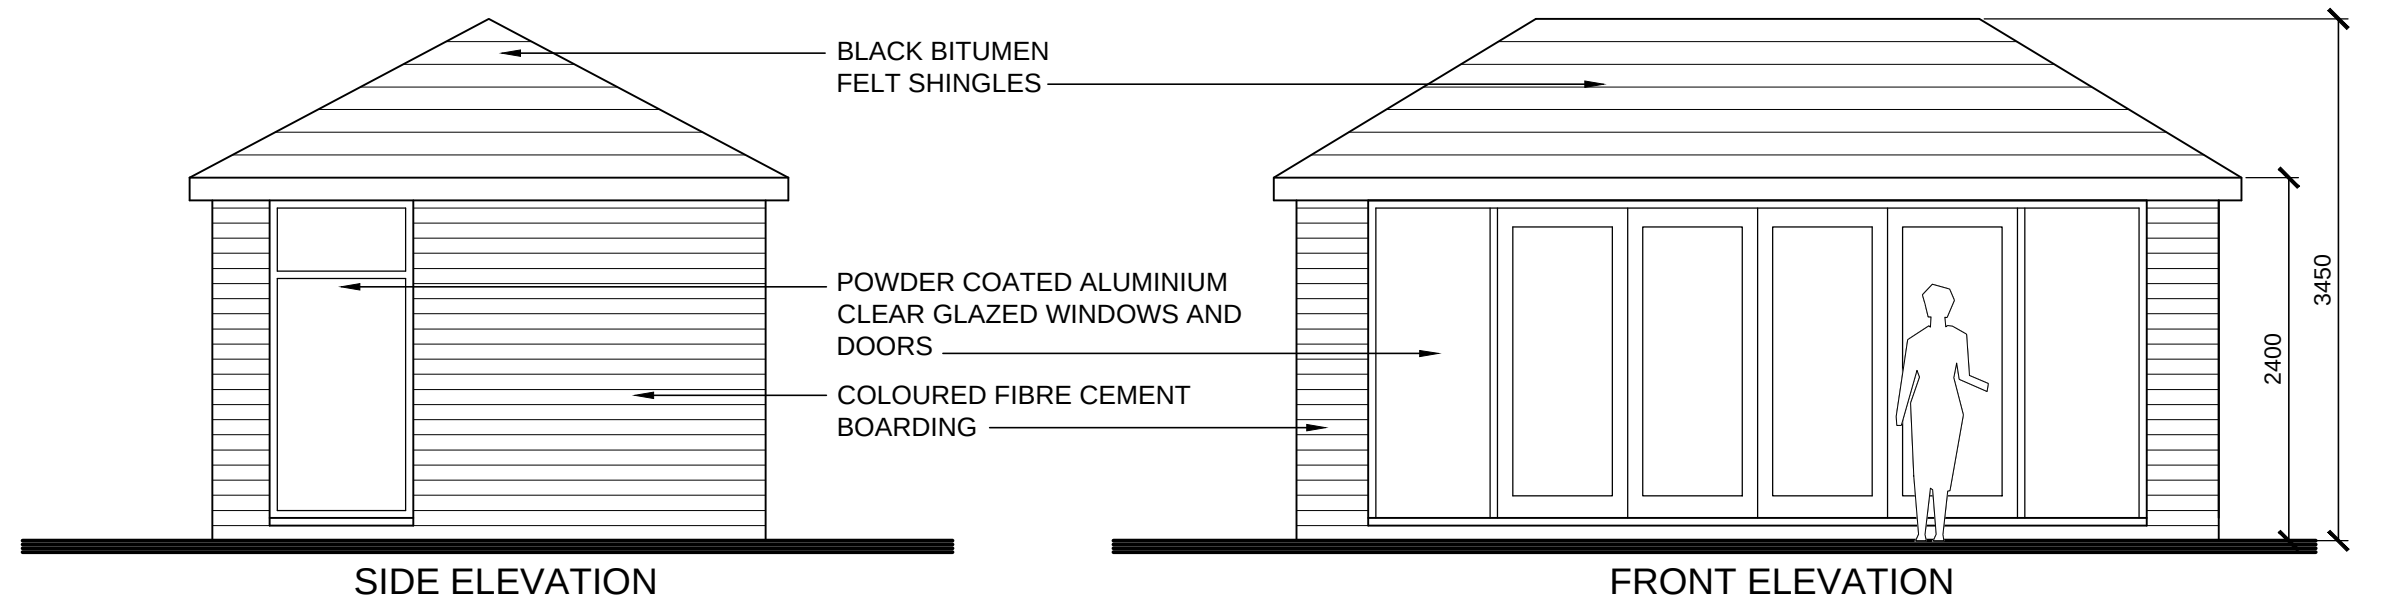