

FLOOR / FOUNDATIONS
150mm CONCRETE SLAB WITH EDGES THICKENED TO 450x450mm WITH A142 MESH
FINISHED WITH 18mm T & G FLOORING GRADE CHIPBOARD ON 50mm CELOTEX GA4000 INSULATION ON 1200 GAUGE DPM.

WALLS
EXTERNAL
CLADDING TO MATCH EXISTING ON 25x50mm SW BATTENS ON BREATHER MEMBRANE ON 9mm OSB BOARD ON 50x100mm C24 TREATED STUDWORK AT 400mm C/C's.
VOIDS FILLED WITH 100mm CELOTEX GA4000 INSULATION.
FINISHED WITH DRY LINED 12.5mm PLASTERBOARD ON VAPOUR BARRIER.


INTERNAL
DRY LINED 12.5mm PLASTERBOARD ON 50x75mm SW STUDWORK WITH MINERAL FIBRE QUILT TO VOIDS.

ROOF
TILES TO MATCH EXISTING ON 12mm OSB BOARD ON 50x100mm C24 TREATED RAFTERS AT 400mm C/C's.
VOIDS FILLED WITH 100mm CELOTEX GA4000 INSULATION.
FINISHED WITH DRY LINED 12.5mm PLASTERBOARD ON VAPOUR BARRIER.


WINDOWS AND DOORS TO MATCH EXISTING

ROOF STRUCTURE TO BE CONFIRMED BY STRUCTURAL ENGINEER.

- 1 2 No 50x150mm C24 JOISTS AT CEILING LEVEL BOLTED TOGETHER.
- 2 2 No 50x150mm C24 JOISTS AT RIDGE LEVEL BOLTED TOGETHER.
- 3 3 No 50x150mm C24 STUDS IN WALL TO SUPPORT ROOF STRUCTURE.
- 4 100x100mm C24 POST TO SUPPORT RIDGE ON CEILING JOISTS.

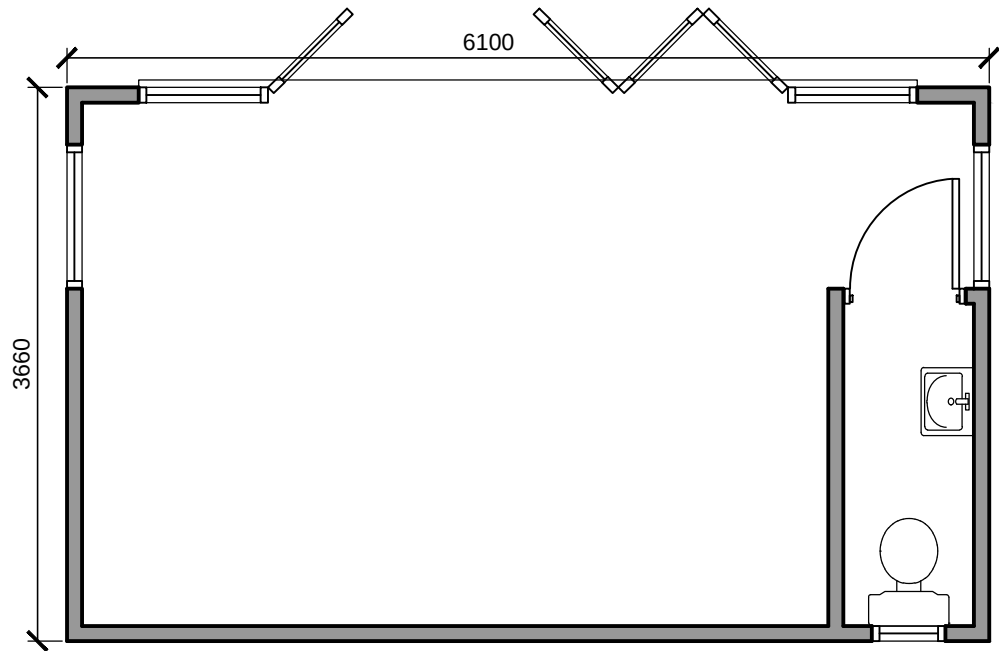

EXISTING PLAN OF OUTBUILDING

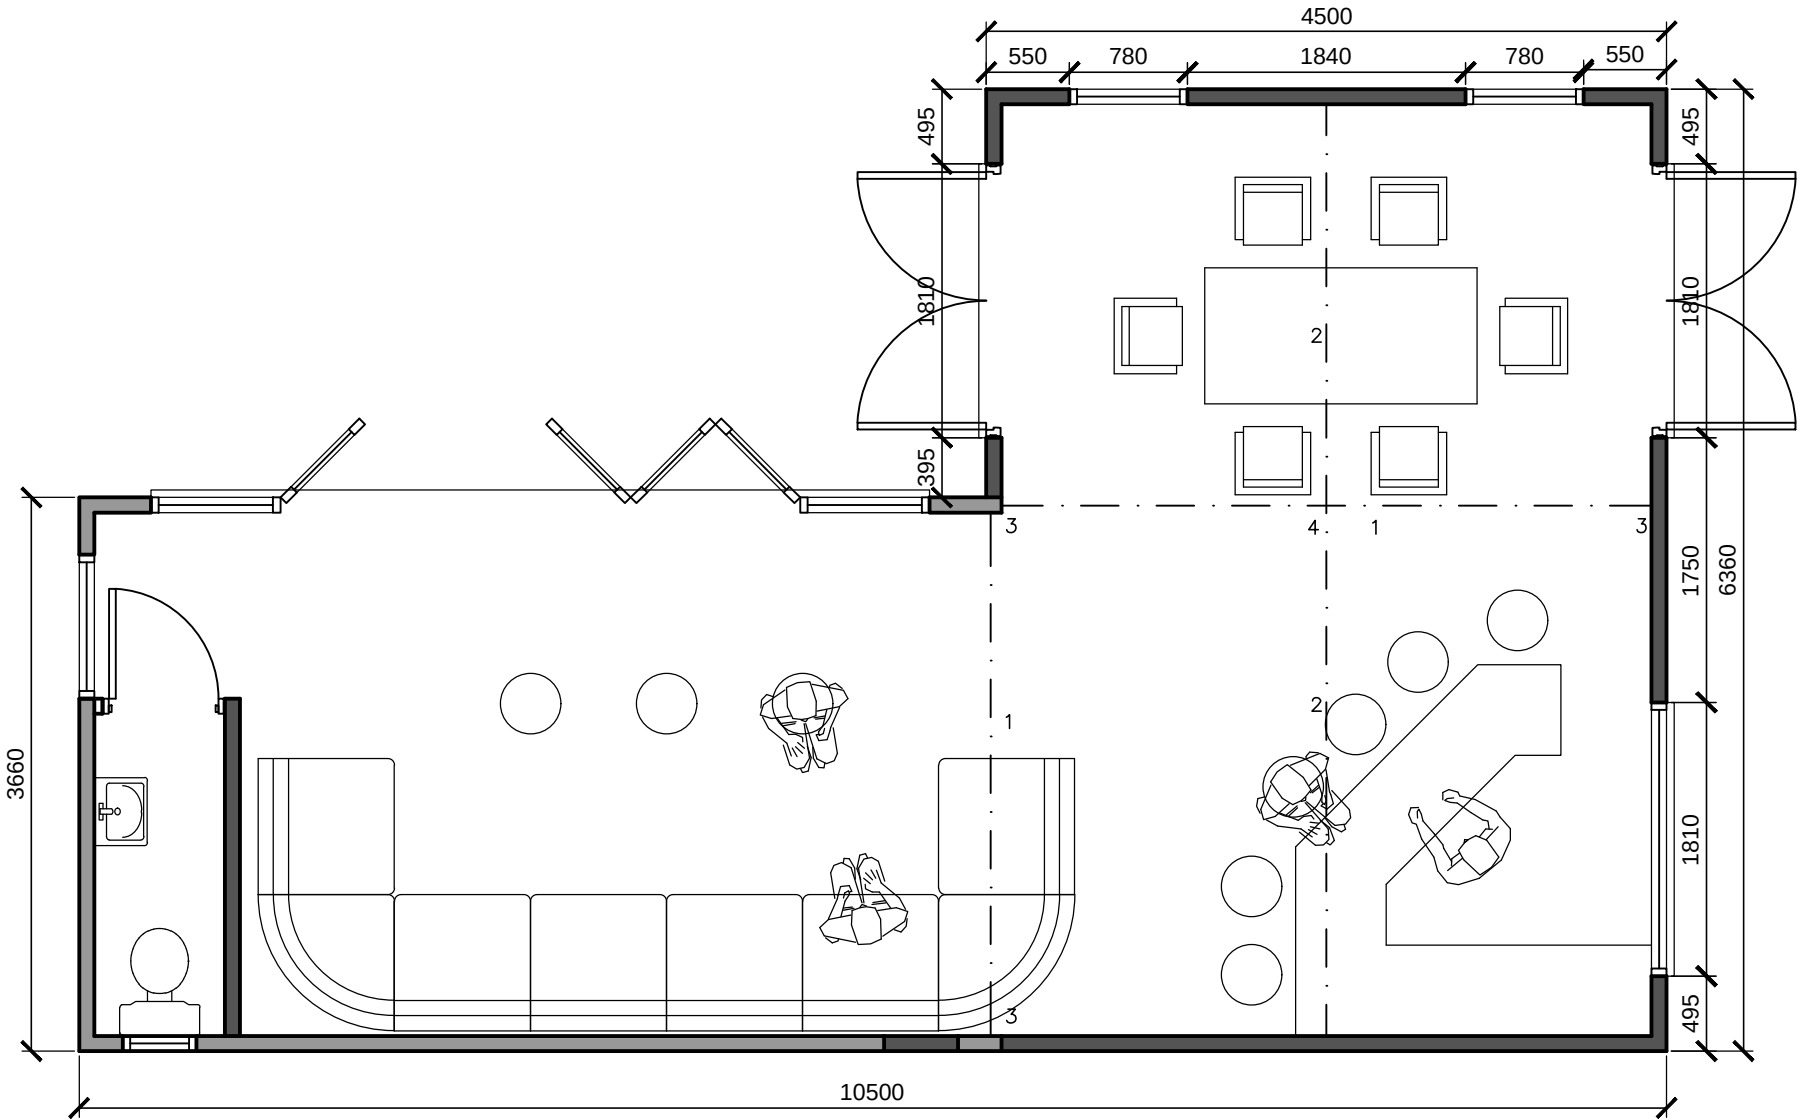

PROPOSED PLAN OF OUTBUILDING

