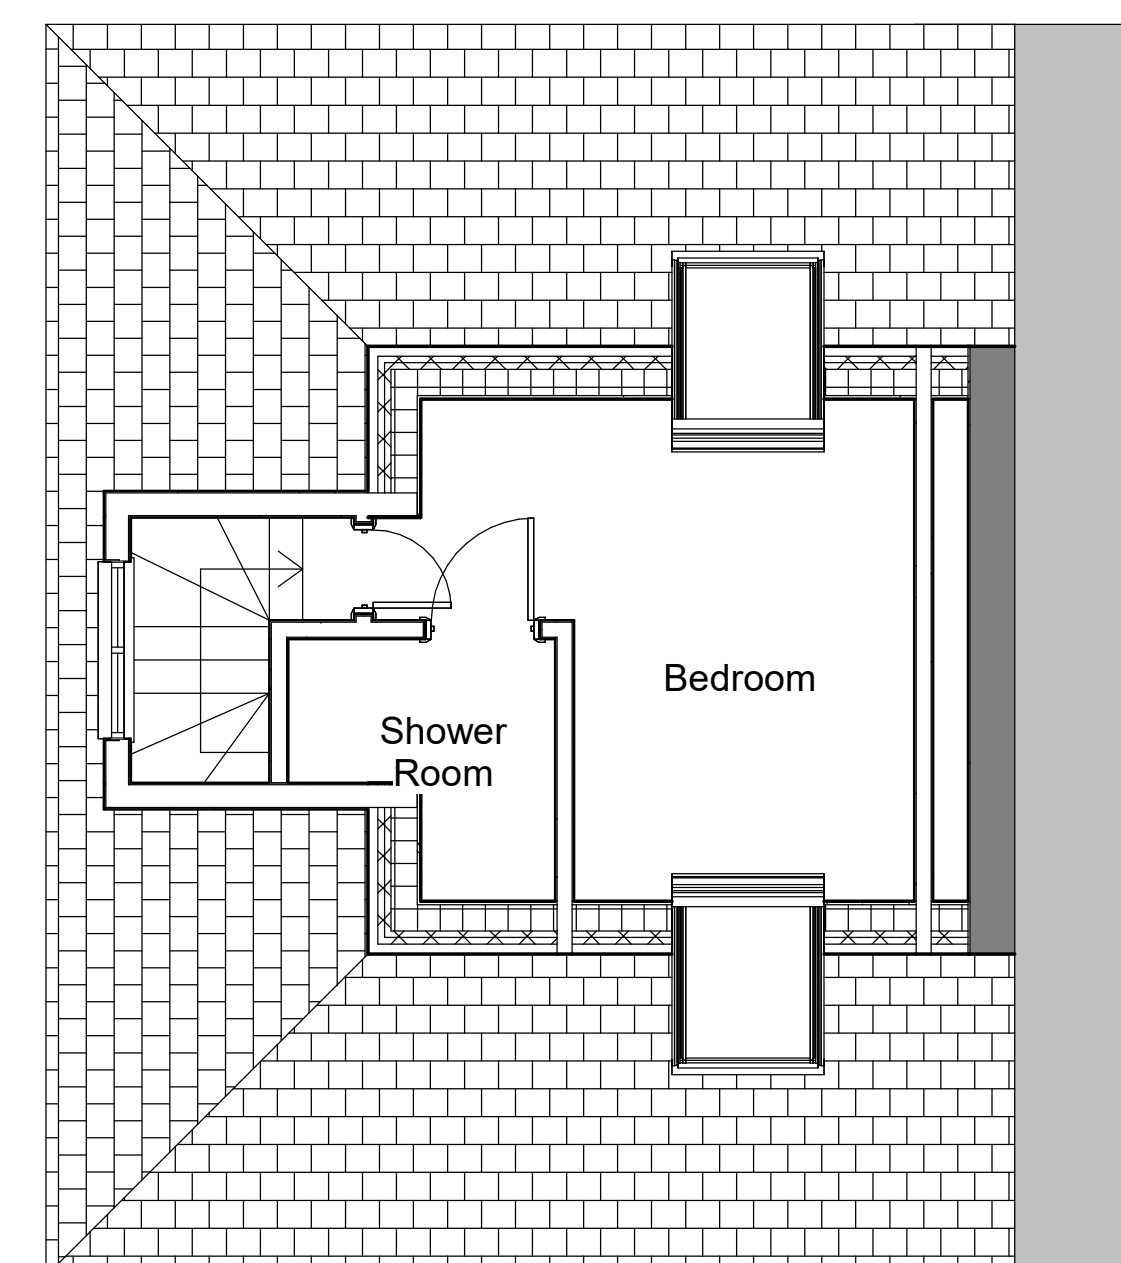
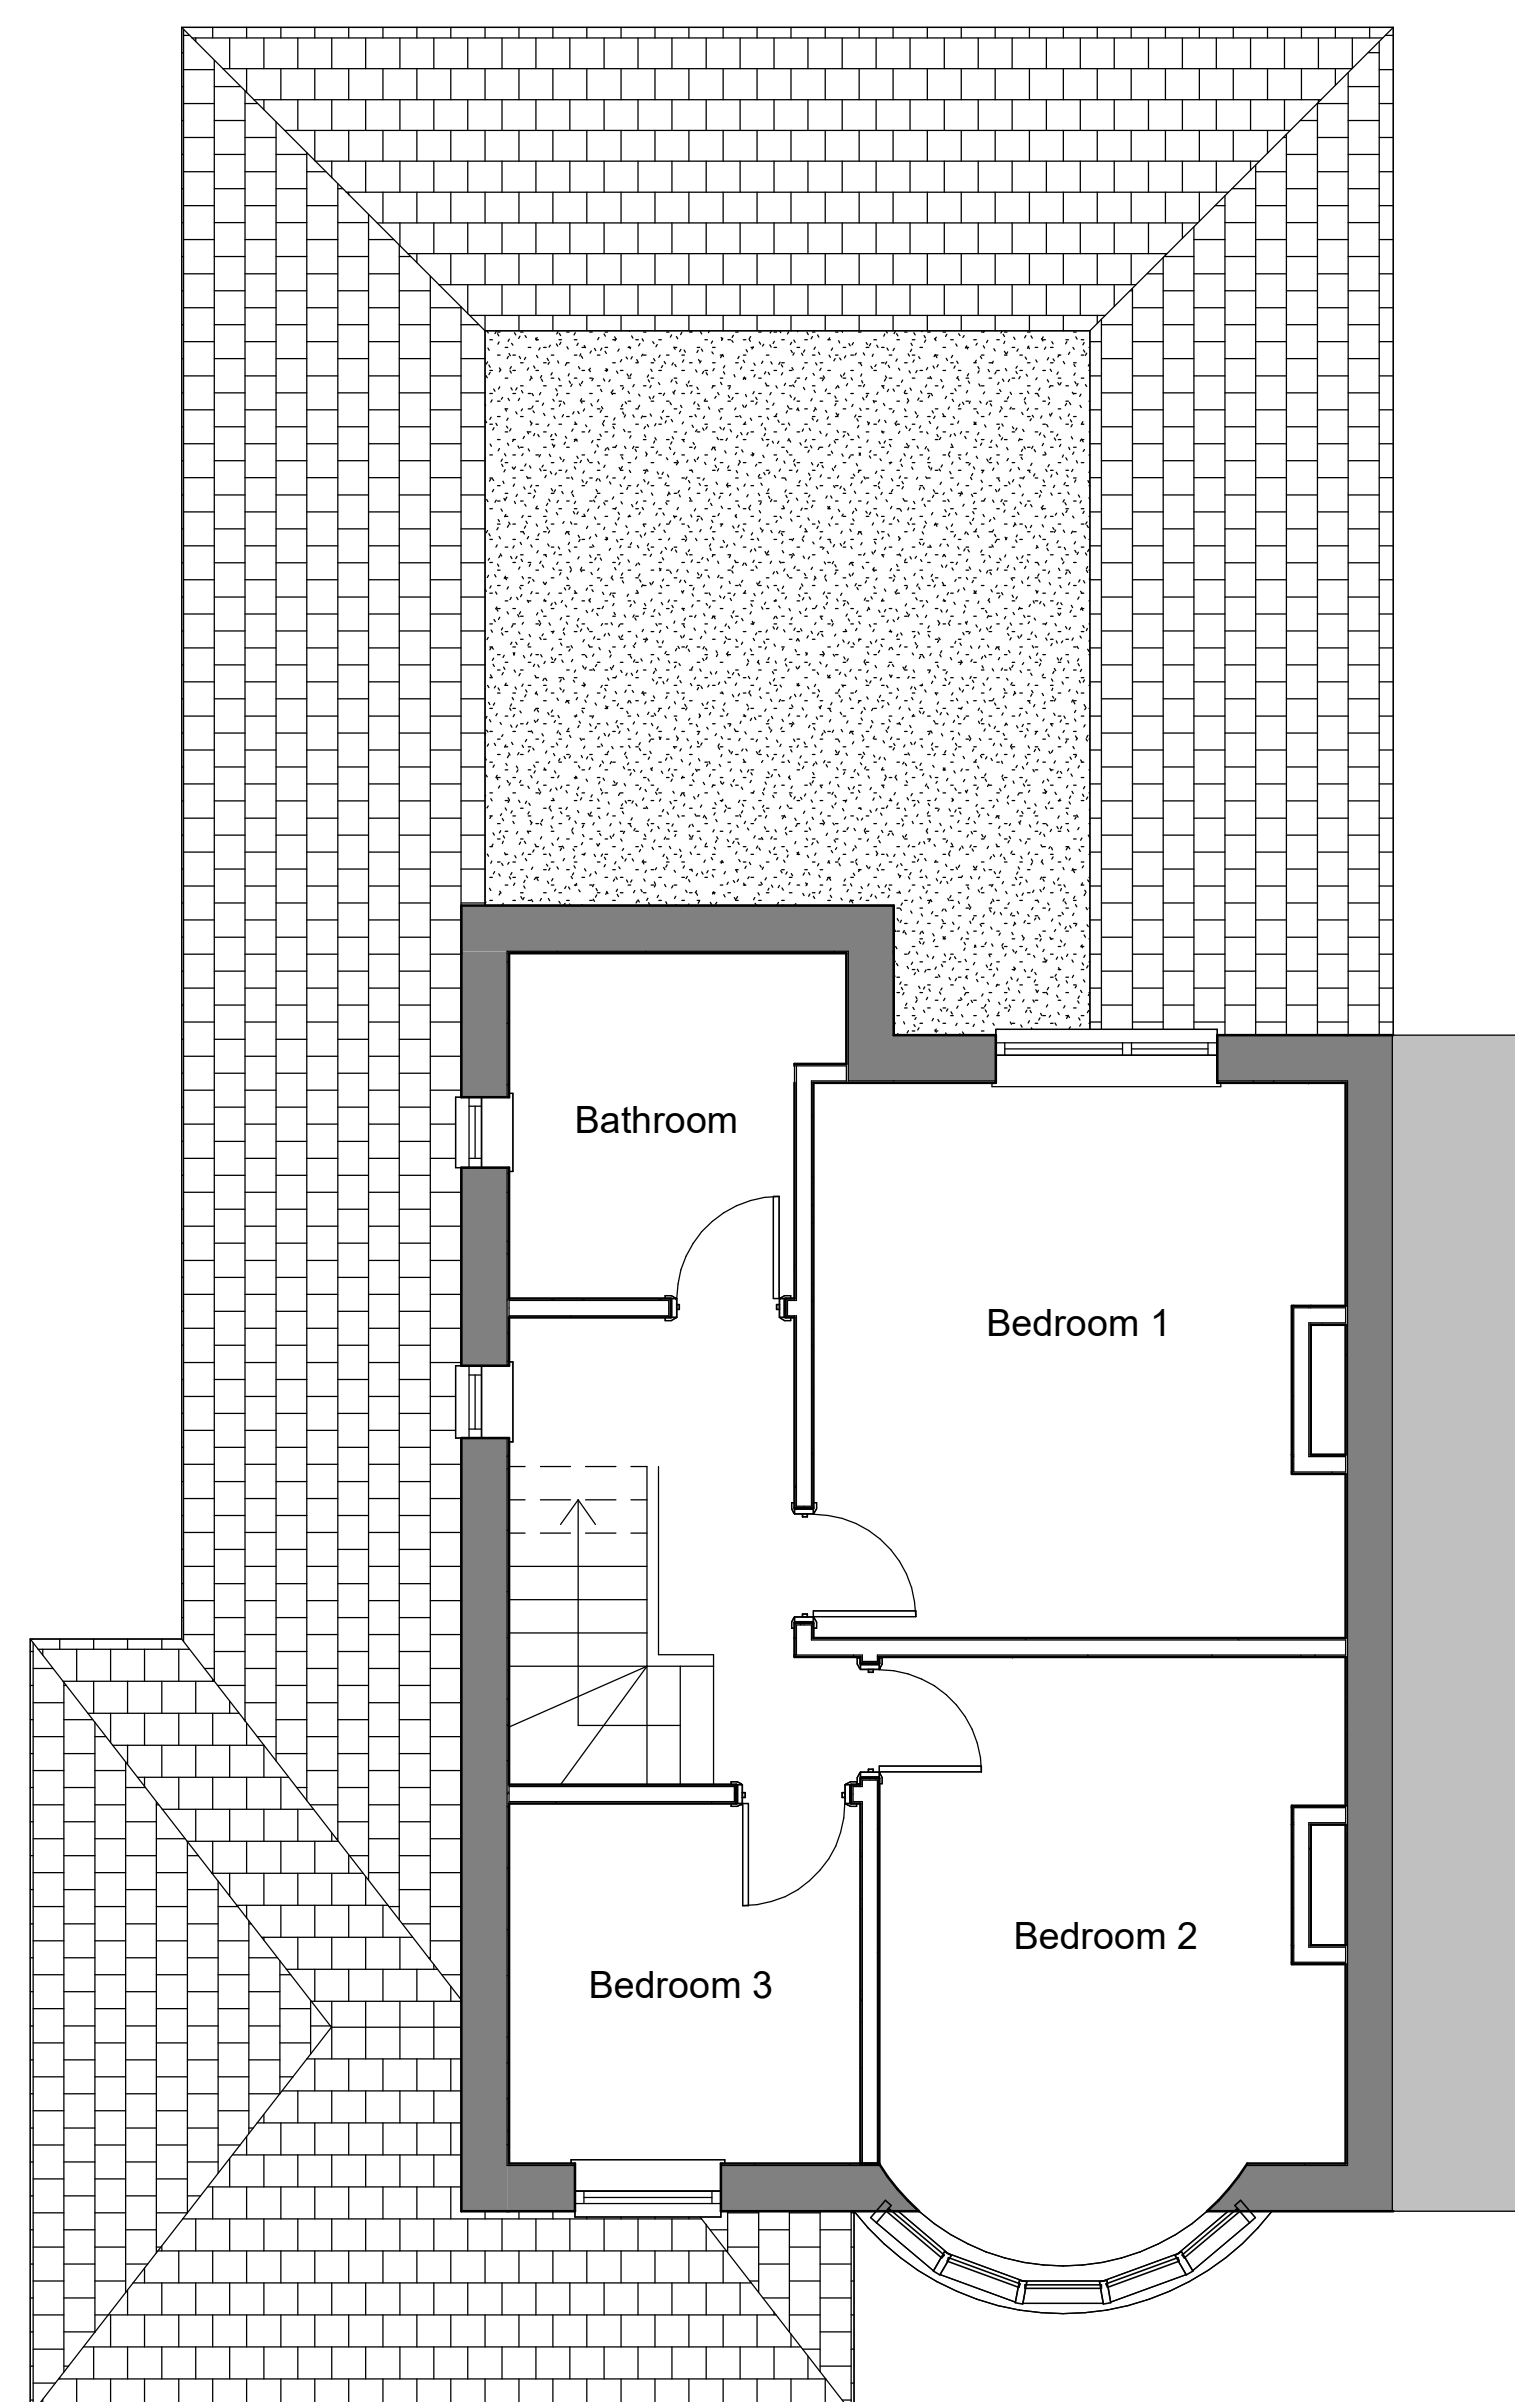
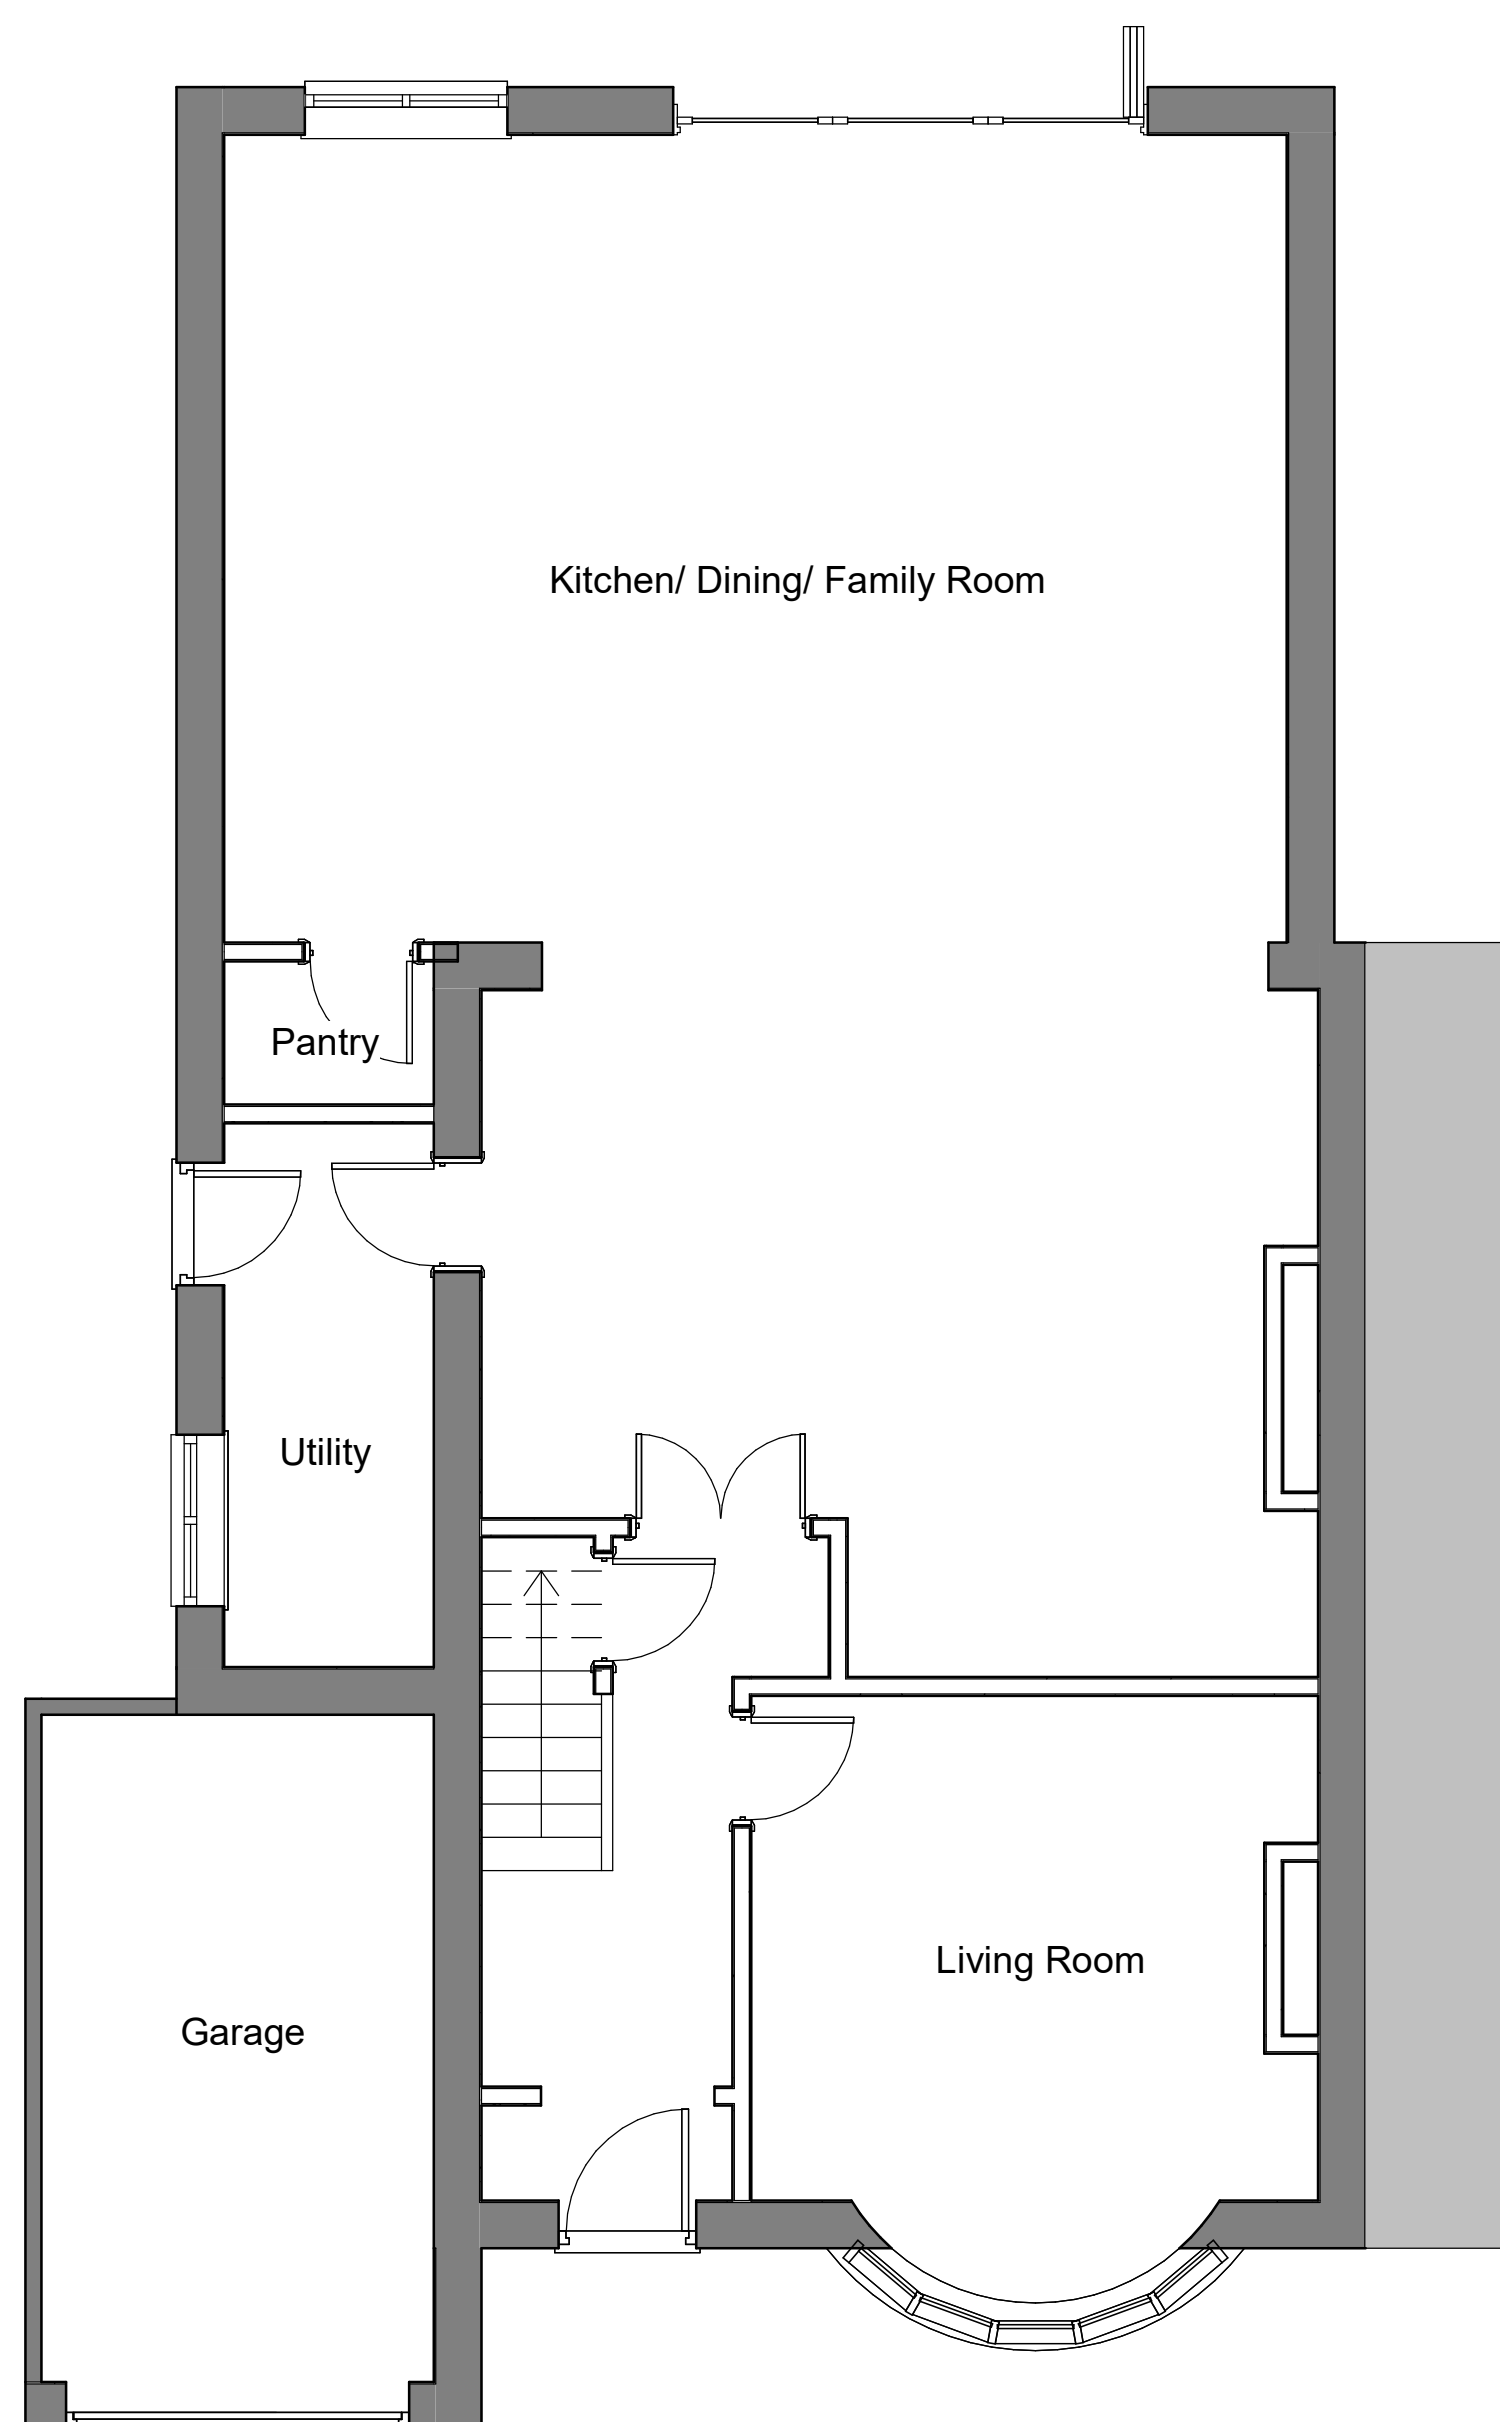
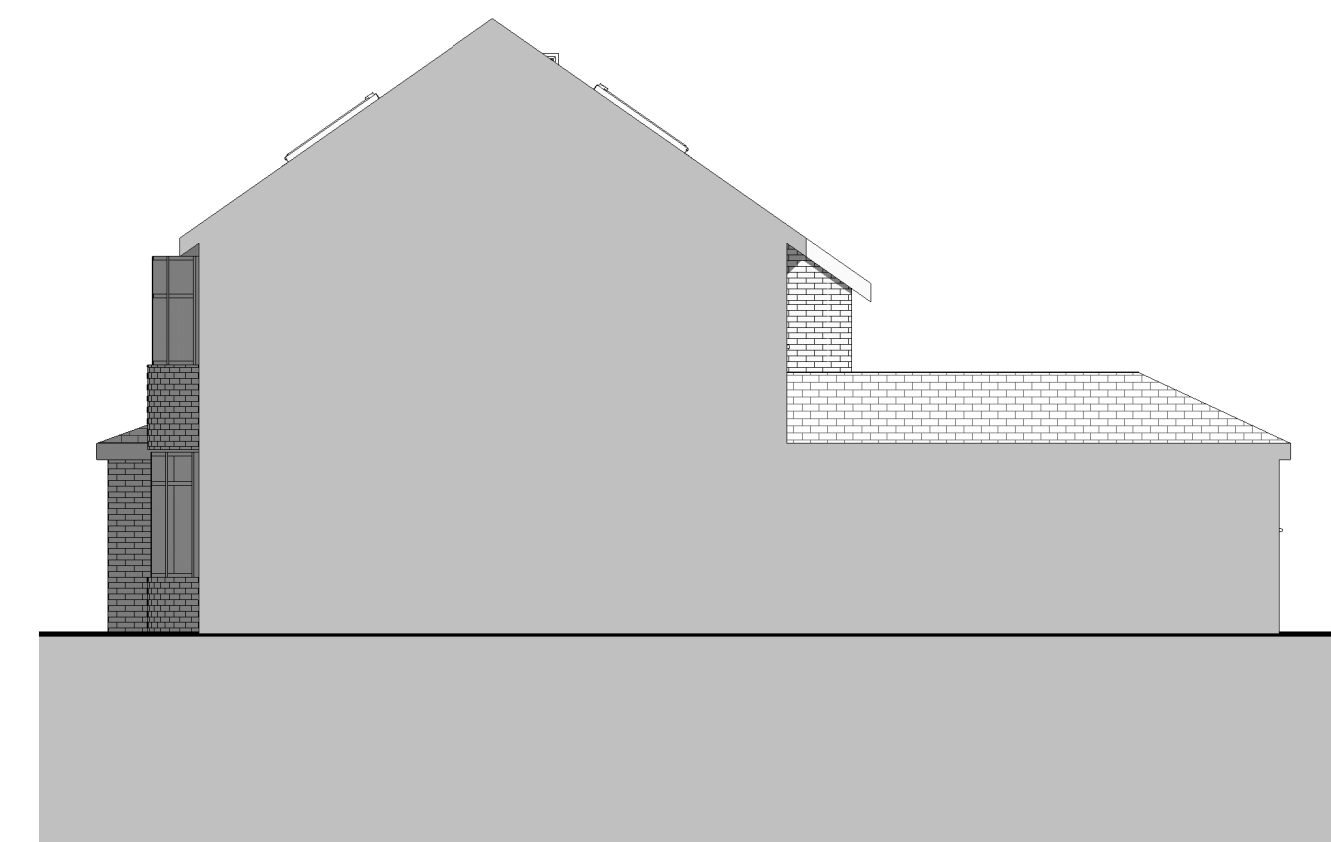
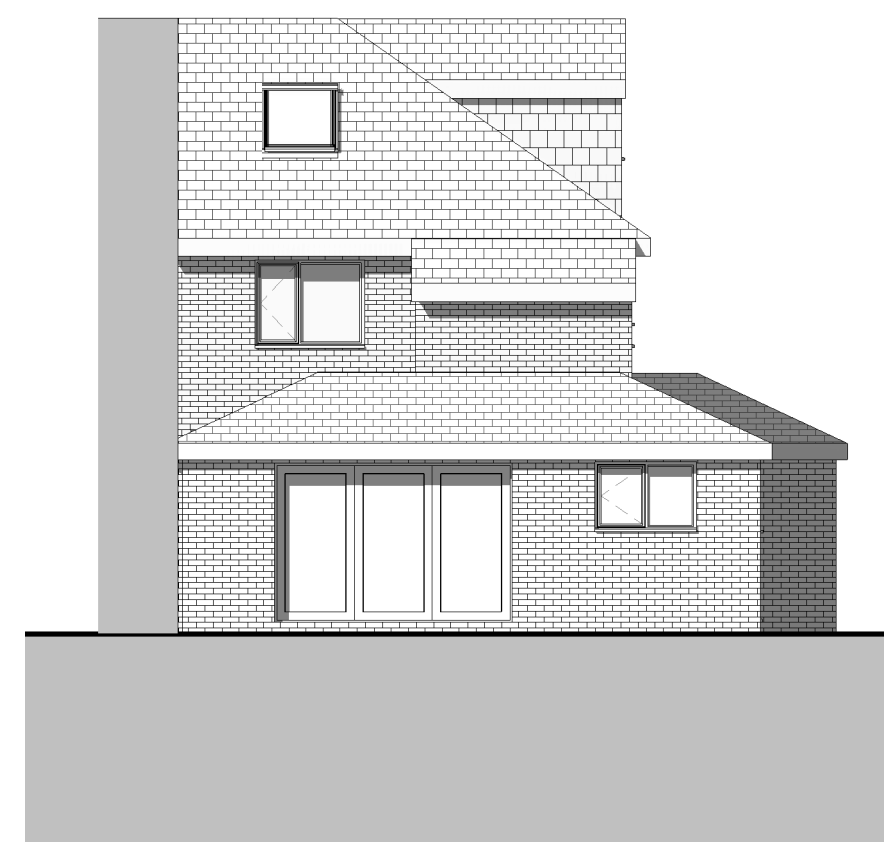
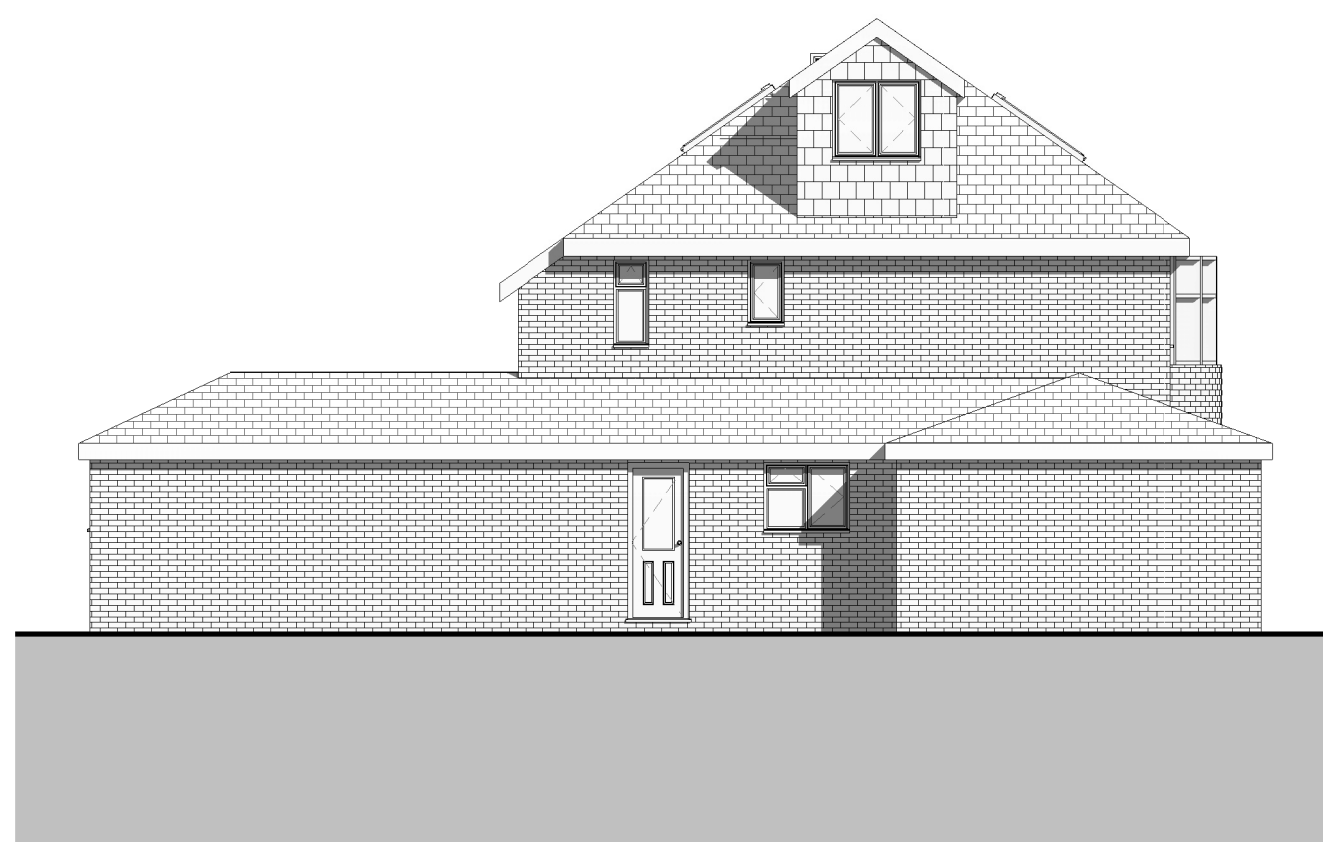


RESIDENTIAL ARCHITECTURE

01628 274 878
carl@residential-architecture.co.uk

NOTES:

This drawing is to be read in conjunction
with all relevant Architects and Engineers
drawings

Only figured dimensions are to be used for construction

All dimensions are to be verified on site prior to work commencing

[illegible]

16 Strathmore
Avenue SG5 1SL

Existing

Project number	2024-1181
----------------	-----------

Date	09.05.24
------	----------

Drawn by	Carl Collins
----------	--------------

101

Scale @ A1	As indicated
------------	--------------