


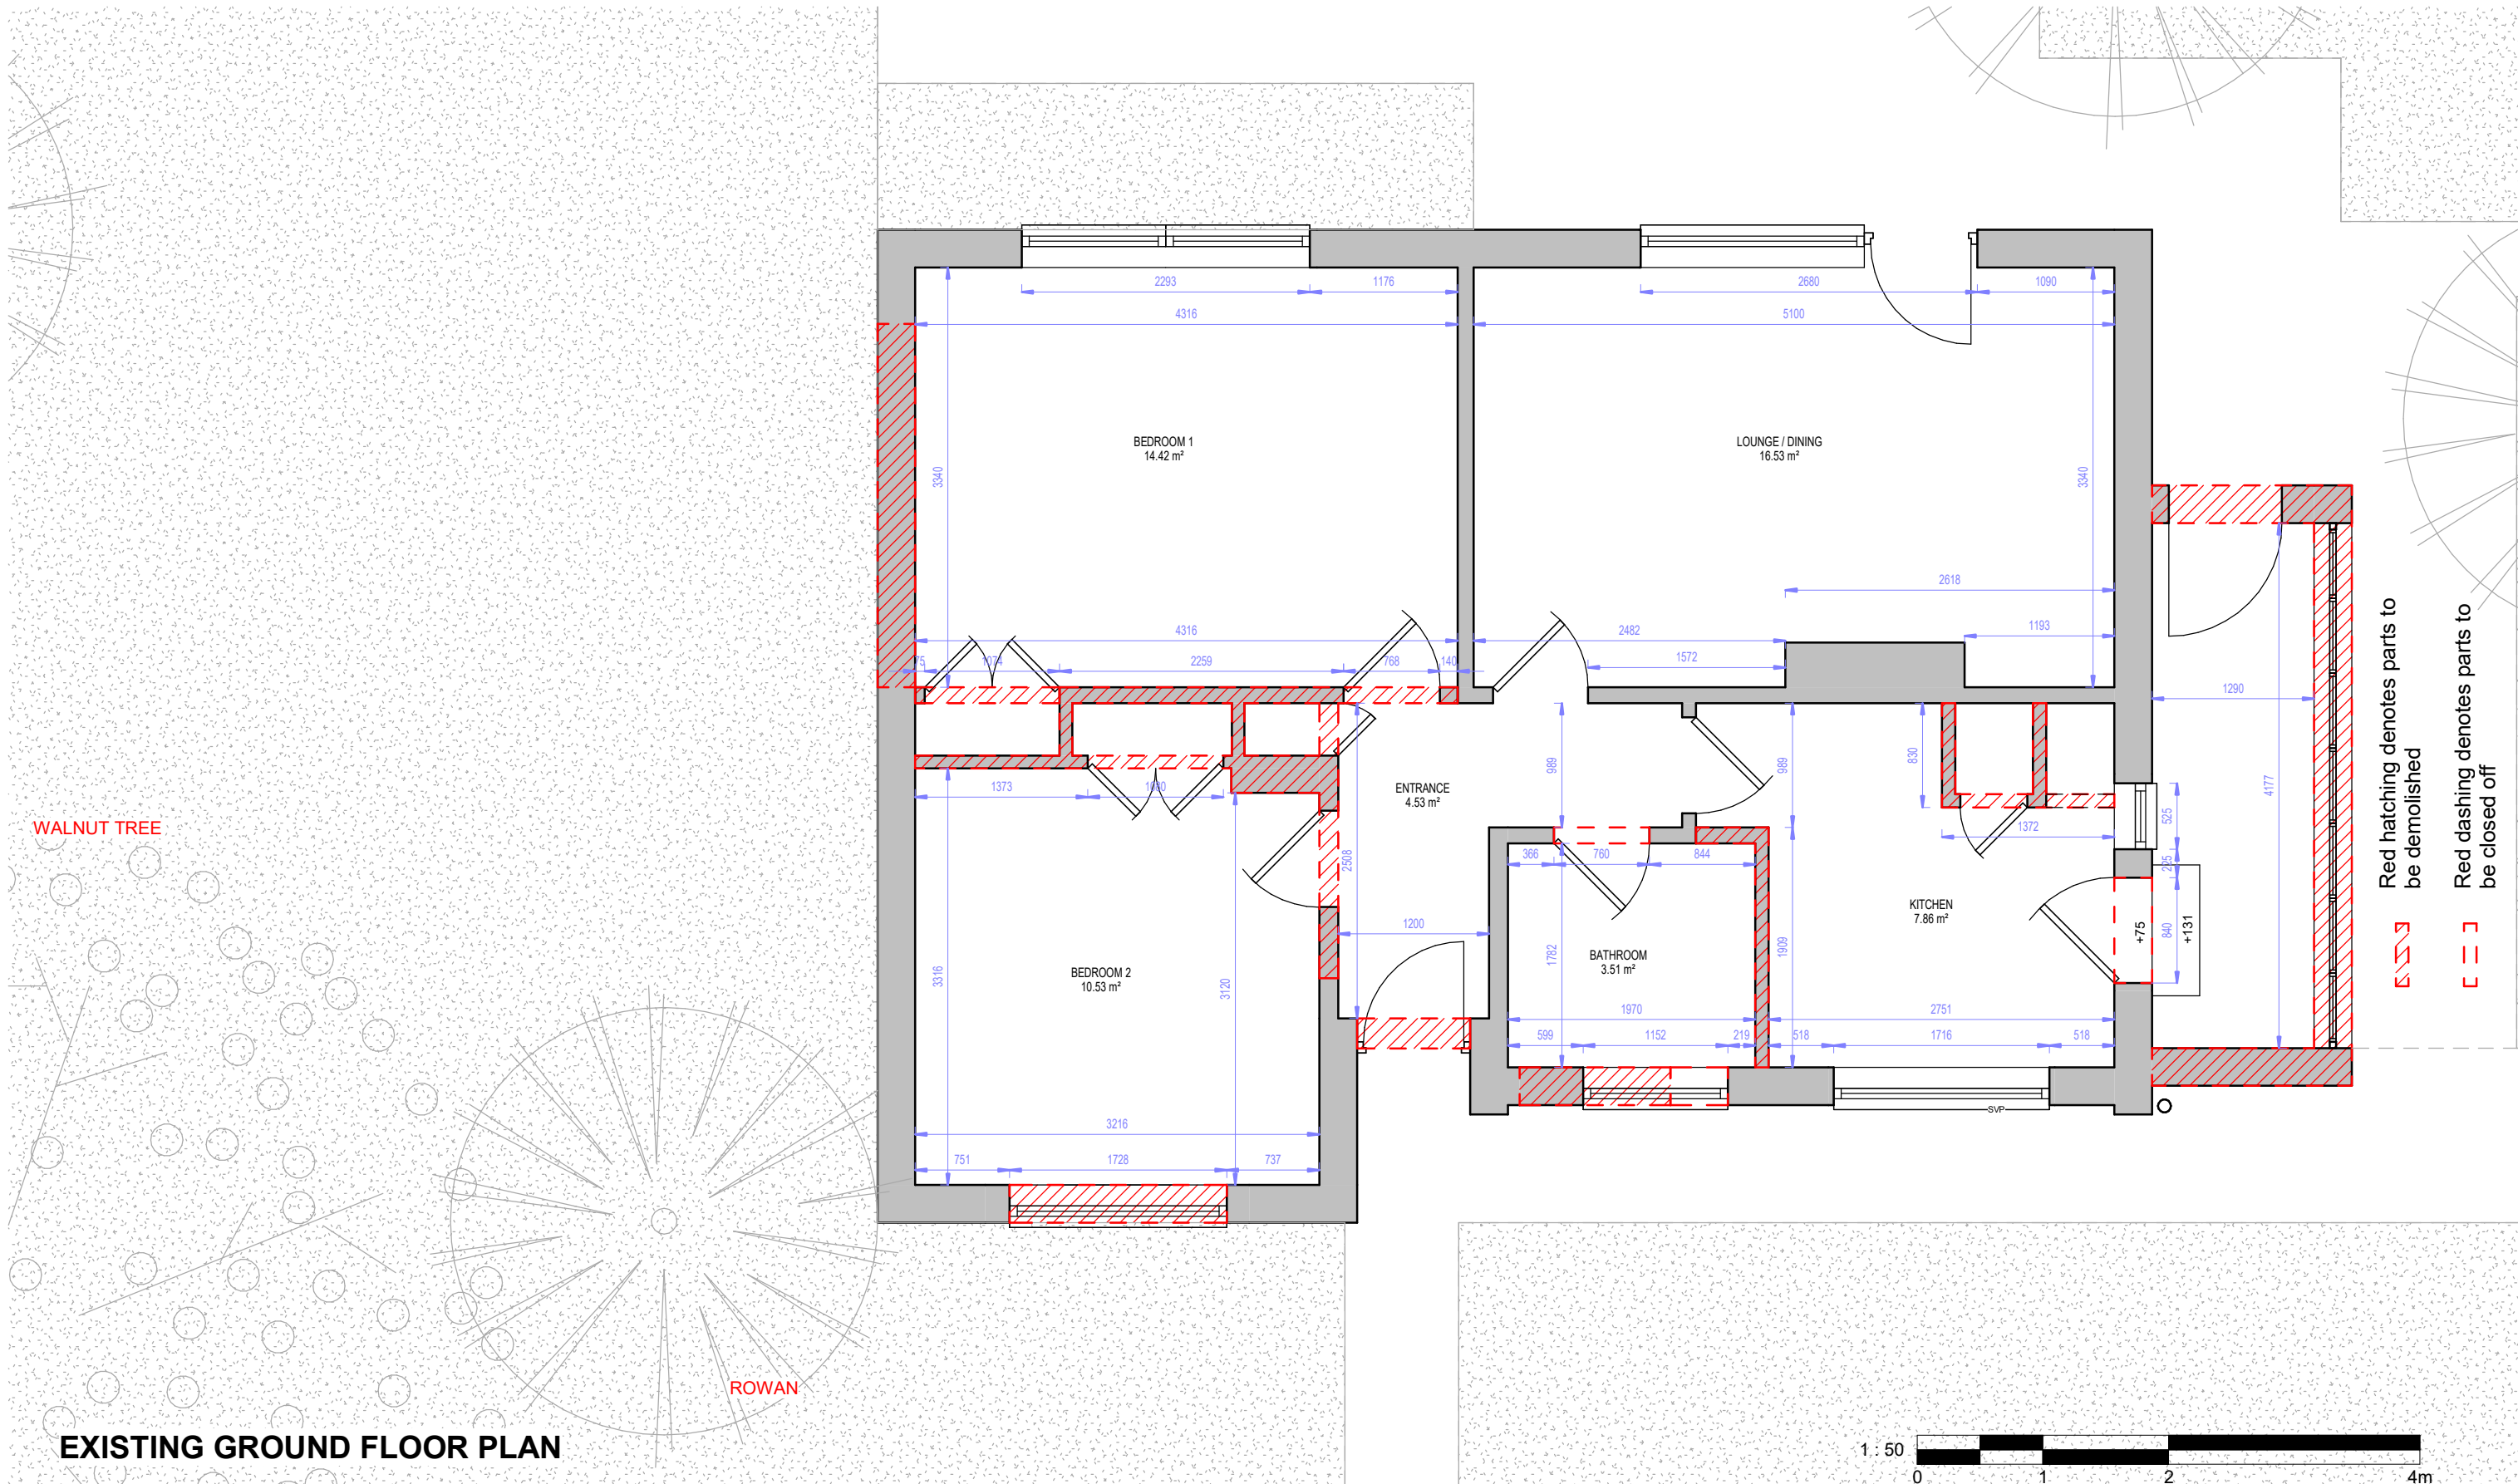

ALL DIMS IN MILLIMETERS UNLESS NOTED OTHERWISE
DO NOT SCALE EXCEPT FOR PLANNING PURPOSES
IF IN DOUBT - ASK

THIS DRAWING IS CONFIDENTIAL AND IS THE PROPERTY OF
KEENAN PROJECT DESIGNS LTD
© COPYRIGHT

KEENAN
PROJECT
DESIGNS

KEENAN PROJECT DESIGNS

08002335787
INFO@KEENANPROJECTDESIGNS.COM
WWW.KEENANPROJECTDESIGN.COM

CLIENT:

Owen Roger

ADDRESS:

2 Lower Gower Rd, Royston SG8 5EA

DATE:

22/07/25

PROJECT LEAD:

George Cristea

DRAWN BY:

Ugwu Kingsley

DRAWING NO:

3124-1

SCALE:

1:50@A3

1:25@A1

REV:

C